

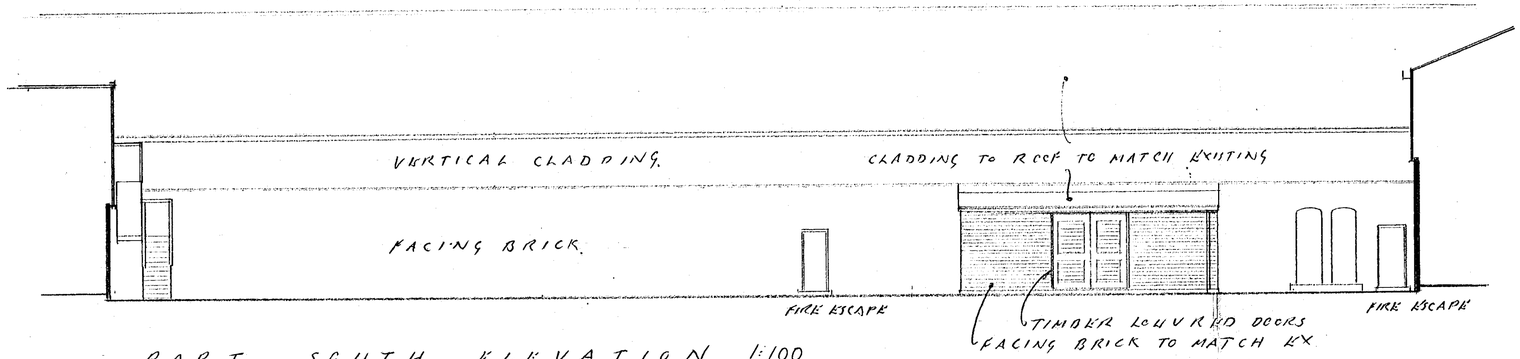



PART SOUTH ELEVATION. 1:100

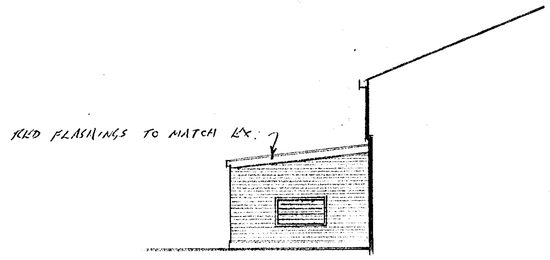


END ELEVATION. TYPICAL.

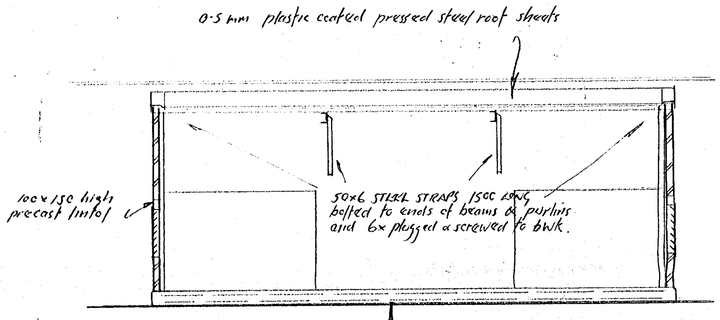


SECTION

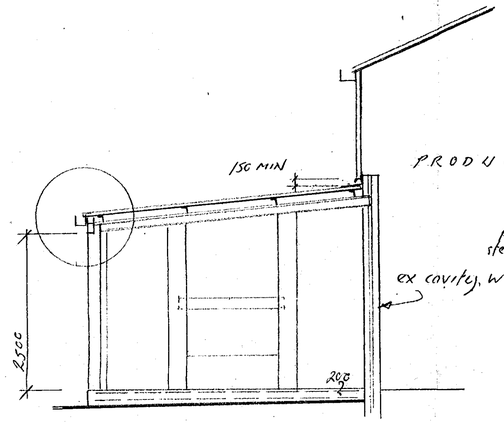


SECTION

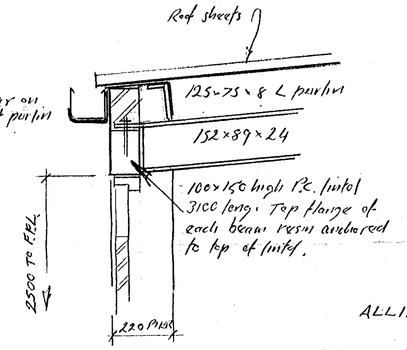

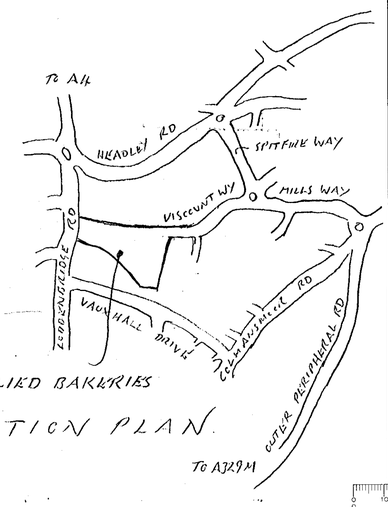


ALLIED BAKERIES

LOCATION PLAN.

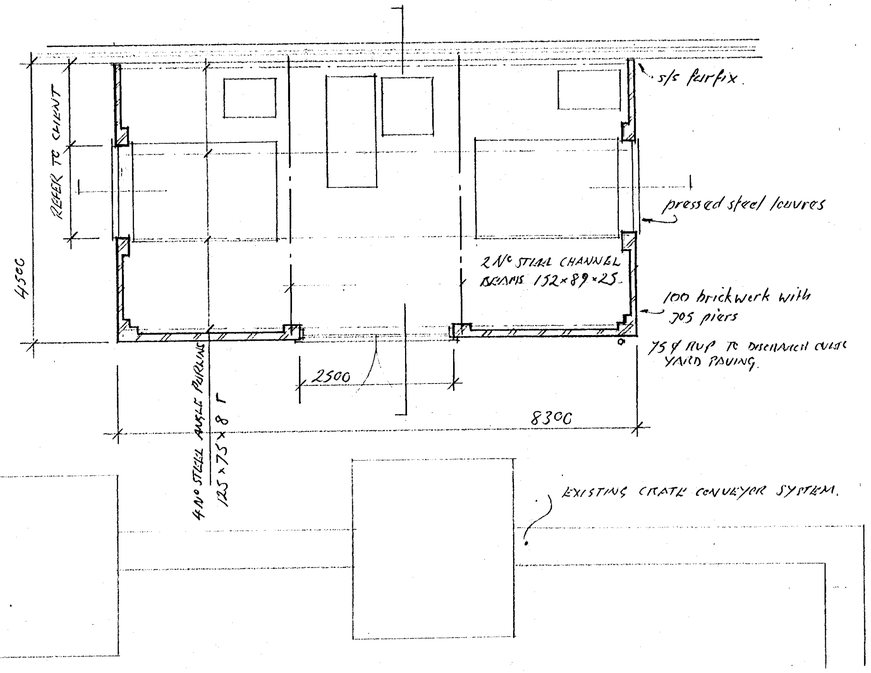

PLAN.

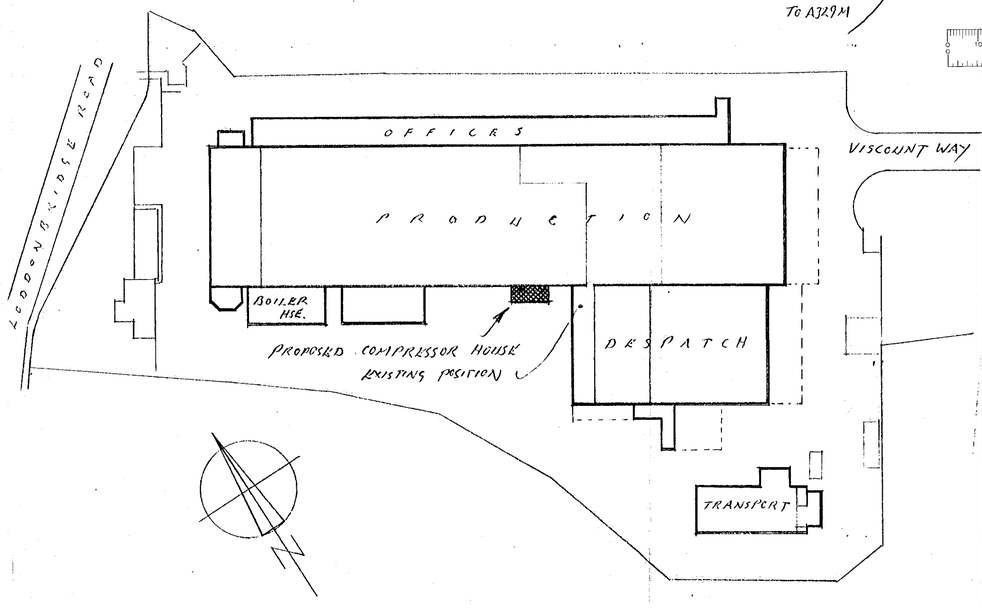

SITE PLAN N.T.S.

Notes

1 Copyright - Harold James Partnership Consulting Civil and Structural Engineers.

2 Do not scale this drawing - written dimensions only shall be used.

3 This drawing to be read in conjunction with all relevant Architects, Engineers and other Specialists drawings and specifications.

4 The Contractor must inform the Engineer of any discrepancies between this drawing and any other drawings or specifications, including those prepared by the Architect and other Specialists, before any work is carried out.

APPROVED

22.NOV.2000* 2851

Revision	Mark	Date	Int.

Harold James Partnership
Consulting Civil and Structural Engineers
The Courtyard
28A High Street Burnham Slough SL1 7JX
Tel 01628 661616 Fax 01628 661617

ALLIED BAKERIES READING
VISCOUNT ROAD
WOODLEY

NEW COMPRESSOR HOUSING.

Scales		Date
1:50		SEPT 00
Project Co-ordinator	Drawn	Checked	Q.A. Appr.
J. HADDOCK	JH		

Drg.No. 00248 01

RAPIDOS 930