

A · NOV. 00 · 4 NO. CAR SPACES ON SITE PLAN.

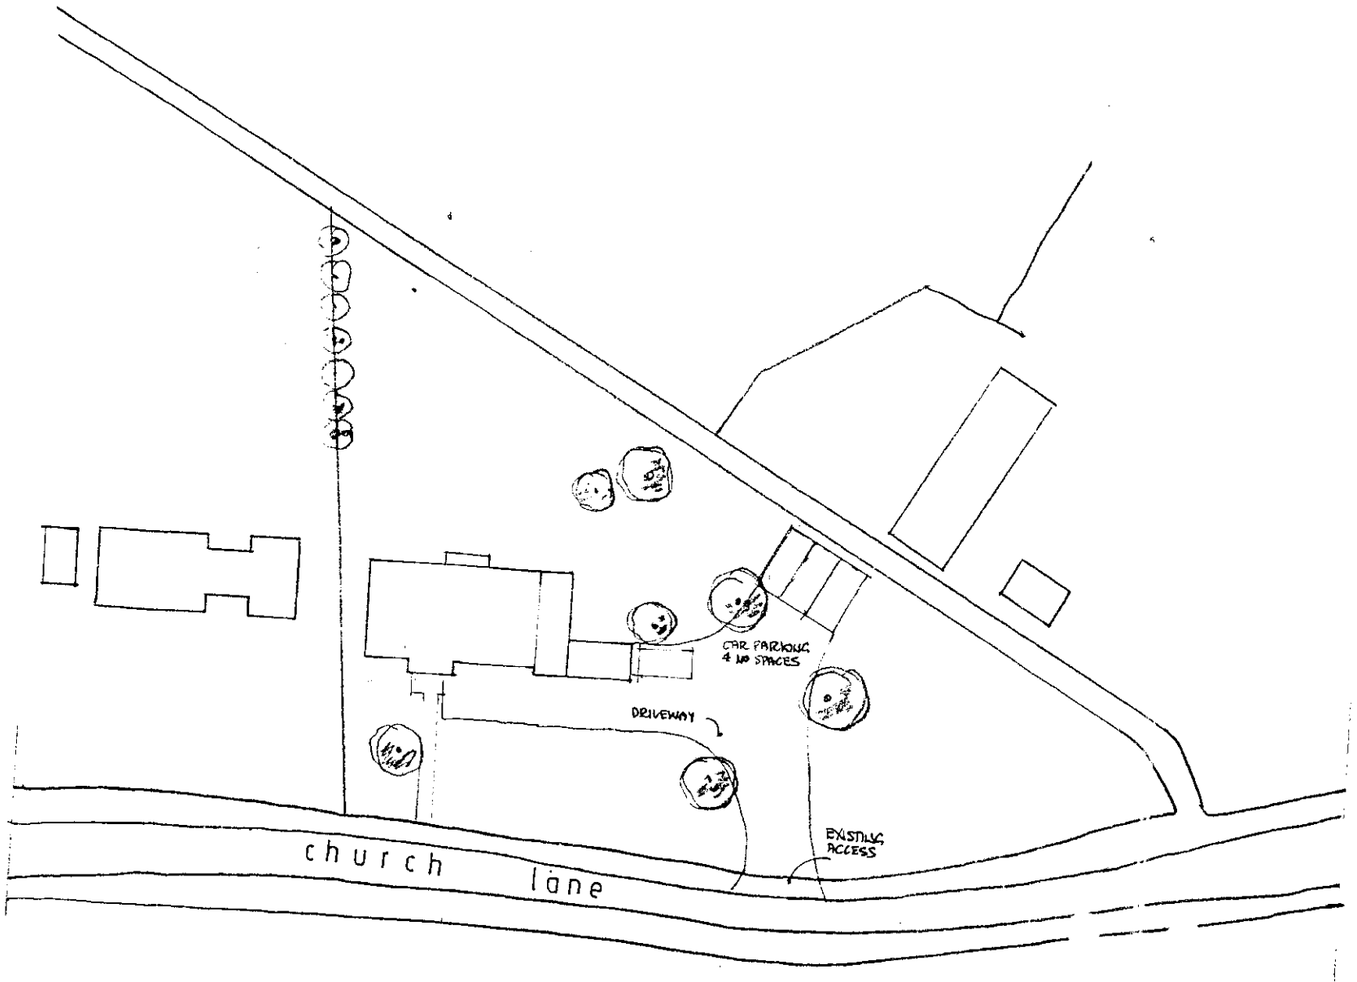


SITE PLAN 1:500

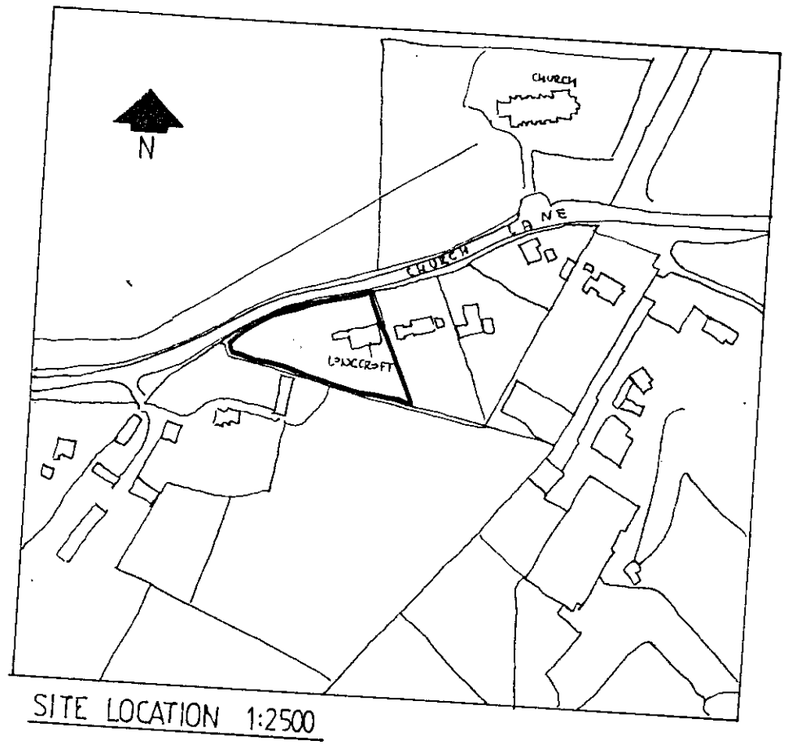

SITE LOCATION 1:2500

24.NOV.2000* 2852

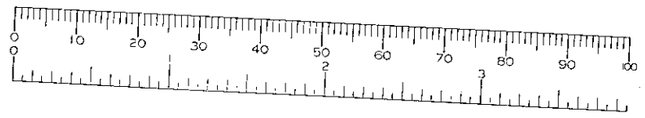

SIMPSON McHUGH
ARCHITECTS & SURVEYORS
Studio 4, Warmair House, Green Lane,
Northwood, Middx. HA6 2QB
Tel: 01923 835553
Fax: 01923 841625

CLIENT : MR. A. DUGDALE

PROJECT : "LONGCROFT"
CHURCH LANE', ARBORFIELD

TITLE : DESIGN PROPOSAL

drawing no: 2216/7


scale:

drawn:


revision: A

date: OCT '00


checked:

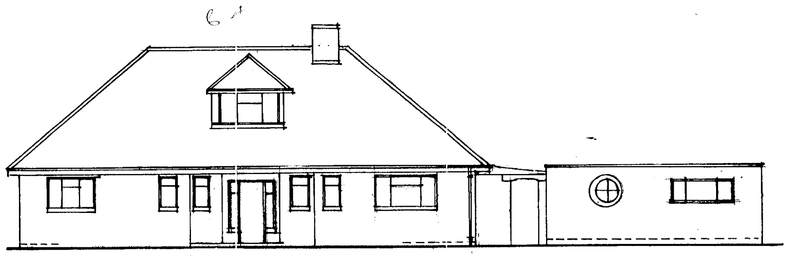


FRONT ELEVATION

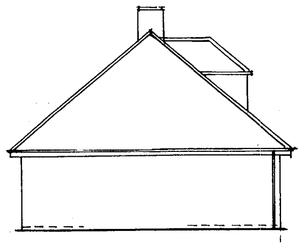


SIDE ELEVATION

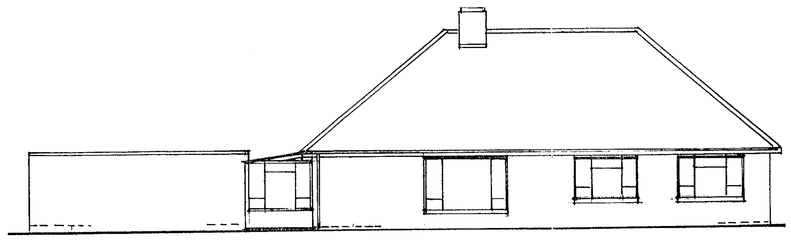


REAR ELEVATION

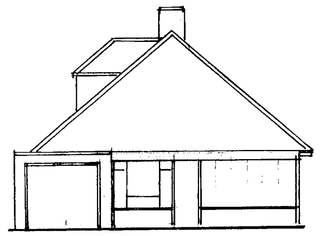

SIDE ELEVATION

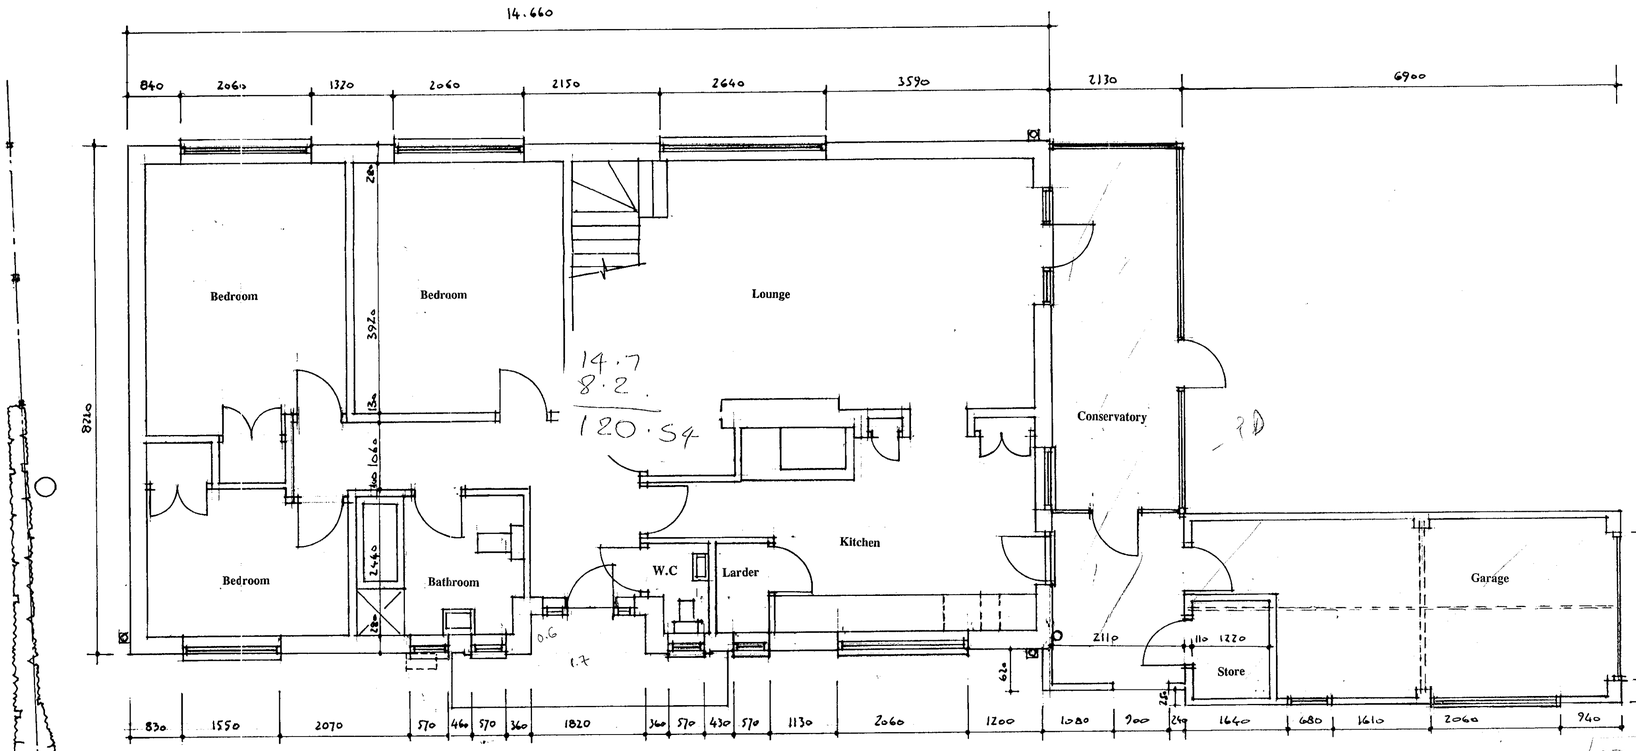

GROUND LEVEL PLAN 1:50

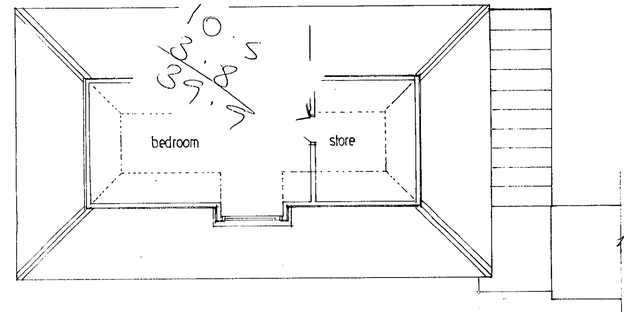

ATTIC LEVEL 1:100

160.44
Total.

24.NOV.2000 2852

SIMPSON McHUGH
ARCHITECTS & SURVEYORS
Studio 4, Warmair House, Green Lane,
Northwood, Middx. HA6 2QB
Tel: 01923 835553
Fax: 01923 841625

CLIENT : A. DUGDALE

PROJECT : LONGCROFT, CHURCH LANE
READING

TITLE : PLANS AS EXISTING

drawing no: 2216/0

scale: 1:50 1:100

drawn:

revision:

date: AUGUST 2000


checked:

DIANDA 3200/88 (10/88)


revision
A - NOV. 00 - LAYOUTS + ELEVATIONS - MINOR AMENDMENTS.
B - JAN 00 - SQUARE BAY WINDOW + DORMERS TO SIDE VIEW.




FRONT VIEW

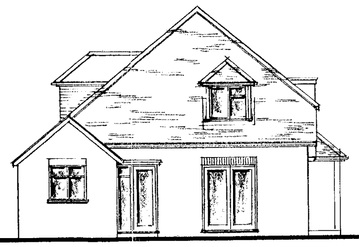


SIDE VIEW

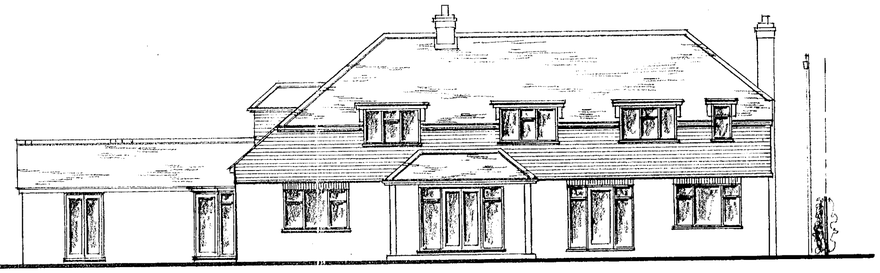


REAR VIEW

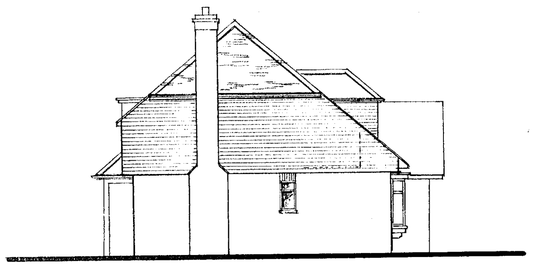

SIDE VIEW

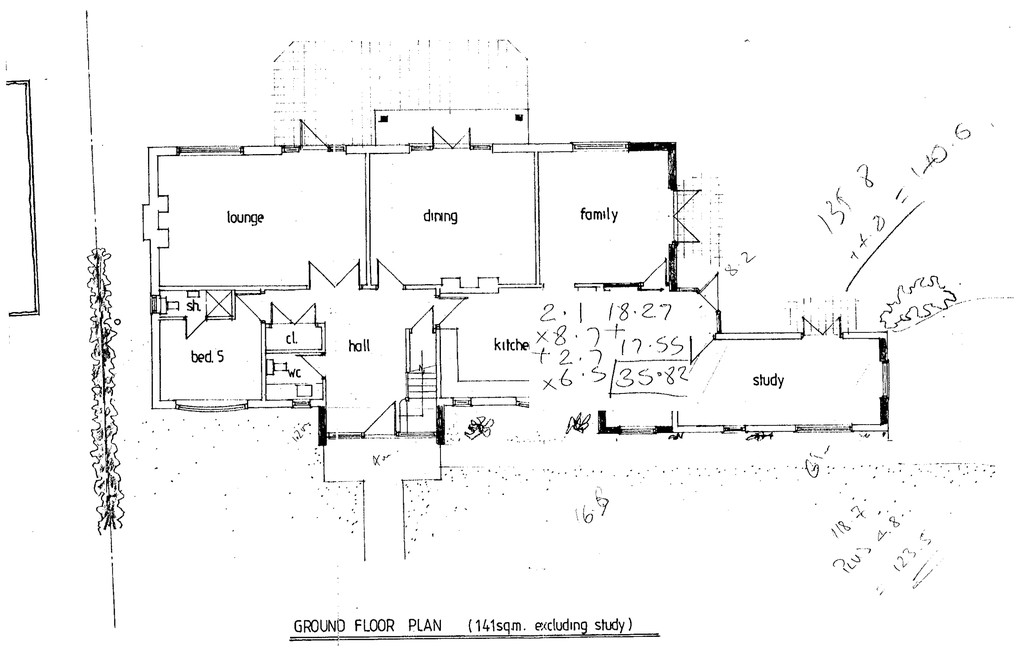

GROUND FLOOR PLAN (141sq.m. excluding study)

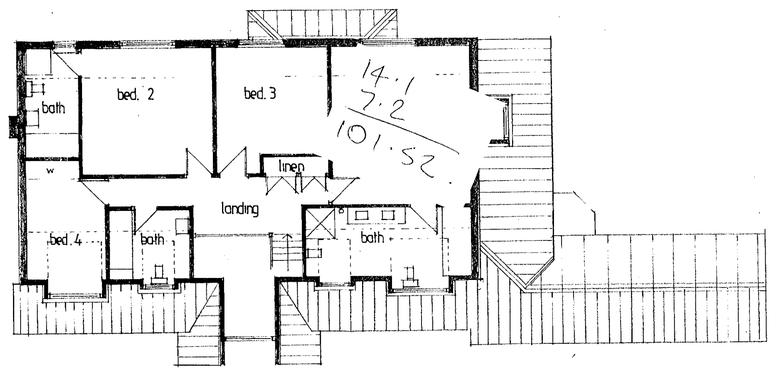

FIRST FLOOR PLAN (103 sq.m)

137.84
Total = 65.6%

TOTAL - 244

24.NOV.2000 2852

SIMPSON McHUGH
ARCHITECTS & SURVEYORS
Studio 4, Warmair House, Green Lane,
Northwood, Middx. HA6 2QB
Tel: 01923 835553
Fax: 01923 841625

CLIENT : MR. A. DUGDALE

PROJECT : "LONGCROFT"
CHURCH LANE, ARBORFIELD

TITLE : DESIGN PROPOSAL

drawing no: 2216/6

scale: 1:100
date: OCT '00
drawn:
checked:
revision: A B

DIANOA REPRO.