

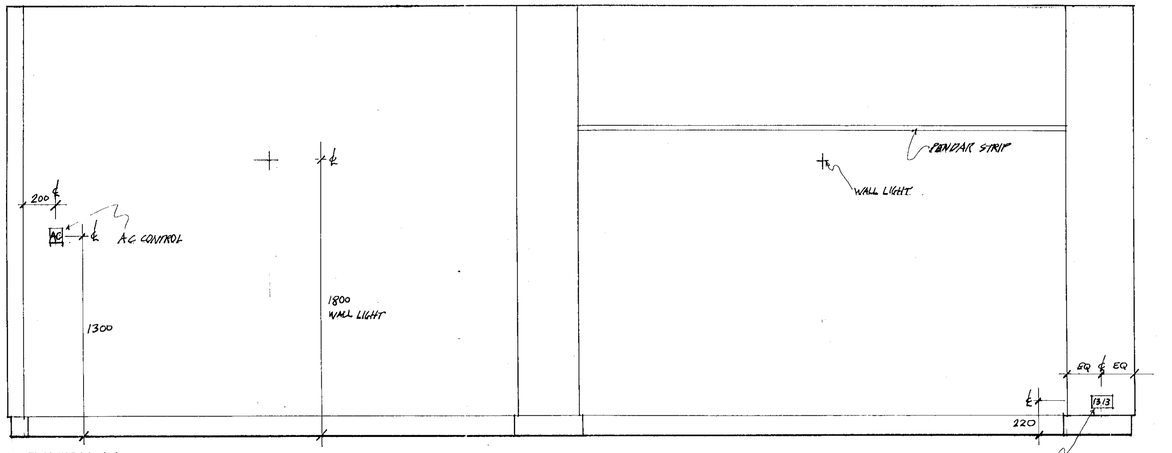


ELEVATION AA

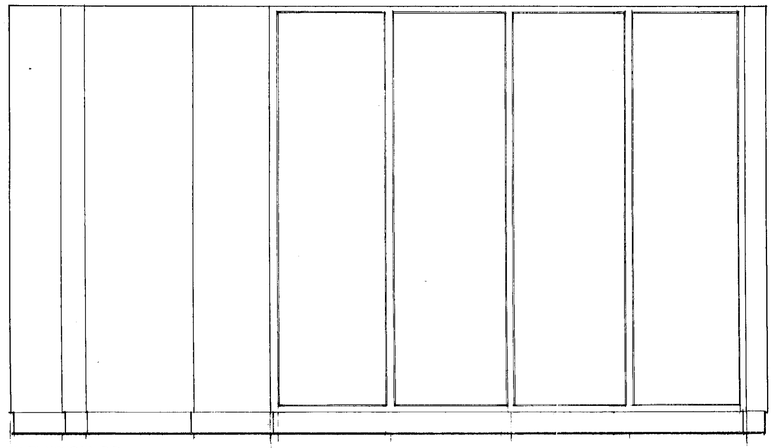


ELEVATION BB

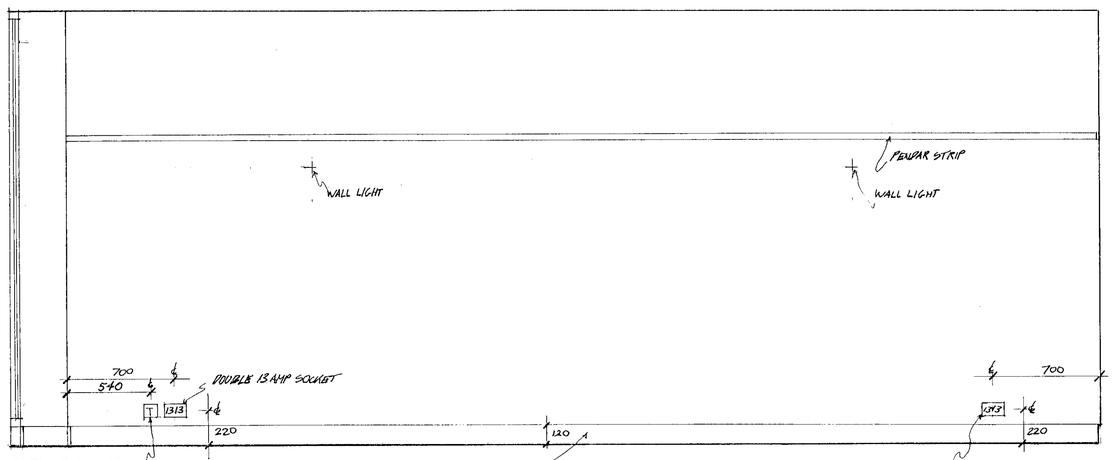

2800 TO BE CONFIRMED

ELEVATION CC

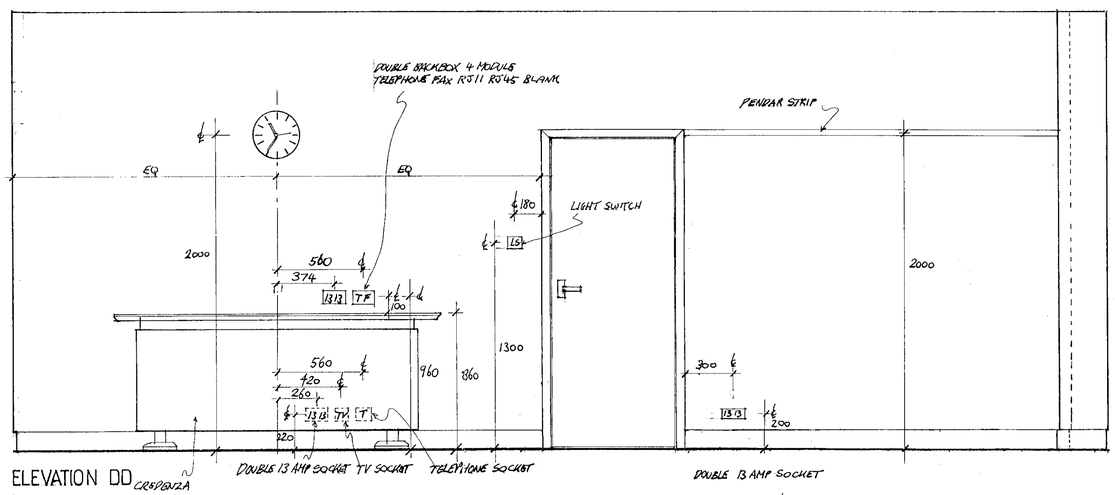

ELEVATION DD CREDENZA

NOTES
CONTRACTORS MUST CHECK ALL DIMENSIONS ON SITE
ONLY FIGURED DIMENSIONS ARE TO BE WORKED FROM
DISCREPANCIES MUST BE REPORTED IMMEDIATELY TO THE DESIGNER BEFORE PROCEEDING

29.NOV.2000*

2344

REV	DATE	
A	31-10-00	ELEVATION DD REVISED. CREDENZA REPOSITIONED WALL LIGHTS ADDED.

ISSUED FROM ENFIELD OFFICE

TREVILLION interiors

B. M. TREVILLION INTERIORS LTD.
12 LADYSMITH RD, ENFIELD, EN1 3AA. TEL: 020 8367 9494 FAX: 020 8367 7785

PROJECT TITLE
READING MOAT HOUSE

APPROVED

DRAWING TITLE
NEW MEETING ROOM
ELEVATIONS


DATE	SCALE	DRAWN BY
20-10-2000	1:20	DCI
PROJECT NO	DWG NO	REVISION
3477	02	A

CD 1/2/01


CAE UK LTD 88



CEILING PLAN

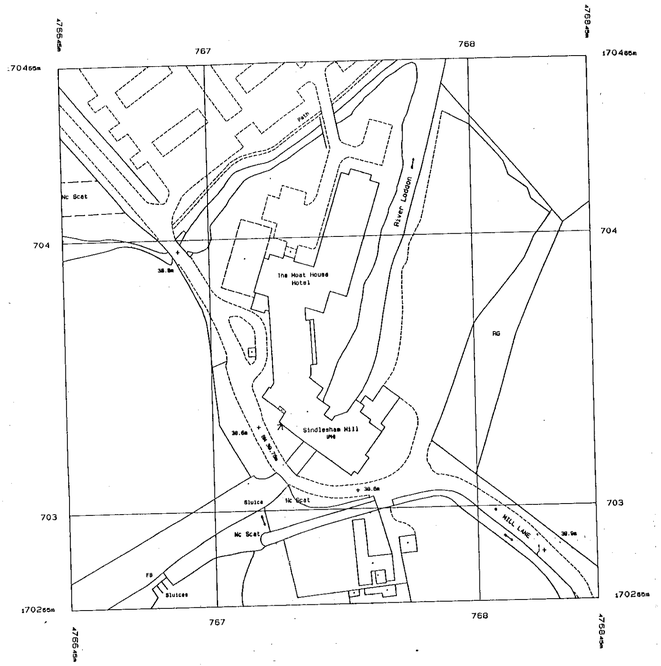

LOCATION PLAN
Scale 1:1250

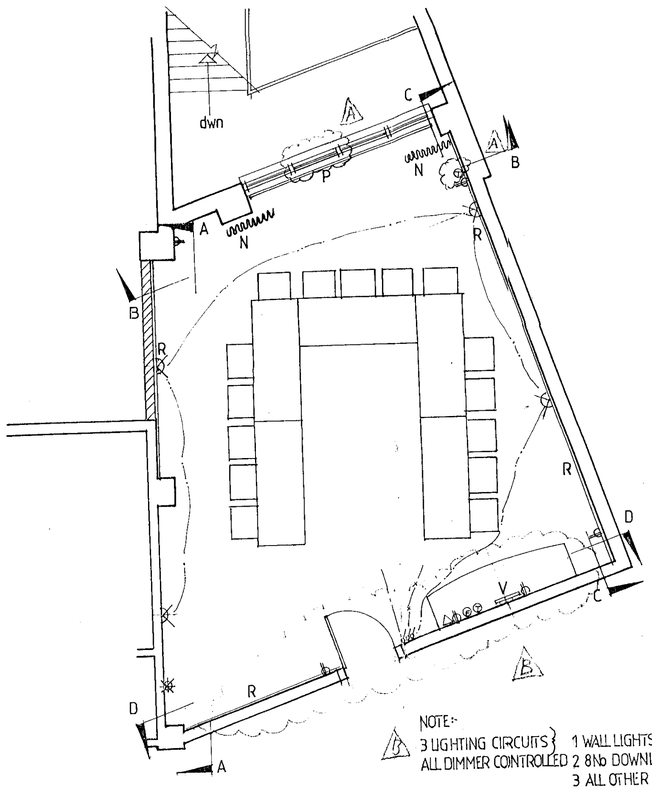


NOTE:-
3 LIGHTING CIRCUITS } 1 WALL LIGHTS
ALL DIMMER COINTROLLED 2 8No DOWNLIGHTS TO CENTRE
3 ALL OTHER LIGHTS

PLAN PROPOSED

MEETING ROOM LEGEND

- DOUBLE 13 AMP SOCKET
- TELEPHONE POINT
- FAX
- A/C CONTROL
- SMOKE DETECTOR
- LIGHT SWITCH
- TV POINT
- CLOCK
- P FINE BLINDS
- N CURTAINS
- R PENDAR STRIP
- K ARTWORK
- LV DOWNLIGHTER
- RECESSED LV DIRECTIONAL DOWNLIGHT
- EMERGENCY LIGHT
- SOUNDER
- WALL LIGHT

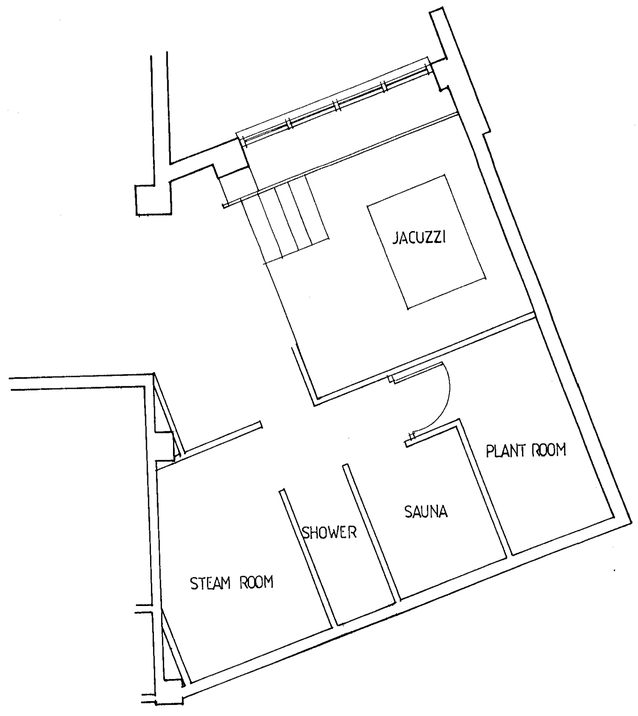

PLAN EXISTING

29.NOV.2000* 2241

NOTES
CONTRACTORS MUST CHECK ALL DIMENSIONS ON SITE
ONLY FIGURED DIMENSIONS ARE TO BE WORKED FROM
DISCREPANCIES MUST BE REPORTED IMMEDIATELY TO THE DESIGNER BEFORE PROCEEDING

REV	DATE	
C	3-11-2000	LOCATION PLAN ADDED.
B	31-10-00	CREDENZA AND ELECTRICS REPOSITIONED, ENTRANCE DOOR SWING REVISED, FLUORESCENT LIGHTING REMOVED, WALL LIGHTS ADDED.
A	20-10-2000	A/C UNIT IN CEILING REMOVED. 2 NO POINT DOUBLE 13 AMP SOCKET, TELEPHONE & FAX POSITIONED. SMOKE DETECTOR, SOUNDER AND EMERGENCY LIGHT ADDED.
		NEW DOOR RECEIVED.

ISSUED FROM ENFIELD OFFICE

TREVILLION interiors
B. M. TREVILLION INTERIORS LTD.
12 LADYSMITH RD, ENFIELD, EN1 3AA. TEL: 0181-367 9494 FAX: 0181-367 7785

PROJECT TITLE
READING MOAT HOUSE

APPROVED

DRAWING TITLE
EXISTING AND PROPOSED NEW MEETING ROOM

DATE	SCALE	DRAWN BY
17-9-99	1:50	DCI

PROJECT NO	DWG NO	REVISION
3477	01	C

CA 1/2/01