61.3m

LB

Prop extensions

No 5.

EXTG ACCESS.

62.2m

9

HILLTOP ROAD

61

17

21

APPROVED


10

PITT'S LA


BLOCK PLAN.
No 5 PITTS LANE
CAFLEY.
BERKSHIRE.
SCALE 1:50.

20 DEC 2010 *00632


Revision: Date: Notes:

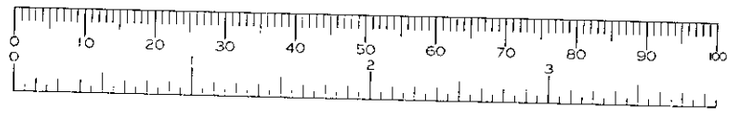

APPROVED

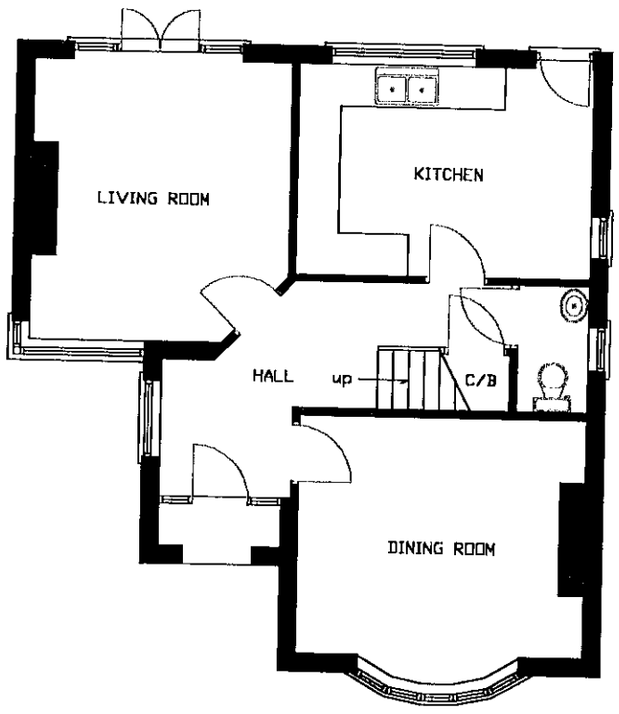

G.F. PLAN (extg).

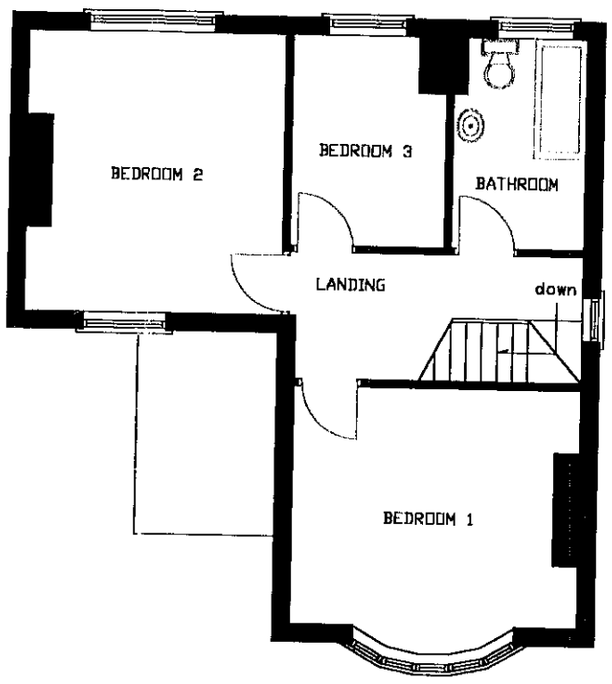

F.F. PLAN (extg).

Client:
Mrs. Shelmerdine.

Job Title:
Extensions to:
5 Pitts Lane,
Earley,
Berkshire.

Drawing Title:
EXTG. FLOOR PLANS.

Scale:
1/100. A3

Date:
July. 2000.


Drawn By:
P.J.M.

Drawing No.:
P30-00-01.


Revision: Date: Notes:




FRONT ELEVATION (extg).

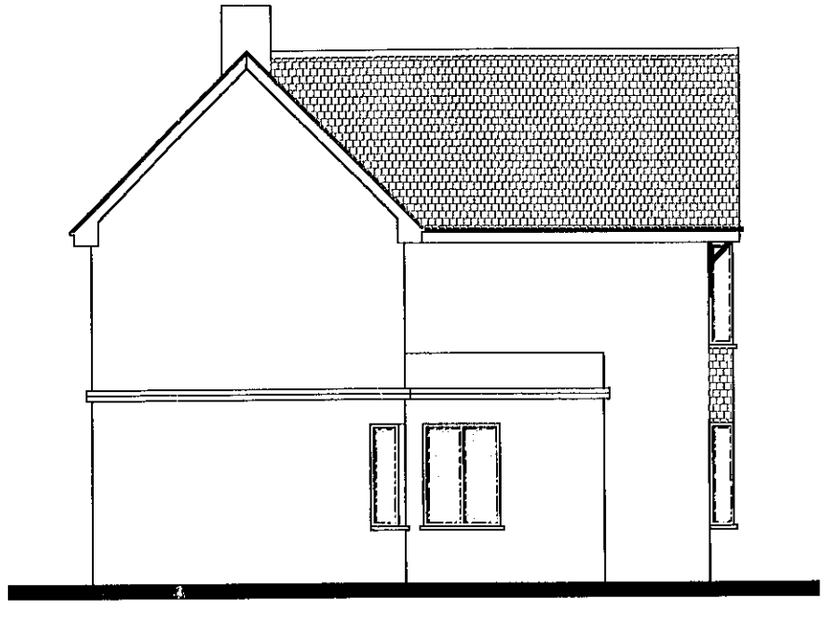

SIDE ELEVATION (extg).

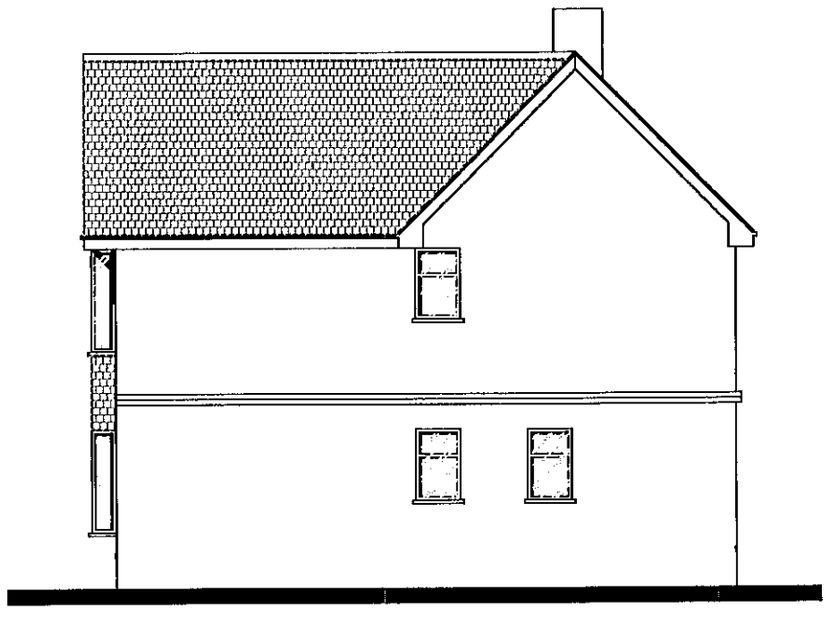

SIDE ELEVATION (extg).

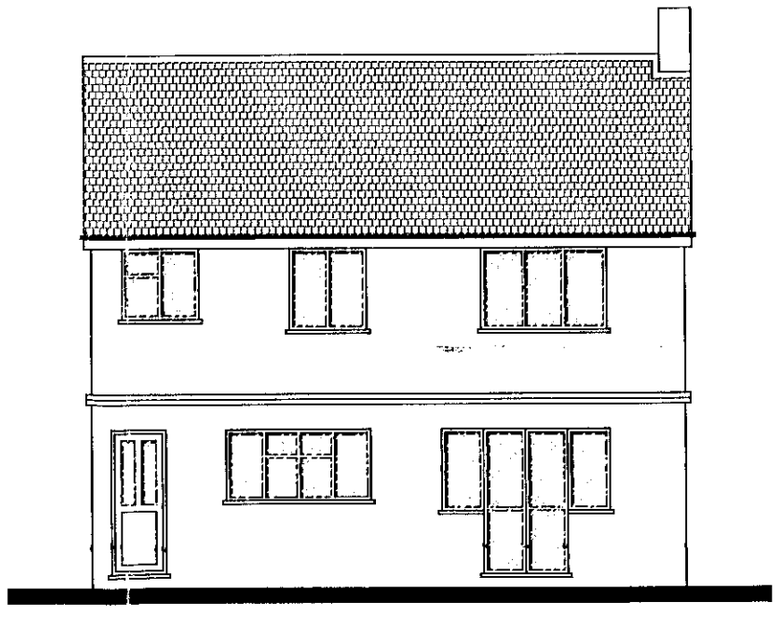

REAR ELEVATION (extg).

APPROVED

Client:
Mrs. Shelmerdine.

Job Title:
Extension to:
5 Pitts Lane,
Earley,
Berkshire.

Drawing Title:
EXTG. ELEVATIONS.

Scale:
1/100. A3

Date:
July. 2000.


Drawn By:
P.J.M.

Drawing No.:
P30-00-02.


Revision:A Date:12-12-00. Notes:Design amended.



FRONT ELEVATION (prop).

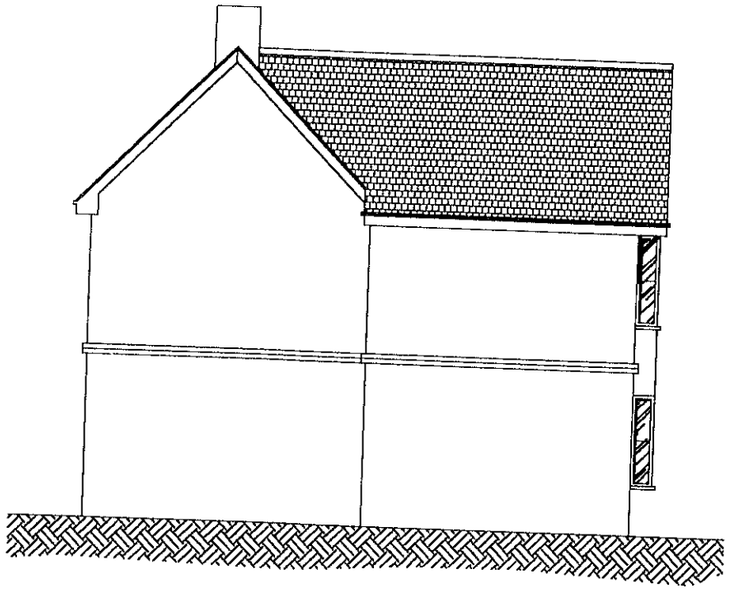

SIDE ELEVATION (prop).

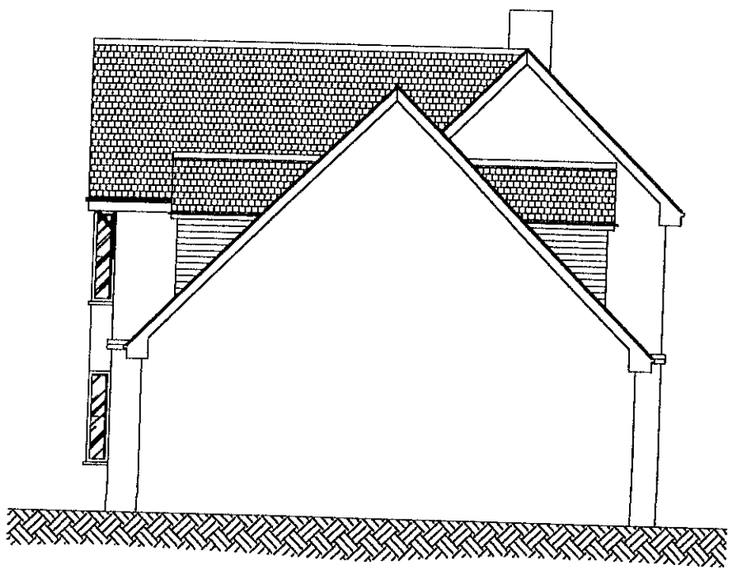

SIDE ELEVATION (prop).



REAR ELEVATION (prop).

APPROVED

Client:
Mrs. Shelmadine.

Job Title:
Extension to:
5 Pitts Lane,
Earley,
Berkshire.


Drawing Title:
PROP. ELEVATIONS.

Scale:
1/100. A3


Date:
Dec. 2000. Drawn By: **P.J.M.**

Drawing No.:
P30-00-04A.

Revision:A Date:12-12-00 Notes:Design amended.

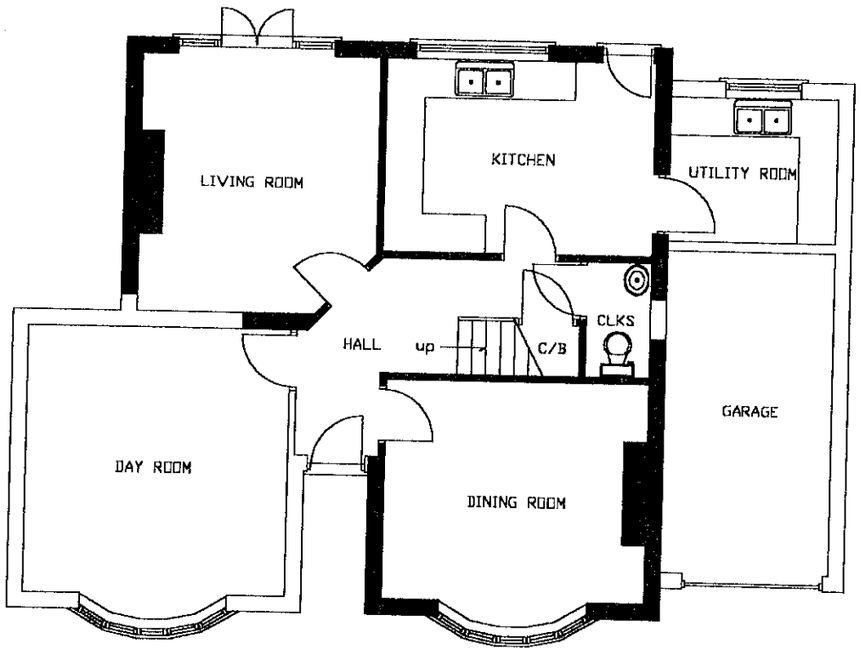

G.F. PLAN (prop).

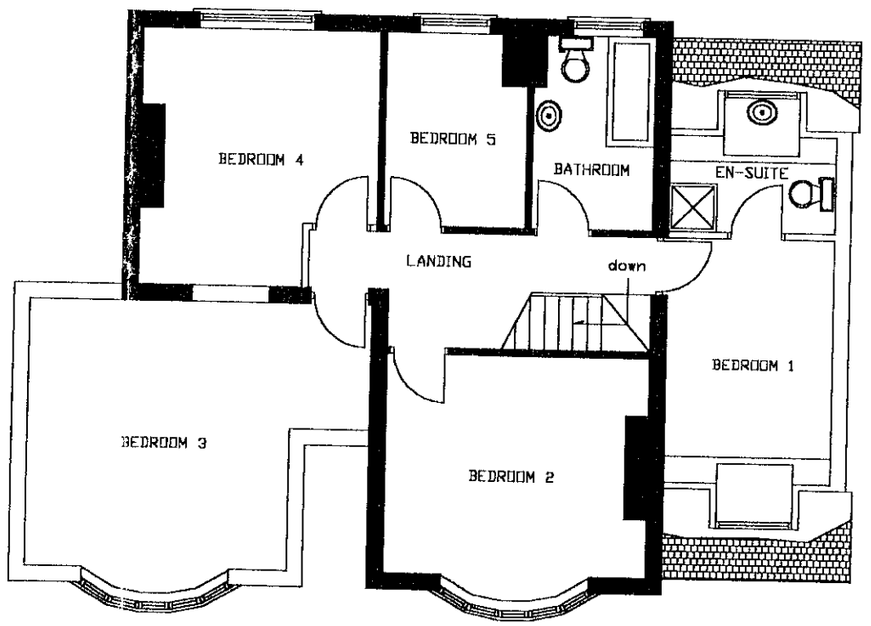

F.F. PLAN (prop).

APPROVED

Client:
Mrs. Shelmadine.

Job Title:
Extension to:
5 Pitts Lane,
Earley,
Berkshire.

Drawing Title:
PROP. FLOOR PLANS.

Scale:
1/100. **A3**

Date:
Dec. 2000. Drawn By: **P.J.M.**

Drawing No.:
P30-00-03A.

BLOCK PLAN.
No. 5 PITTS LANE
CAMLEY,
BERKSHIRE.
SCALE 1:50

PITTS LANE

10

21

17

79

HILL TOP ROAD

6

62.2m

EXTG. ACCESS.

PROP. EXTENSIONS

No. 5

LB

61.3m