


This drawing is copyright and may not be reproduced without the written consent of the Architect.

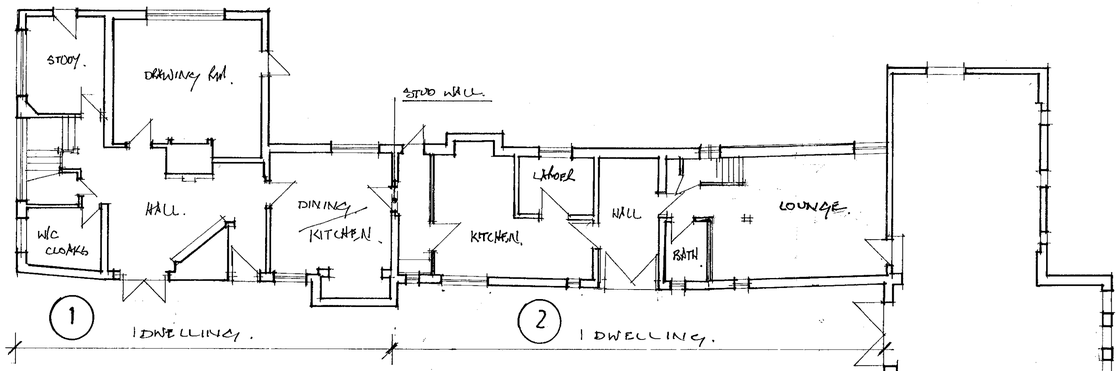



GROUND

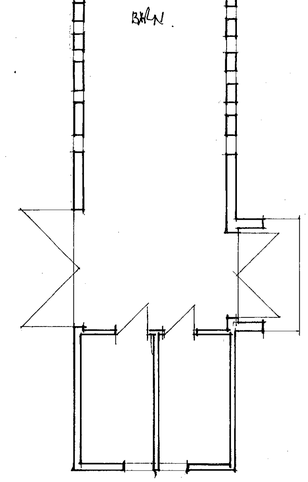

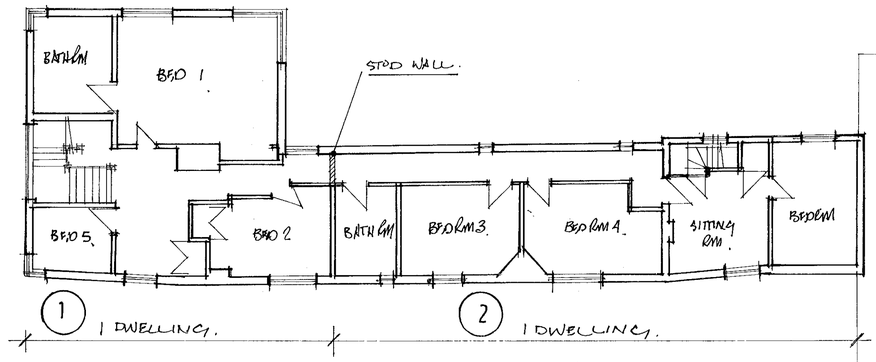

FIRST

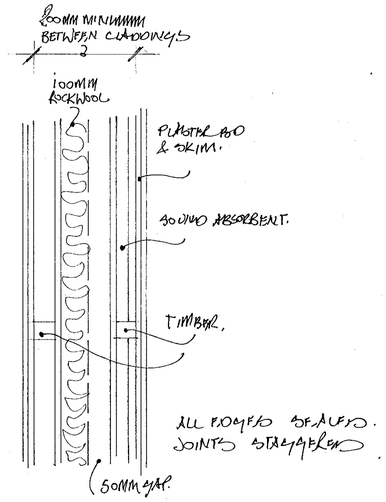

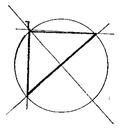

north

NO CHANGE VEHICLE OR PEDESTRIAN ACCESS
NO EXTERNAL CHANGES
NO DIVISION OF GARDEN.



SUPERSEDED

F/2000/1081

A. 5·4·2000.

W. M. GRAHAM ASSOCIATES
CHARTERED ARCHITECTS
1 Rectory Road,
Wokingham,
Berkshire, RG40 1DJ,
Tel: 0118 9770464
Fax: 0118 9770482

Job
CUTBUSH
CUTBUSH LANE
SHINFIELD

Title
EXISTING & PROPOSED

Scale	Date	Drawn By
1·100	MAR 2000.	
Job No.	**Drawing No.**	**Revision**
2284	01	A

Artworker DS(UK) C0129

This drawing is copyright and may not be reproduced without the written consent of the Architect.

2

REMOVE DOOR BUILD UP BLOCKWORK & PROVIDE DRY LINING TO EXISTING. NO BONDING.

REMOVE

INSULATION STRIP TO AVOID COLD BRIDGE

COMMON BRICKWORK. 1BRICK AS EXISTING.

12MM PB ON SW FRAME

REMOVE STEPS

50MM OWENS CORNING QUIETZONE BATTS.

DIVISION WALL 2 B SCALE 1:10.

BARN

INFILL ACCESS HOLE WITH BWK TO MATCH NO TOOTHING.

DIVISION WALL A (GABLE IN ROOF)

REMOVE TIMBER & TREAT BEFORE SEALING IN

EXTEND EXISTING & NEW BRICKWORK TO UNDER SIDE ROOF PROVIDE INTUMESCENT STRIP HARD UNDER ROOF TIMBER COVER BATTEN.

MODERN FLUSH PANEL DOOR TO BE REMOVED.

WALL HEAD SCALE 1:10. (DIVISION WALL 2 B.)

EXISTING WALL.

IF WALL NOT OF SUFFICIENT WIDTH PROVIDE ADDITIONAL SOUND REDUCTION.

SW FRAME

SOUND REDUCTION MATERIAL 50MM OWENS CORNING QUIETZONE BATTS.

2 LAYERS 12MM PB & SKIM ALL JOINTS STAGGERED & EDGES SEALED.

50MM.

1

BATHM.

2

BEDRM 3.

PLAN.

DIVISION WALL 2 C SCALE 1:10.

FACE

ELEVATION FFL.

2 LAYERS 12MM FOILBACK P/B & SKIM. ALL EDGES SEALED & JOINTS STAGGERED.

PLASTERED LINING.

50MM SOUND BATTS QUIETZONE (OWENS CORNING). ABSORBENT MATERIAL. SW TREATED FRAME.

DOOR OPENING IN USE.

50MM AIR GAP. ALL AROUND.

1 UNIT.

SW FRAME.

2 UNIT.

12MM FOILBACK PB & SKIM ON FRAME.

SOUND ABSORBENT MATERIAL.

STEP.

PLAN.

INFILL.

FFL.

ELEVATION. (UNIT 2).

DIVISION WALL 2 A. SCALE 1:10.

200MM MINIMUM BETWEEN CHOOINGS

12MM FOILBACK P/B & SKIM BOTH SIDES. SW FRAME PLASTER BD ALL EDGES SEALED & JOINTS STAGGERED

100MM ROCKWOOL 50MM CAP.

EXTERNAL WALL

50MM OWENS CORNING QUIETZONE BATTS.

50MM CAP.

1

2

BEDROOM WALL 2

PLAN.

DIVISION WALL 2 C SCALE 1:10.

WALL AS PLAN.

INFILL

RETAIN. STEPS

FFL.

ELEVATION. (UNIT 1.)

SECTION

details to comply with condition 02 - not discharged to 2000

A. REVISIONS. 24.8.00.

W. M. GRAHAM ASSOCIATES
CHARTERED ARCHITECTS
1 Rectory Road,
Wokingham,
Berkshire, RG40 1DJ.
Tel: 0118 9770464
Fax: 0118 9770482


Job
CUTBUSH
CUTBUSH LANE
SHINFIELD

Title
DIVISION OF PARTY WALLS (DETAILS)


Scale	Date	Drawn By
1:5	JULY 2000.	
Job No.	Drawing No.	Revision
2284	04	B

Artworker 05(UK) 00129


This drawing is copyright and may not be reproduced without the written consent of the Architect.

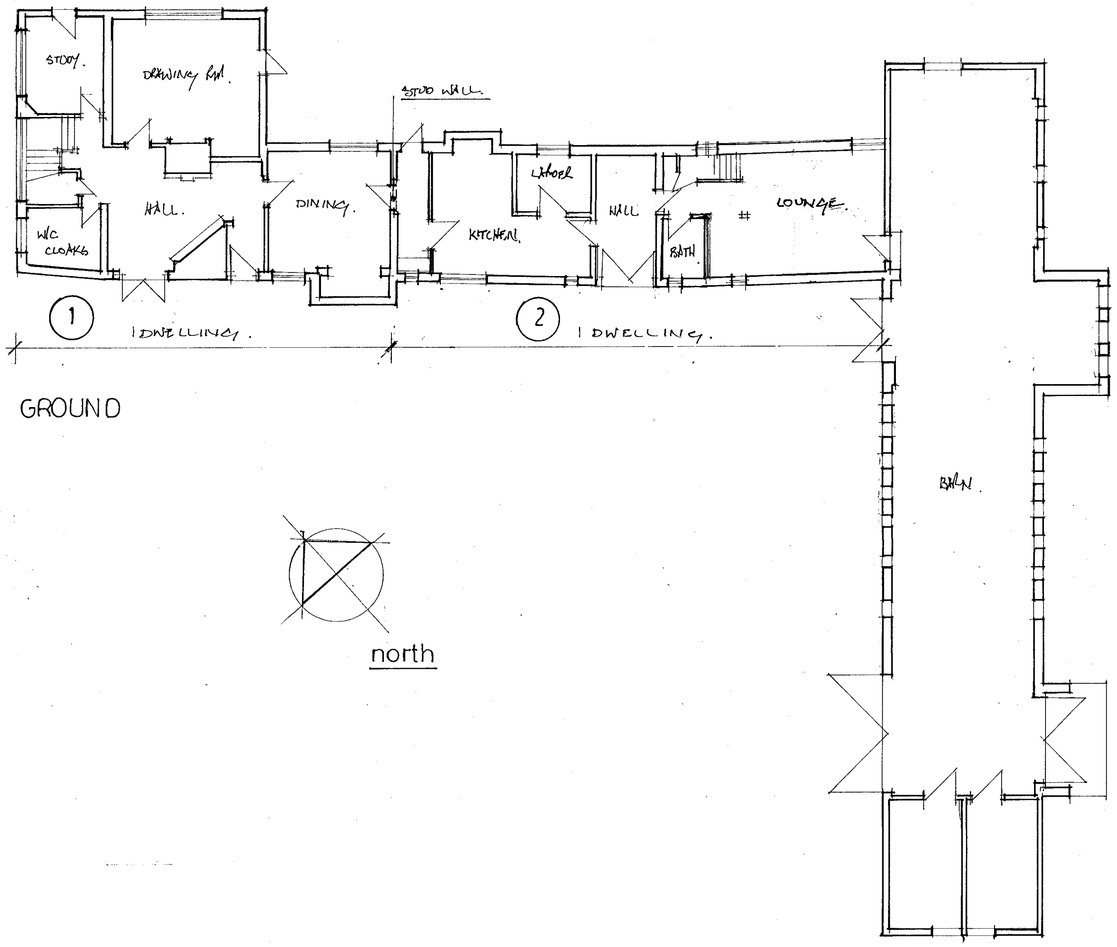

GROUND

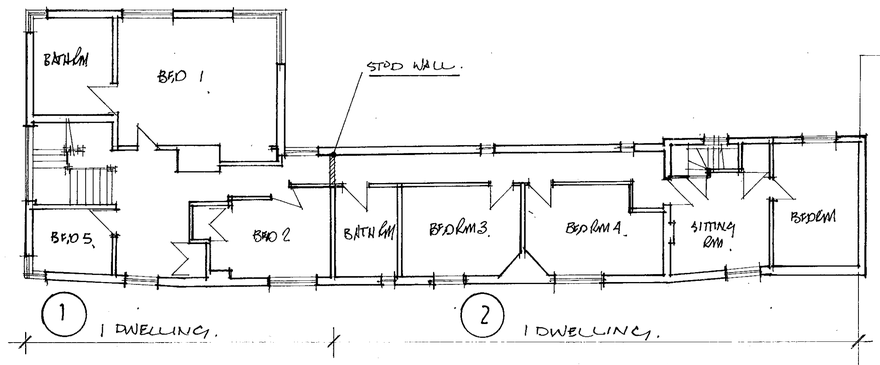

FIRST

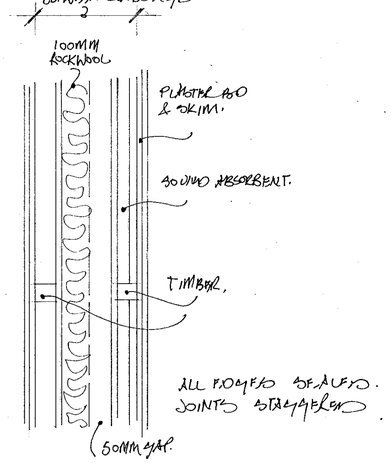

STUD WALL.

north

23.MAR2000* 1081

SUPERSEDED

W. M. GRAHAM ASSOCIATES
CHARTERED ARCHITECTS
1 Rectory Road,
Wokingham,
Berkshire, RG40 1DJ,
Tel: 0118 9770464
Fax: 0118 9770482


Job
CUTBUSH
CUTBUSH LANE
SHINFIELD

Title
EXISTING & PROPOSED


Scale 1:100	Date MAR 2000.	Drawn By
Job No. 2284	Drawing No. 01	Revision


Artworker DS(UK) 00129

This drawing is copyright and may not be reproduced without the written consent of the Architect.

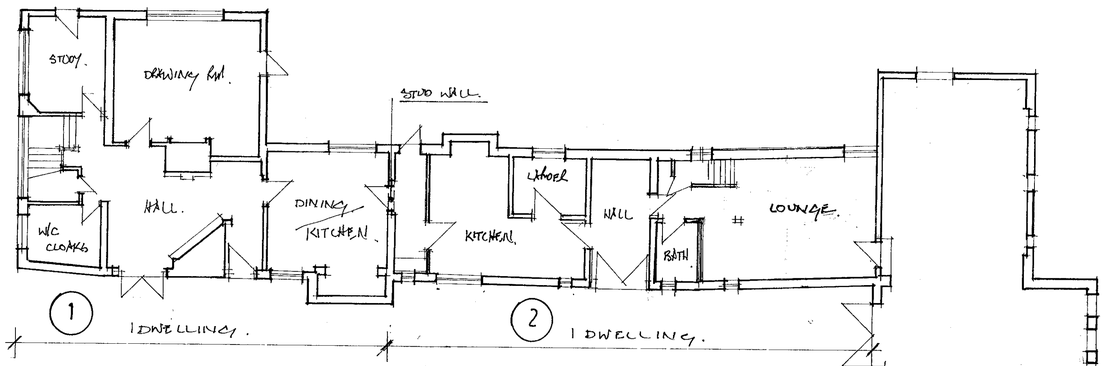


GROUND

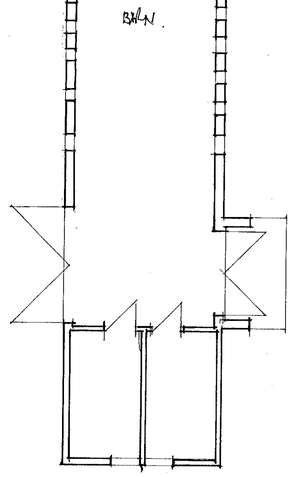

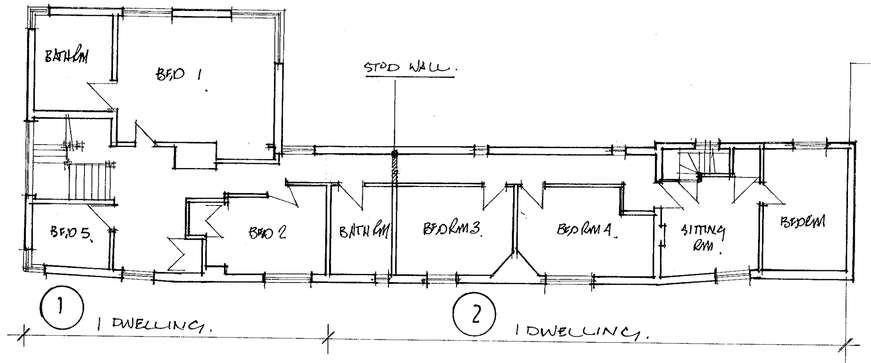


FIRST

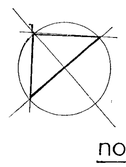

north

NO CHANGE VEHICLE OR PEDESTRIAN ACCESS
NO EXTERNAL CHANGES

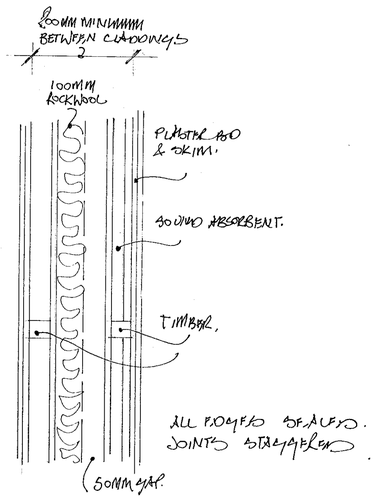

RECEIVED
DATE
DC
AC
DS
03 JUL 2000
ISSUED TO:

REVISED PLAN

APPROVED 1081 1048
B. 7.6.2000
A. 5.4.2000.

W. M. GRAHAM ASSOCIATES
CHARTERED ARCHITECTS
1 Rectory Road,
Wokingham,
Berkshire, RG40 1DJ.
Tel: 0118 9770464
Fax: 0118 9770482

Job
CUTBUSH
CUTBUSH LANE
SHINFIELD

Title
EXISTING & PROPOSED

Scale	Date	Drawn By
1:100	MAR 2000.	
Job No.	Drawing No.	Revision
2284	01	B

Artworker DS(UK) 00129

5/7/00.