
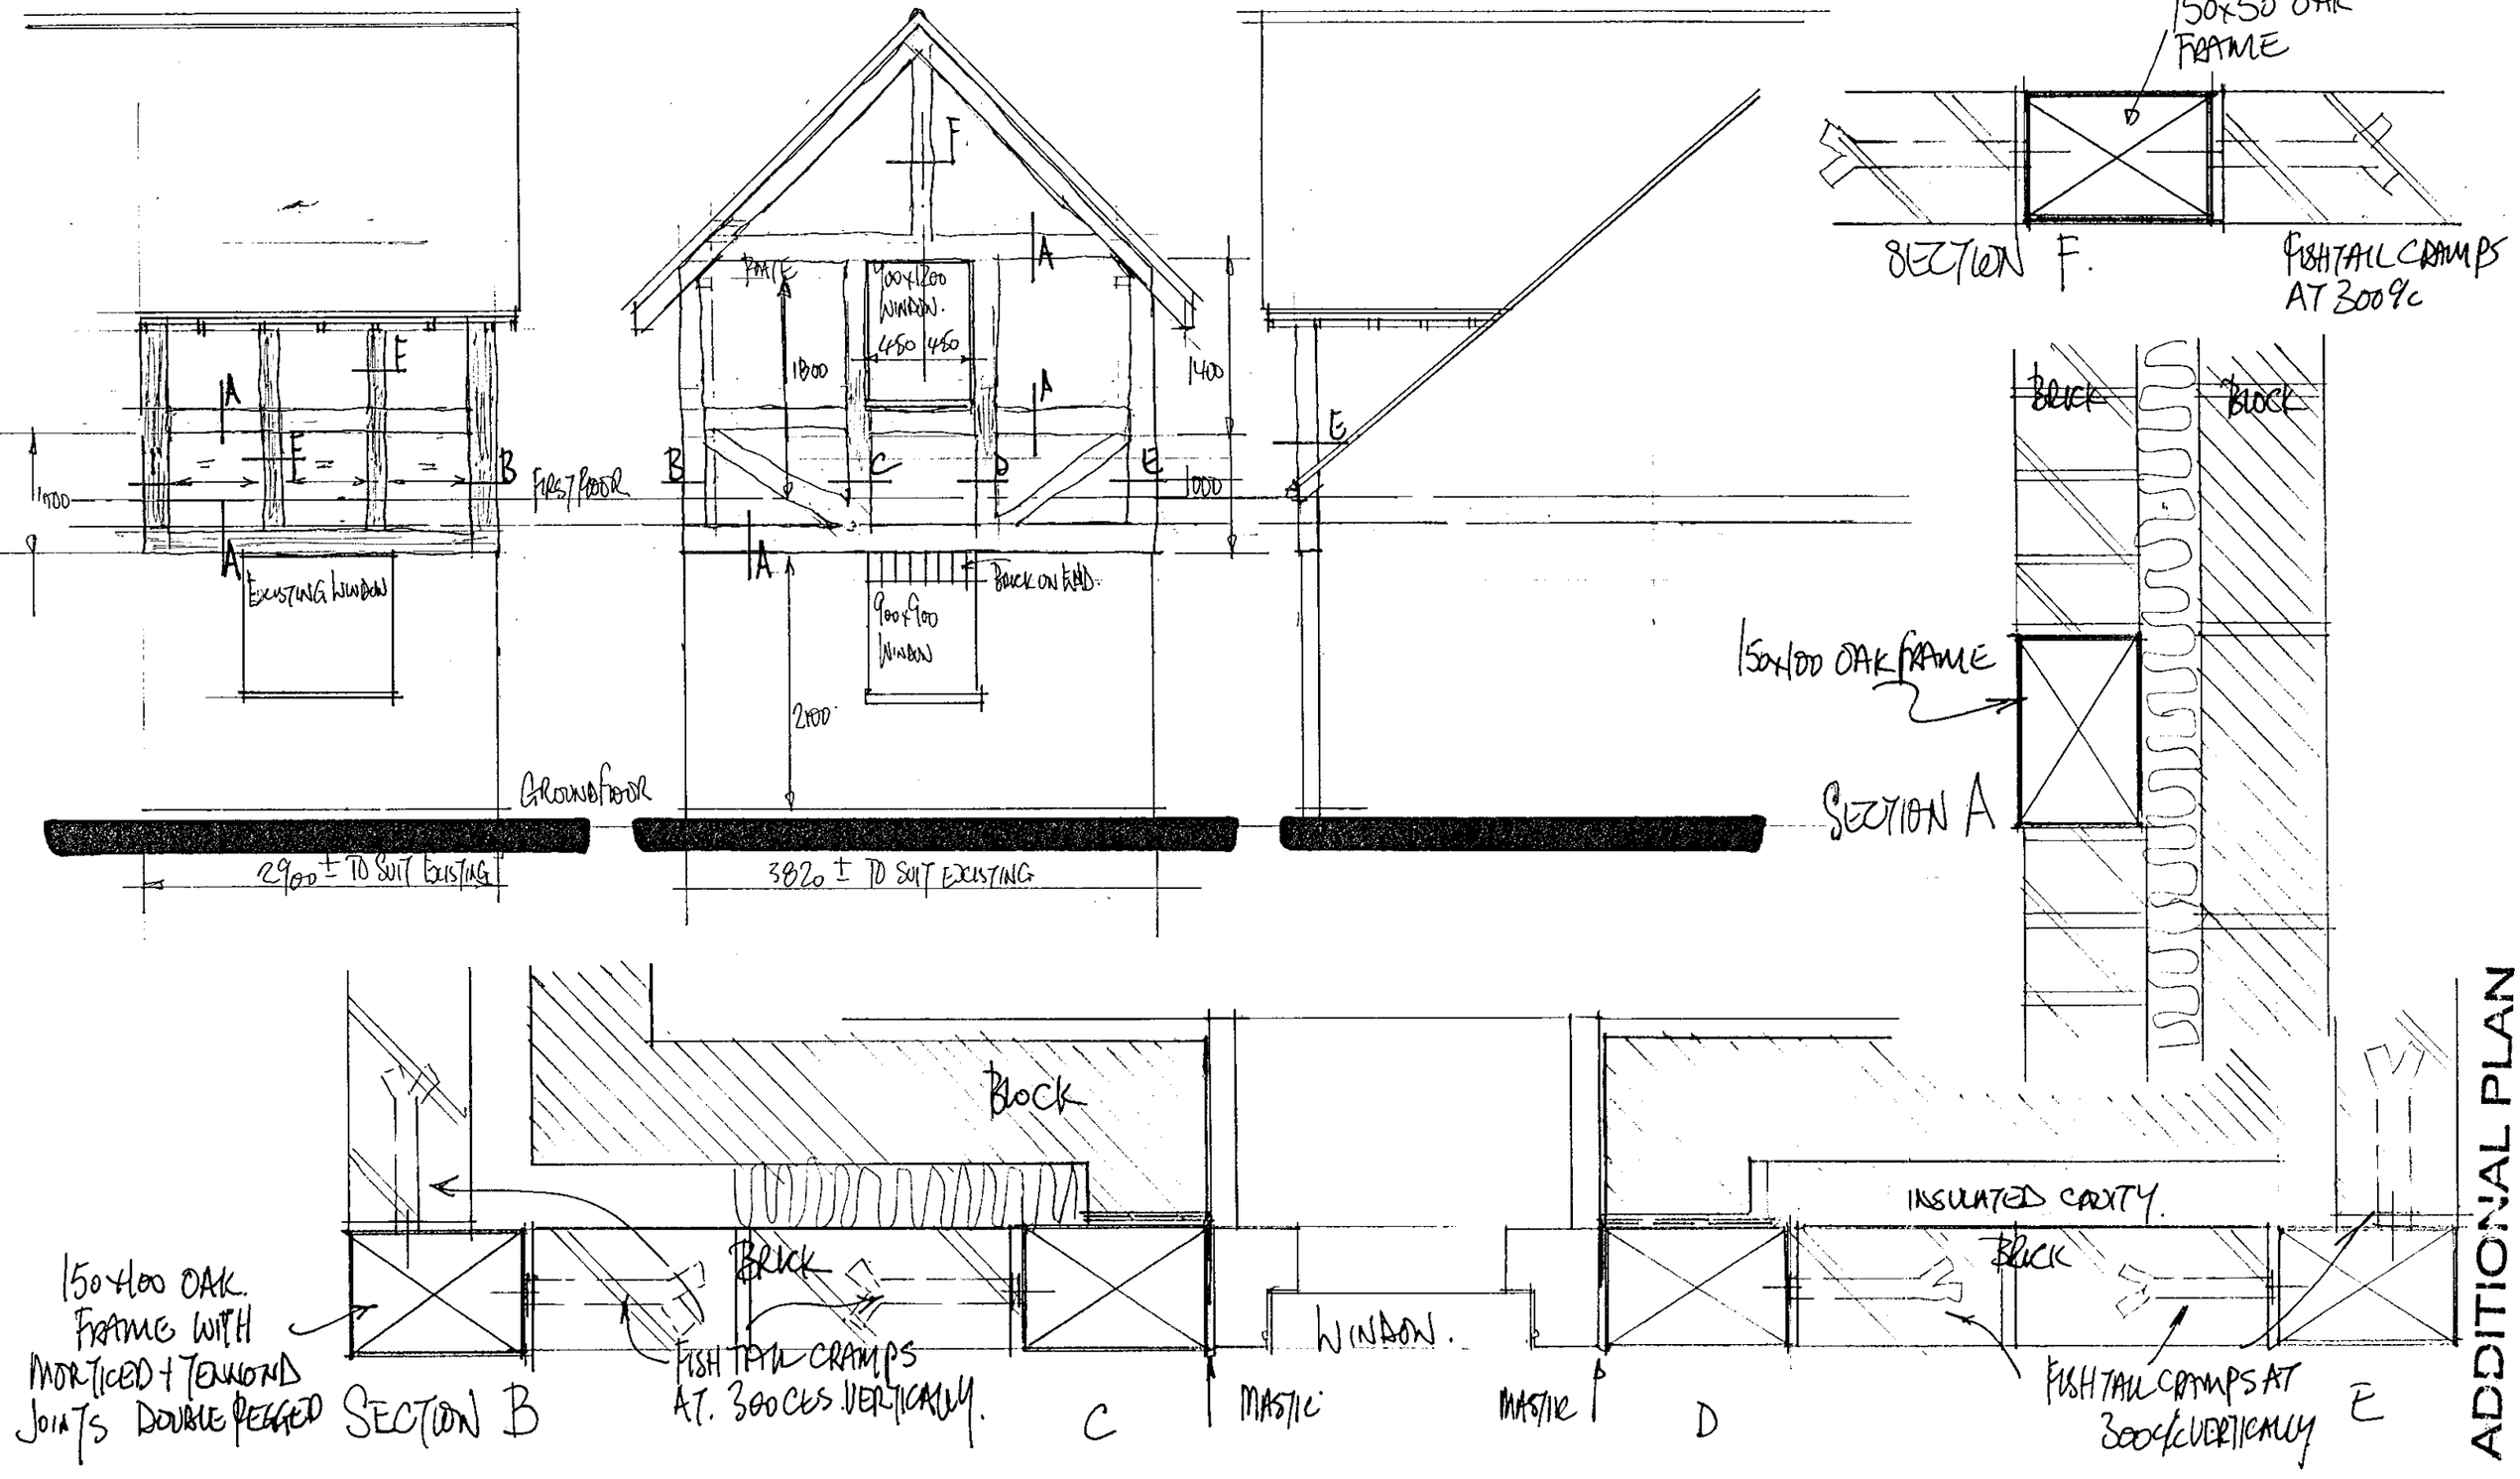



1078
1082

ROSHTONS FARM HOUSE


1:50 + 1:2 SEPT 00. D517-08.

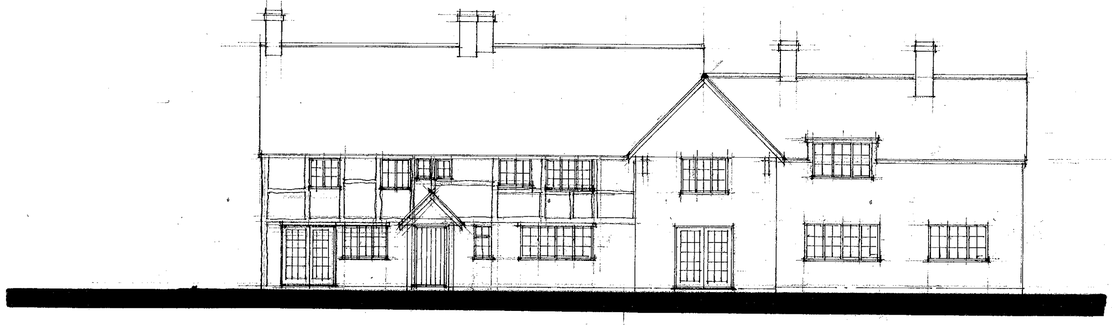


SOUTH ELEVATION

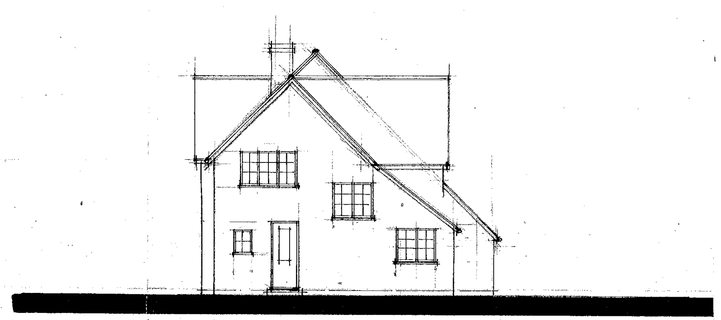


EAST ELEVATION

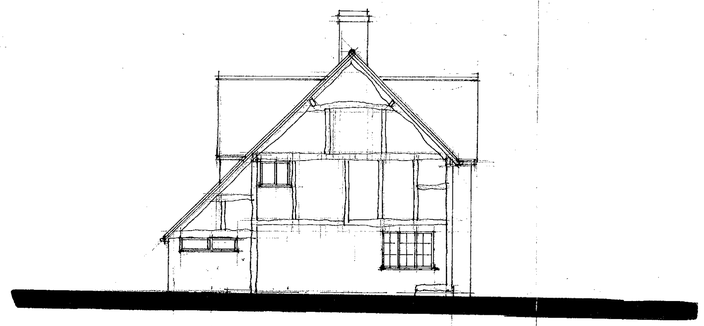


WEST ELEVATION

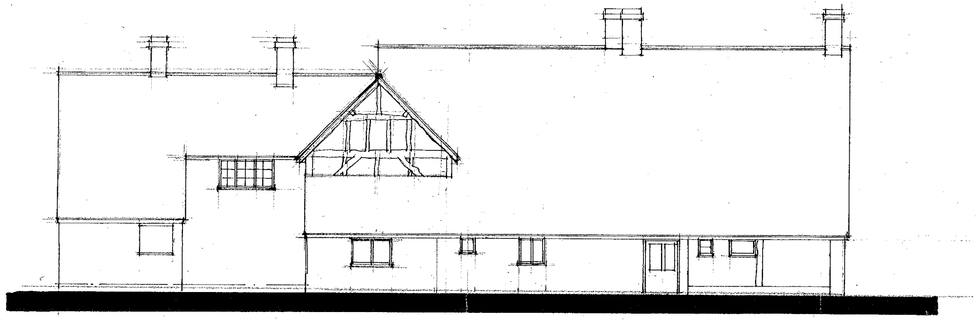

NORTH ELEVATION

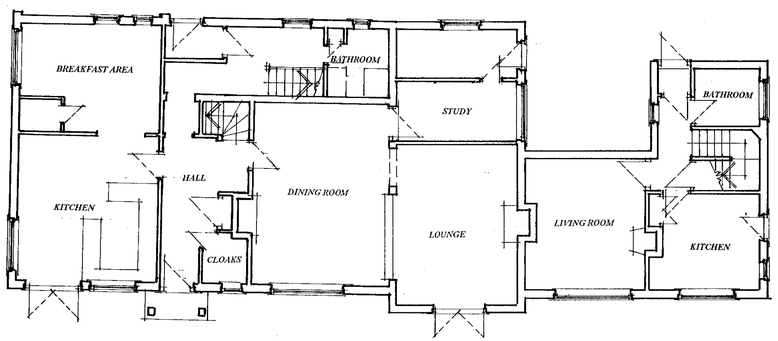

GROUND FLOOR PLAN

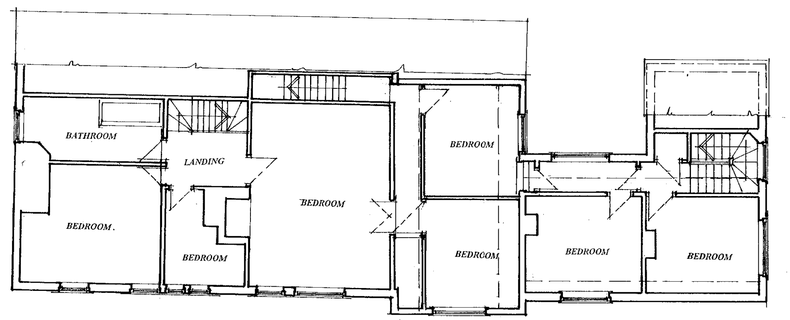

FIRST FLOOR PLAN

23.MAR2000★ 1078

APPROVED

Proposal
PROPOSED EXTENSION.

Drawing
PLANS AS EXISTING


Site
RUSHTONS FARM HOUSE WOKINGHAM.

Date ***February 00*** *Scale* ***1:100*** *Drawing No* ***D 517-01***


COLIN DAWSON & ASSOCIATES
Architectural Design & Building Surveying.
MALVERN HOUSE
1 MALVERN WAY
TWYFORD
READING. BERKSHIRE RG10 9PY.
Tel:. **(0118) 9343322** *Fax:* **(0118) 9343322.**



SOUTH ELEVATION

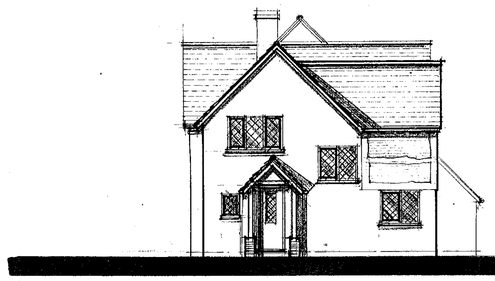


EAST ELEVATION

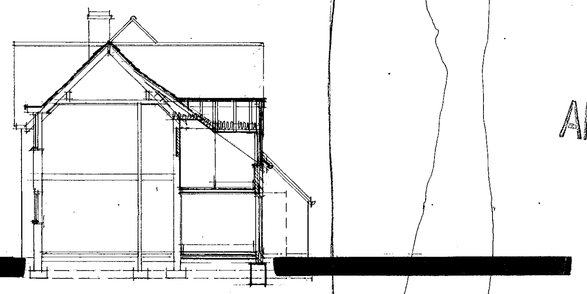

SECTION AA




WEST ELEVATION

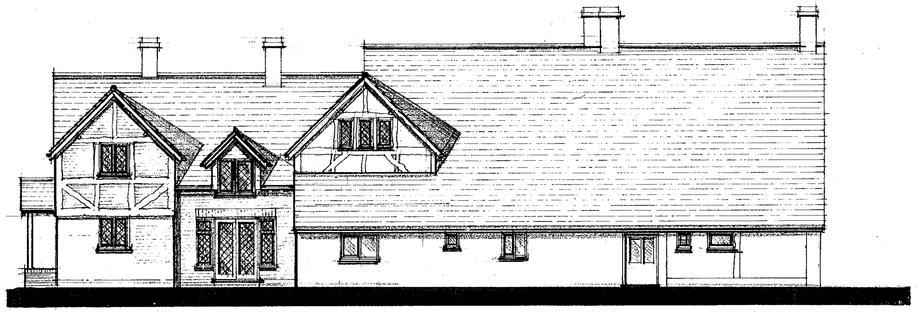


NORTH ELEVATION


SITE PLAN scale 1:500

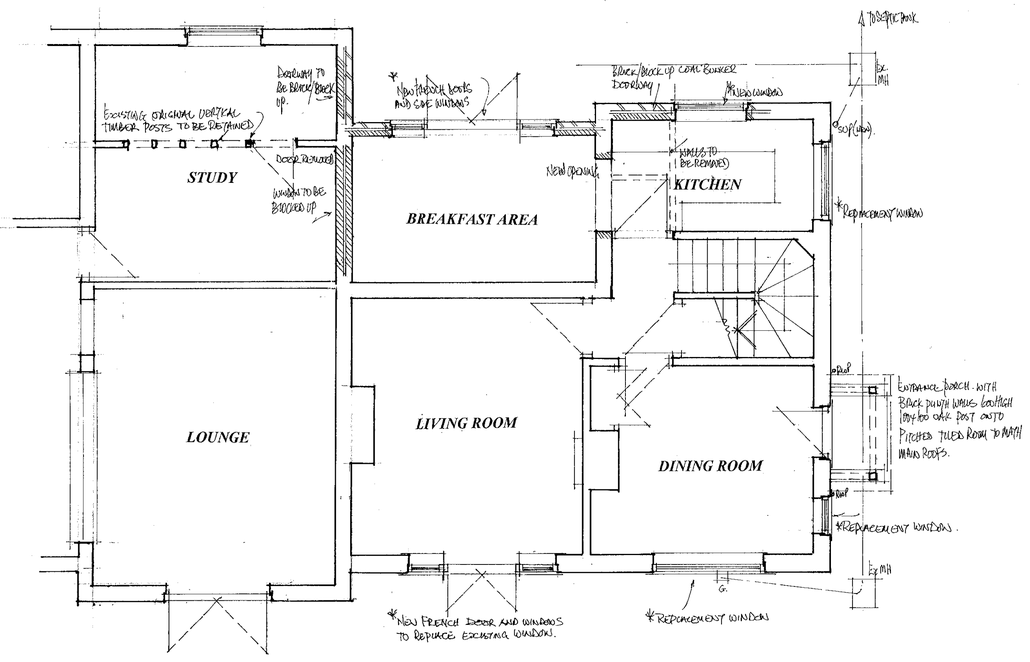

GROUND FLOOR PLAN

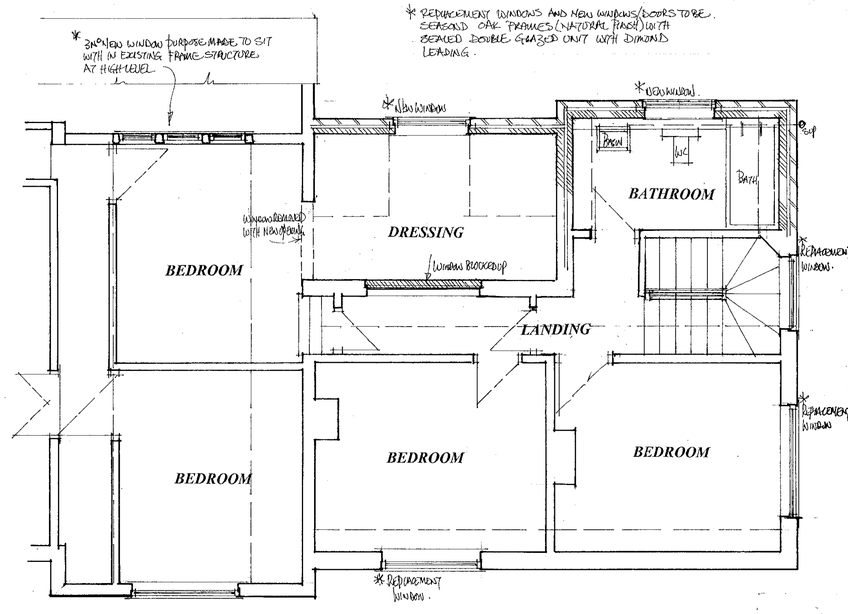

FIRST FLOOR PLAN

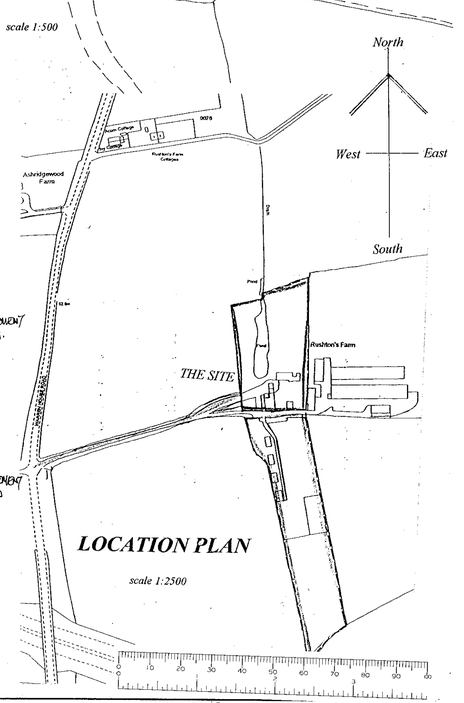

LOCATION PLAN
scale 1:2500

Proposal: PROPOSED EXTENSION.
Drawing: PLANS AS PROPOSED
Site: RUSHTONS FARM HOUSE WOKINGHAM.

Date: February 00 Scale: 1:50 & 1:100 Drawing No: D517-02 B

1078
1082
REVISED PLAN

APPROVED

COLIN DAWSON & ASSOCIATES
Architectural Design & Building Surveying.
MALVERN HOUSE
1 MALVERN WAY
TWYFORD
READING, BERKSHIRE, RG10 9PY.
Tel: (0118) 9343322 Fax: (0118) 9343322


5/7/00



SOUTH ELEVATION




EAST ELEVATION

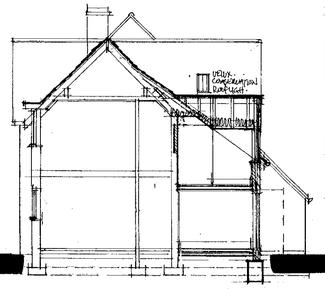

SECTION AA




WEST ELEVATION

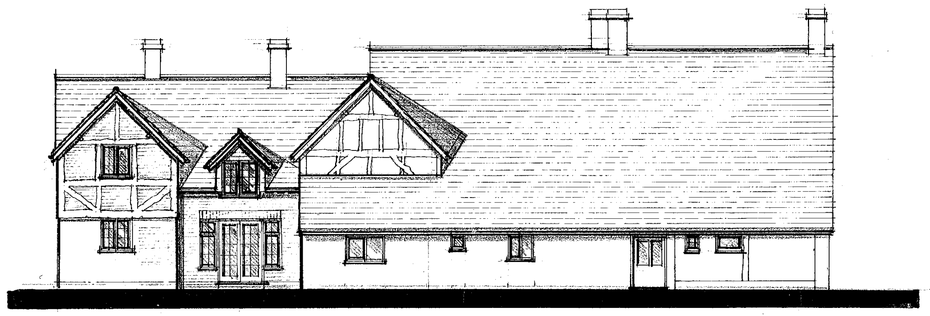


NORTH ELEVATION


SITE PLAN scale 1:500

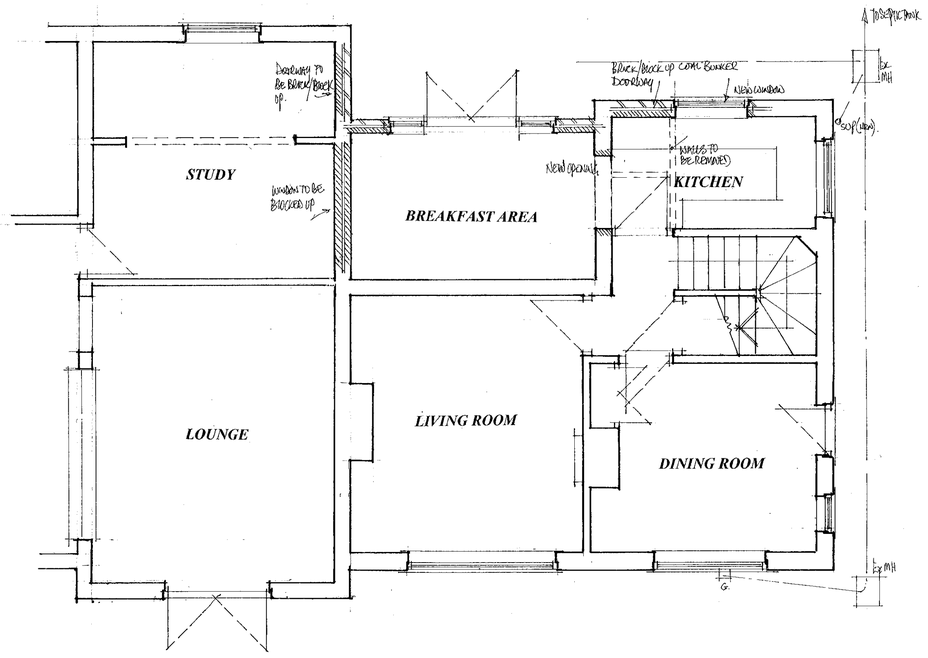

GROUND FLOOR PLAN

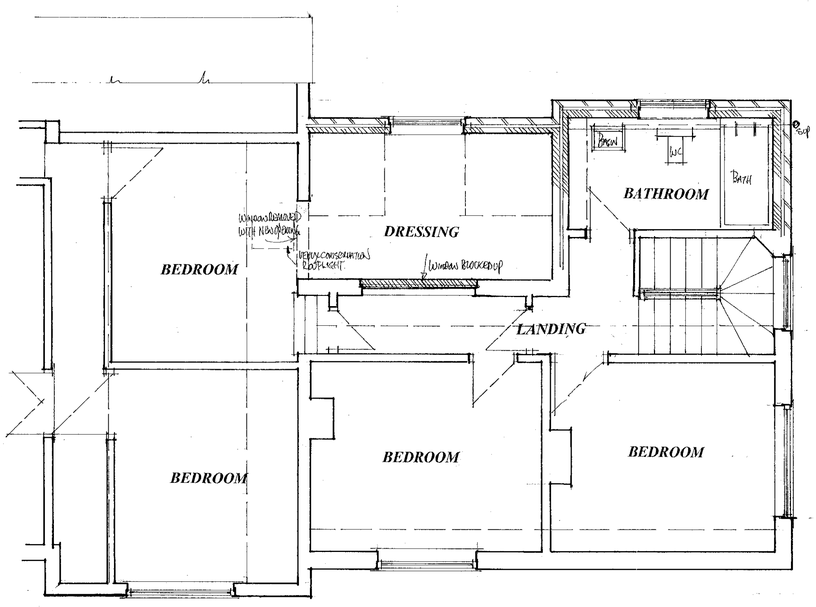

FIRST FLOOR PLAN

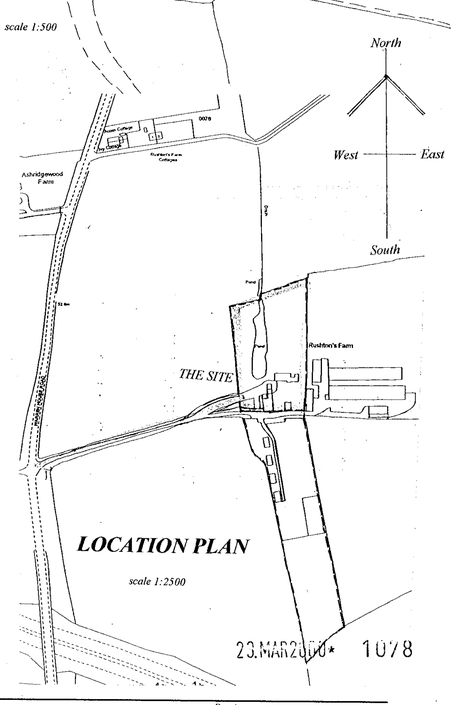

LOCATION PLAN

scale 1:2500

23 MAR 2000 * 1078

Proposal
PROPOSED EXTENSION.


Drawing
PLANS AS PROPOSED

Site
RUSHTONS FARM HOUSE WOKINGHAM.

Date *February 00* Scale *1:50 & 1:100* Drawing No *D517-02* A

SUPERSEDED

COLIN DAWSON & ASSOCIATES
Architectural Design & Building Surveying.
MALVERN HOUSE
1 MALVERN WAY
TWYFORD
READING, BERKSHIRE. RG10 9PY.
Tel: (0118) 9343322 Fax: (0118) 9343322

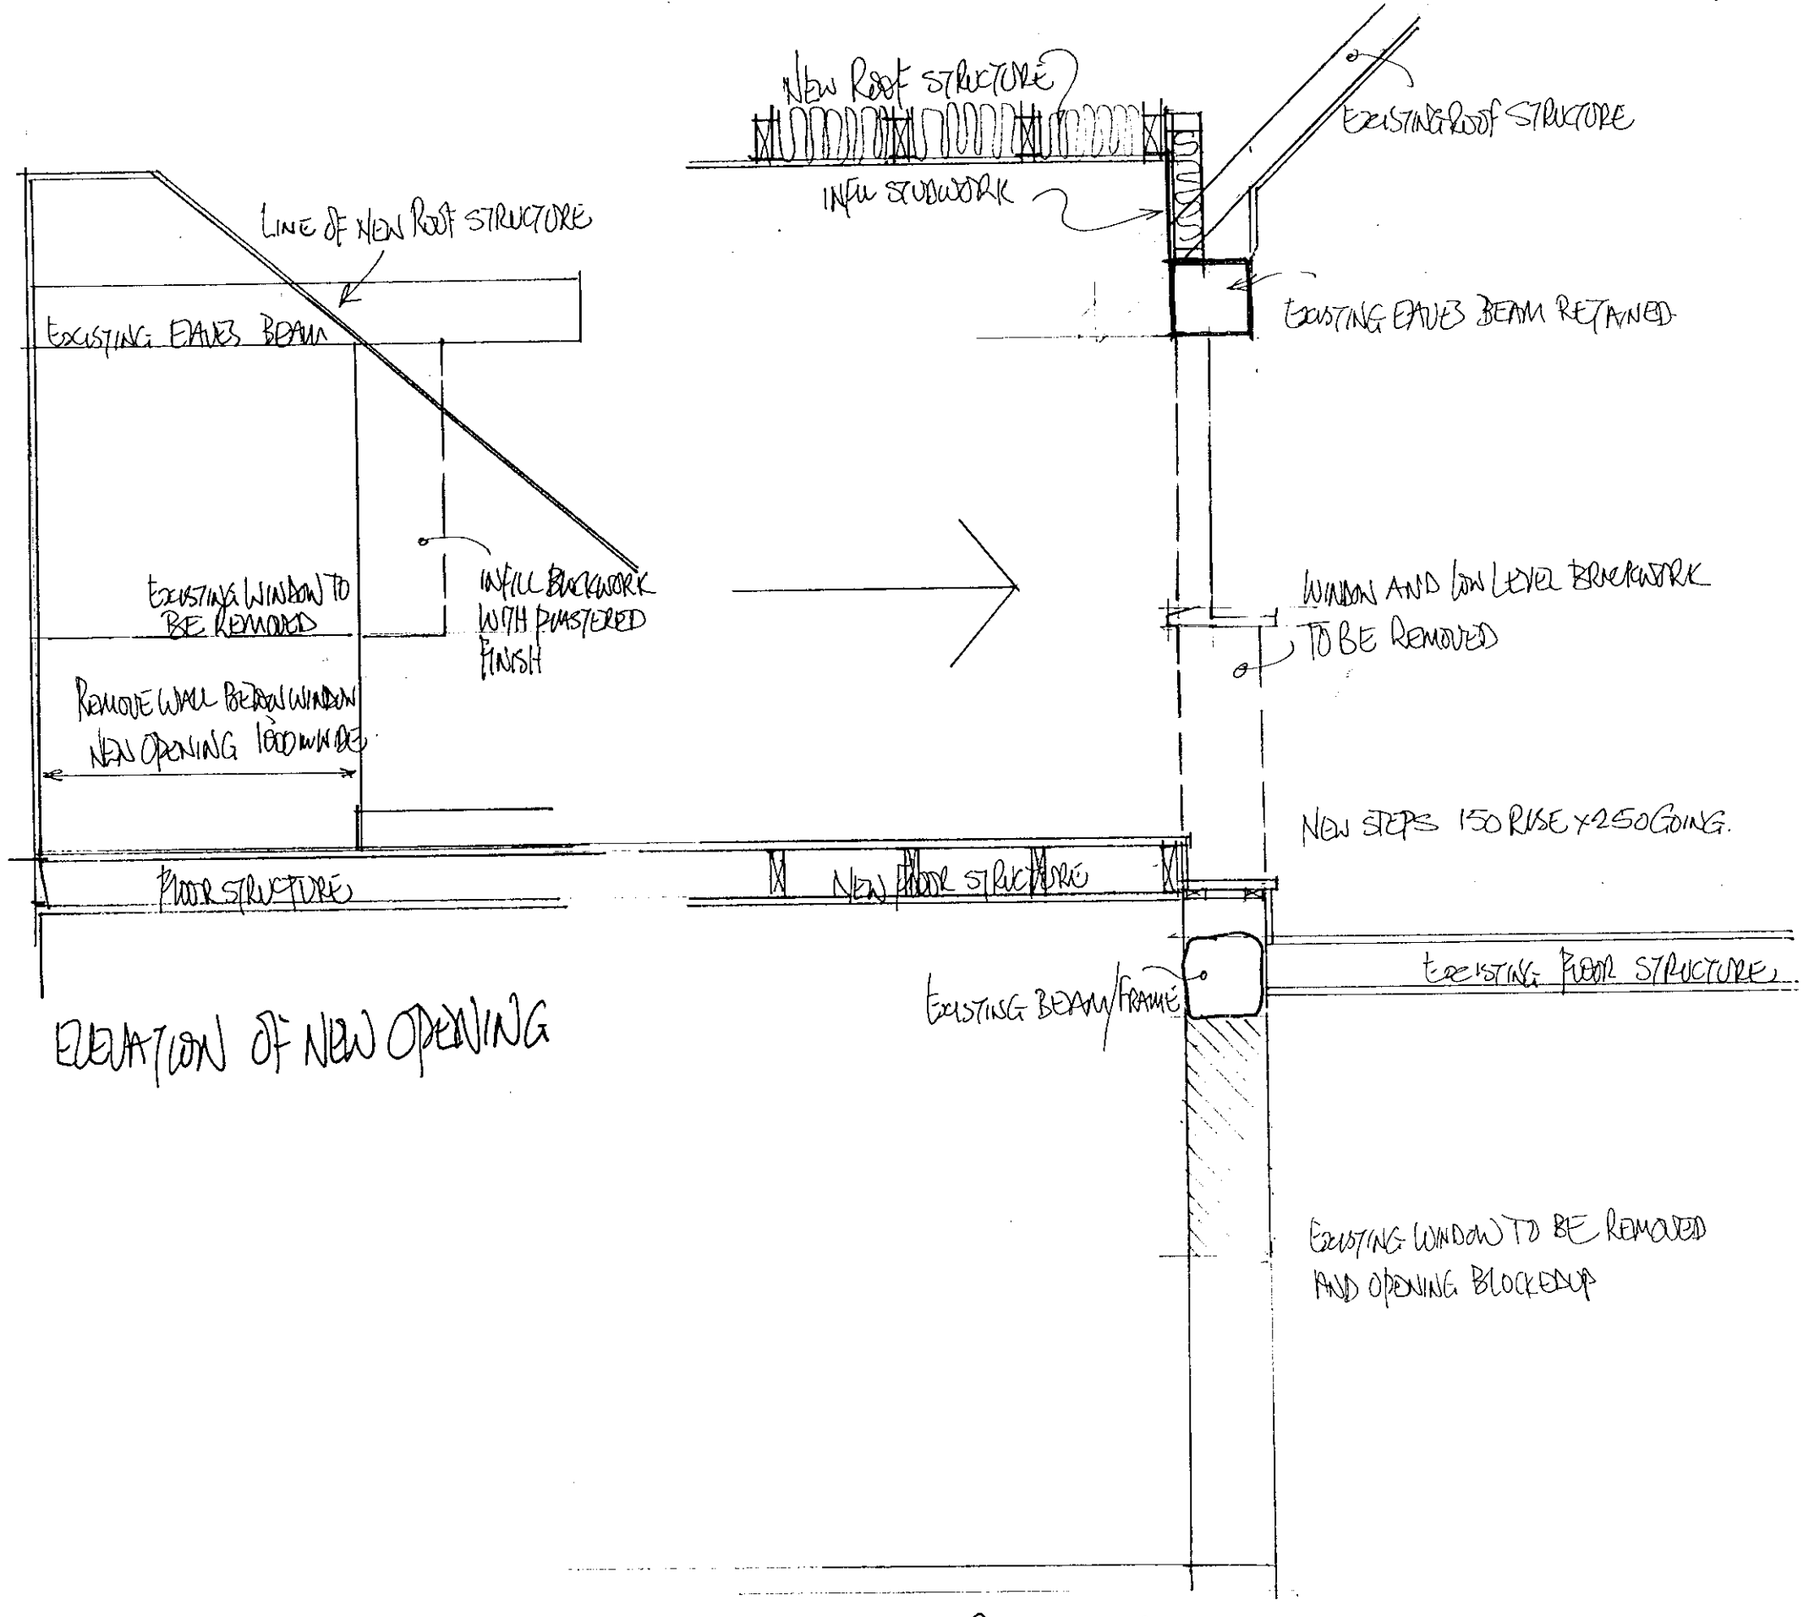

ELEVATION OF NEW OPENING


SECTION.


ADDITIONAL PLAN

1078
1082

RUSHTONS FARM HOUSE HURST.

SEPT. 00 1:20 D517-07.

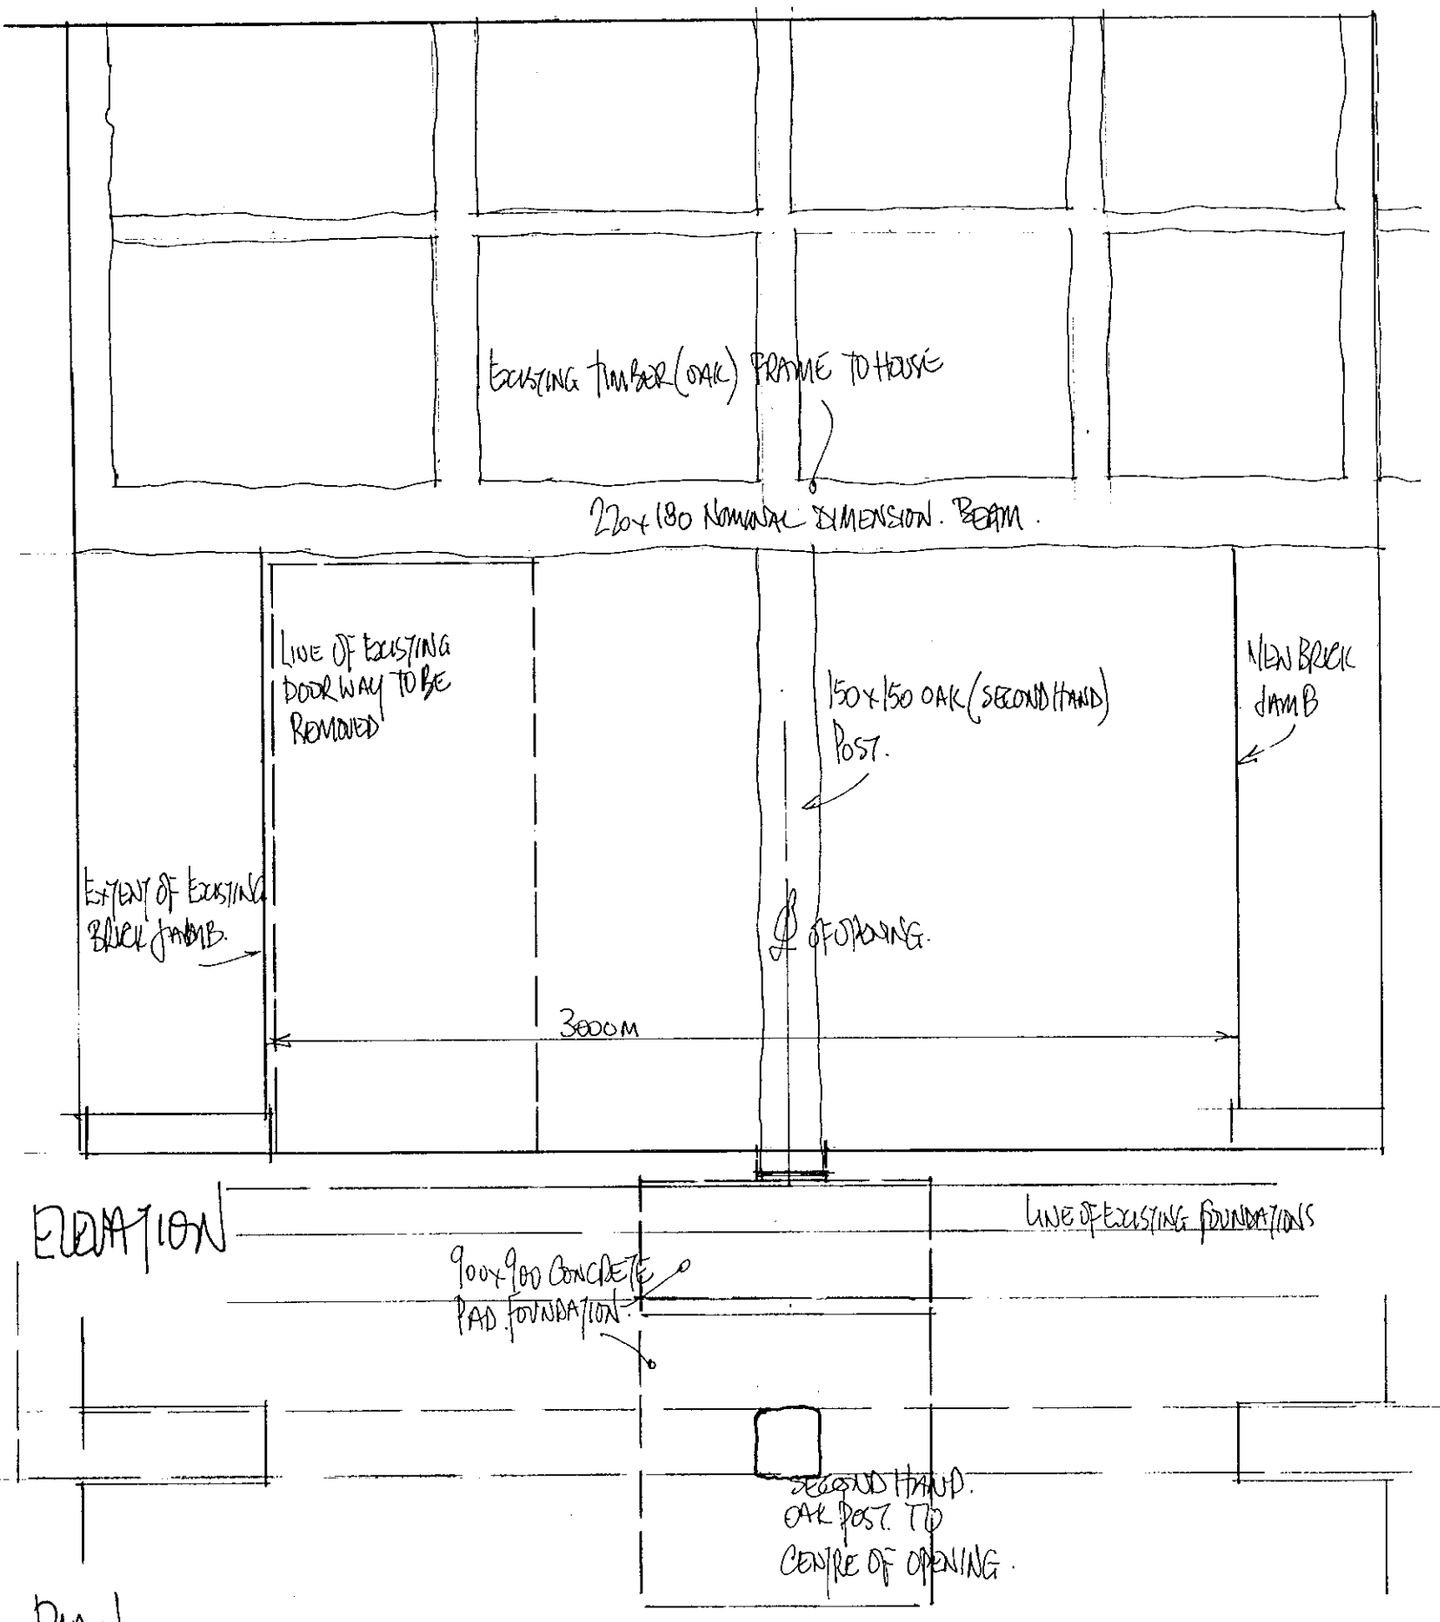

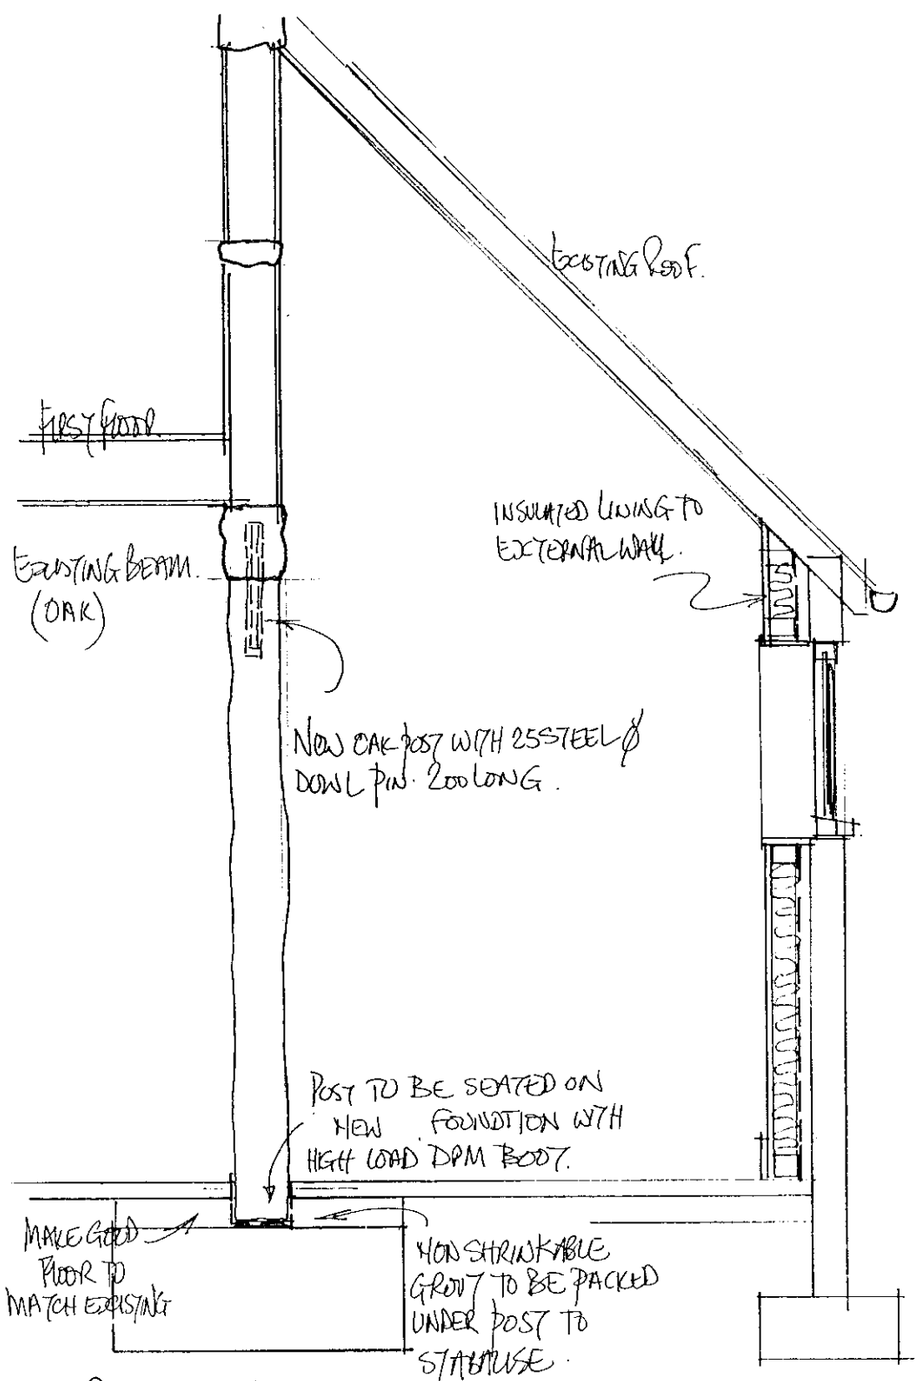

RUSHTONS FARM HOUSE HURST.

1:20 SCALE AUG 00 D517-06




1078
1082

ADDITIONAL PLAN

920

NEW WINDOWS.

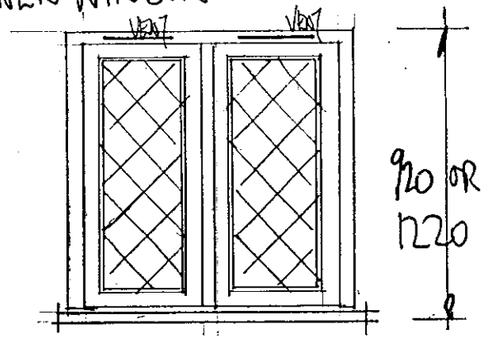


920 OR 1220

2 BAY WINDOW

ALL WINDOWS TO HABITABLE ROOMS TO HAVE 2№ 4000 mm² VENTS TO EACH WINDOW.
BATHROOM 1№ 4000mm² VENT.

FRENCH DOORS & SIDE WINDOWS.
NEW WINDOWS + DOORS.

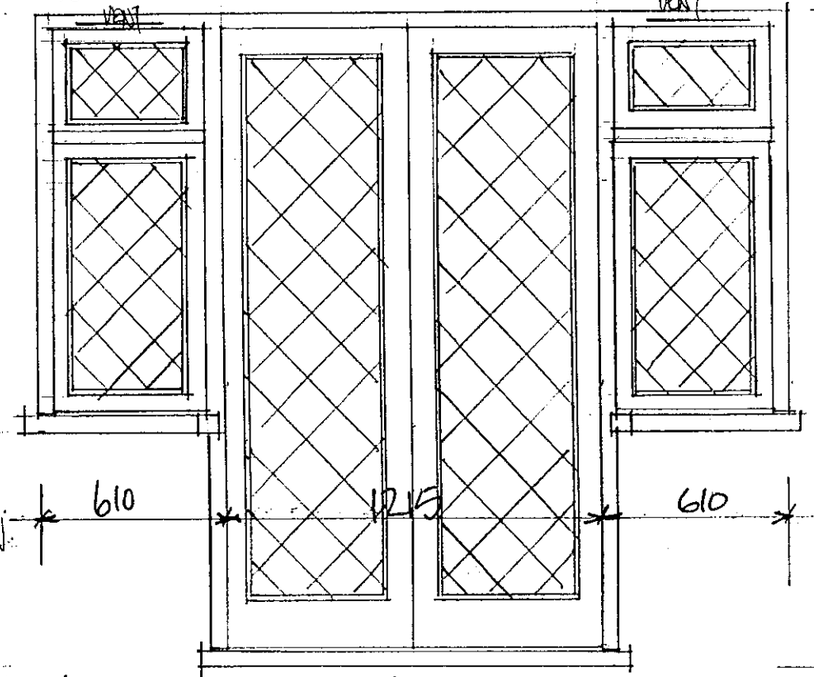

SEALED DOUBLE GLAZE UNITS WITH DIMOND LEADING TO BOTH SIDES OF EXTERNAL PANE LEADING TO GUAZERS SETING OUT AND PANE SIZE.




END GABLE WALL INFILL WINDOWS.

ACTUAL SIZE OF WINDOW TO SUIT MEAN DIMENSION BETWEEN EXISTING TIMBER FRAME WITH WINDOW FRAME SITE SHAPED TO FITT OPENING.

SIZE TO SUIT EXISTING OPENING

REPLACEMENT WINDOWS

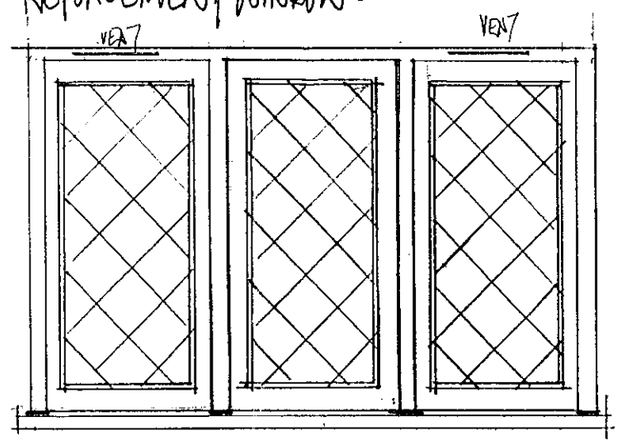


3 BAY WINDOW

DETAIL SECTION ON DRAWING

To Suit


REPLACEMENT WINDOWS

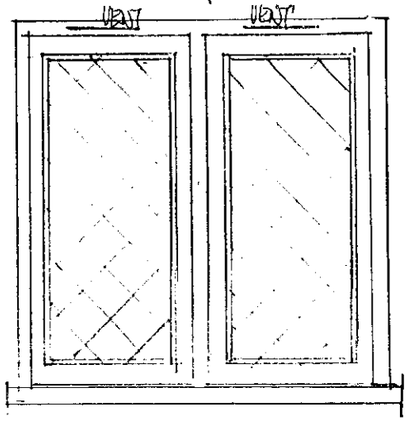

2 BAY WINDOW.

To Suit

REPLACEMENT WINDOW.

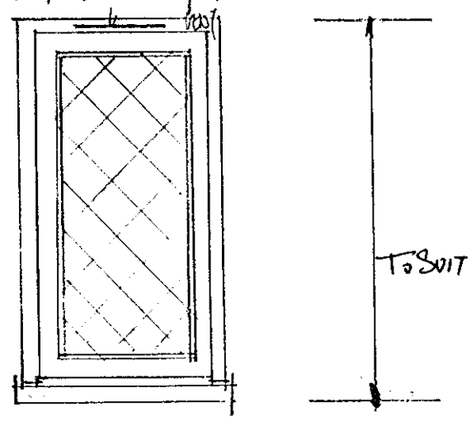

1 BAY WINDOW

RUSHTONS FARM HURST.

1:20 SCALE AUG 2000. DS17-04

1989

ADDITIONAL PLAN

HEAD SECTION

Exc100x100 PINE

4000mm² TRICKLE VENT.

Ex75x50 PINE

PINNED BEAD.

DOUBLE GLAZED UNIT.

Ex150x75.

HARDWOOD.

Exc150x50 PINE

JAMB.

Exc100x75

Exc150x50 PINE

DOUBLE GLAZED UNIT.

Exc100x75

INTERMEDIATE JAMB

SIMILAR ABOUT CENTRELINE.

DOORS.

Exc100x75

INTERMEDIATE JAMB.

REBATED MEETING STYLES.

Exc100x50

Exc100x50 PINE

Exc100x50

Exc100x50. PINE

DOUBLE GLAZED UNIT

DOOR STYLE.

Exc100x75 PINE

Exc100x50

CILL.

DOOR HEAD

DOOR CILL

Exc100x50 PINE

Exc150x75 HARDWOOD.

RUSHTONS FARM HURST.

SCALE 1:2 AUG 2000.

D517-05.

1082 1

1078 1

ADDITIONAL PLAN