

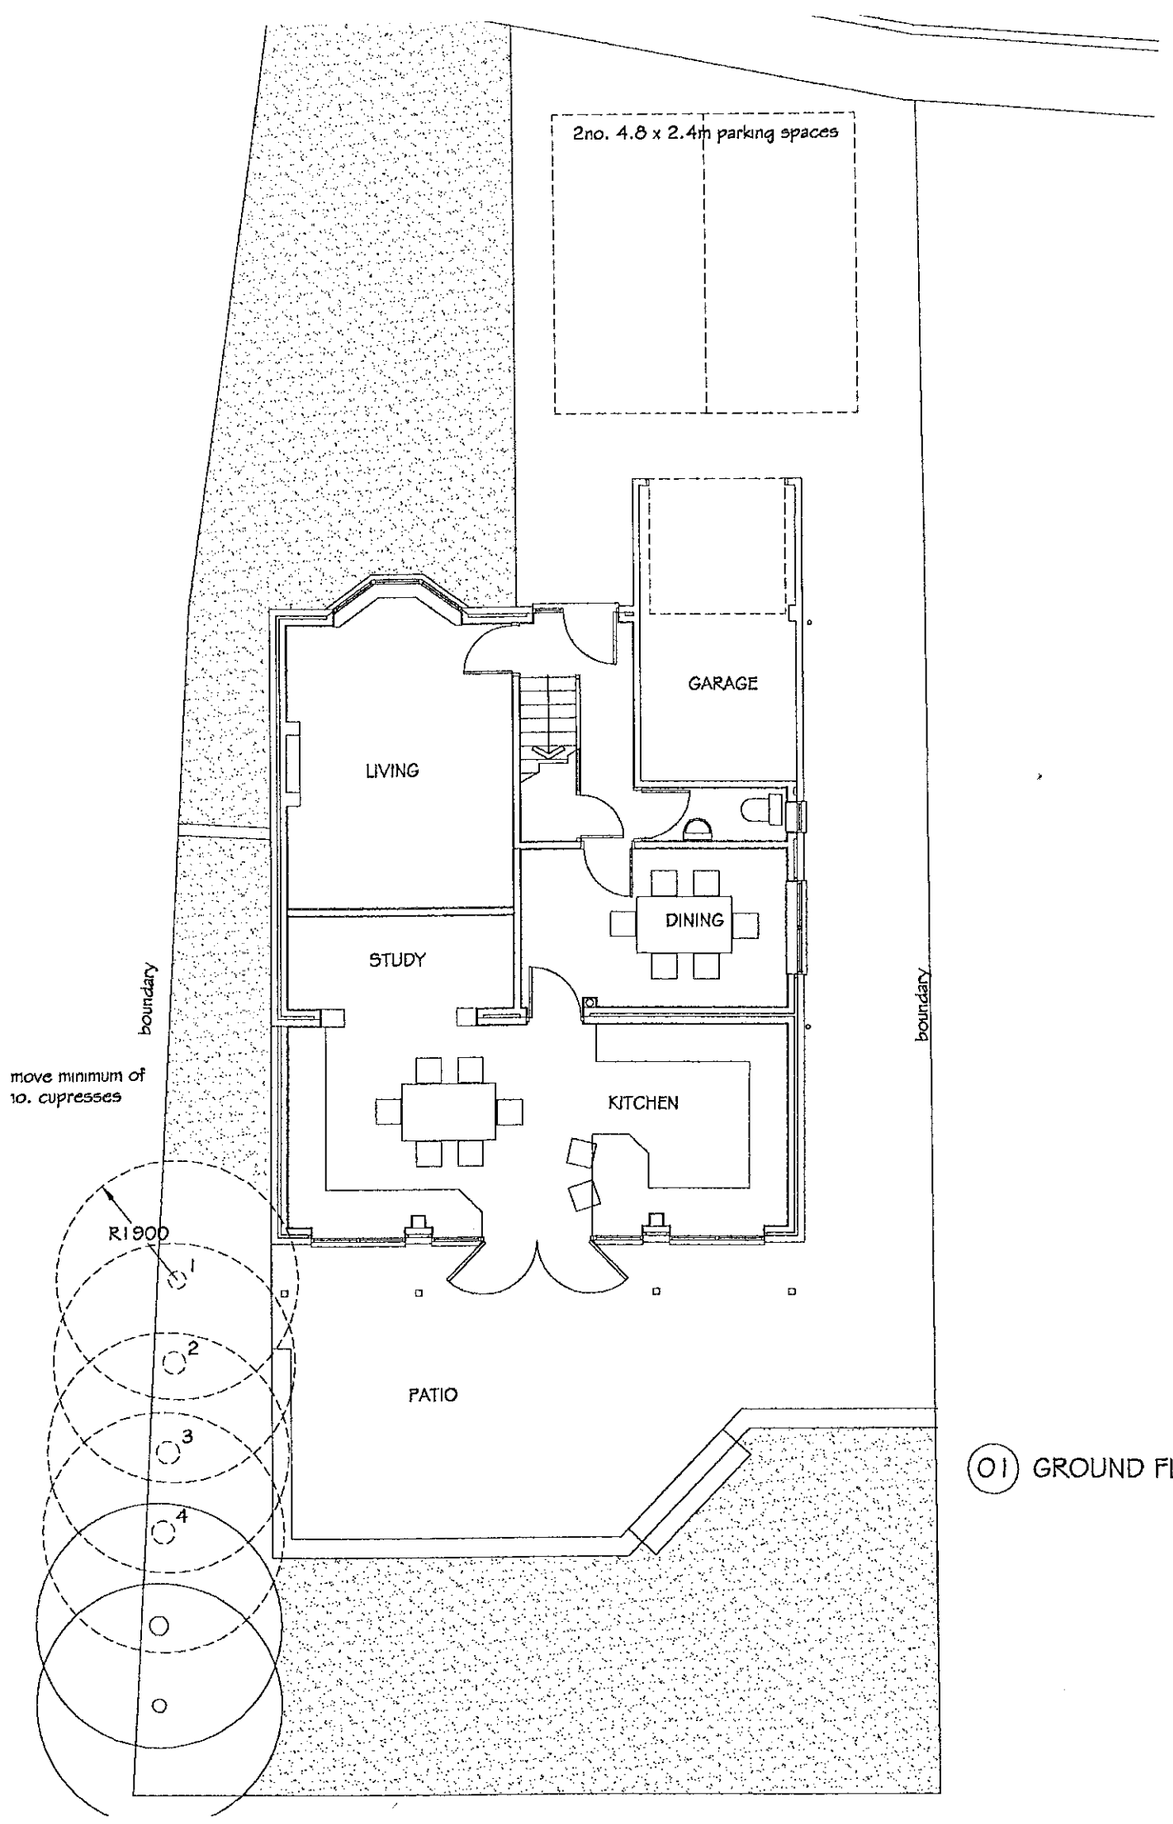


01 GROUND FLOOR PLAN

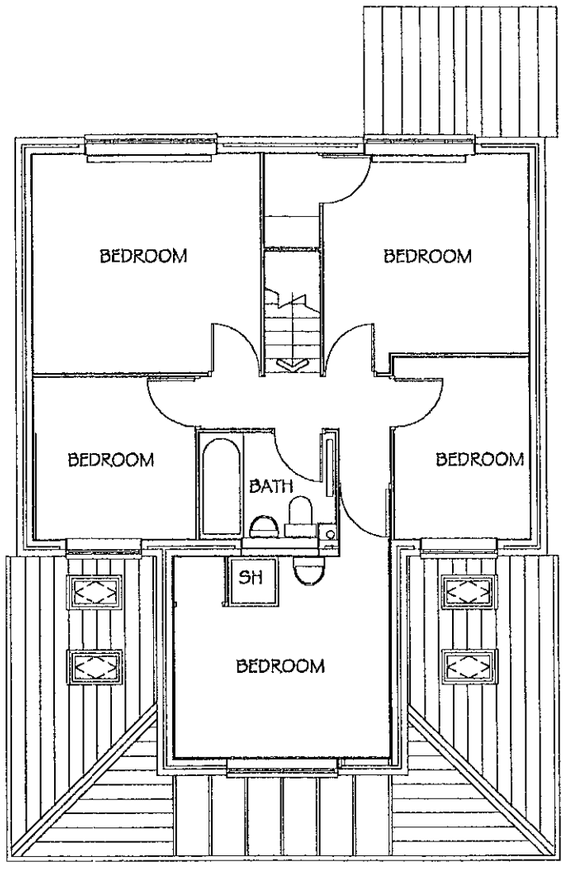

02 FIRST FLOOR PLAN

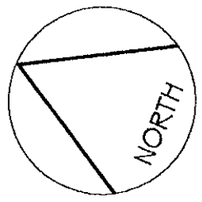

25.MAY2000* 1569

notes

1. No deviation may be made from the details shown on this drawing without pior permission of the architect. Any discrepancy found between this drawing and any other document should be referred immediately to the architect
If in doubt ask


2. No dimension to be scaled from this drawing

3. This drawing to be removed from currency immediately a revised version is issued

4. The contractor must check the existing construction on site prior to the commencement of the works

PROPOSALS:
ground floor extension across fault width of property with central second storey.
new roof to blend in with existing, including new rooflights. roof projects at ground floor level, with glazed canopy over patio doors.
all materials to be in keeping with existing, and brickwork to match.
new soakaway to be constructed for surface water, with waste draining into existing mains drainage.

revisions

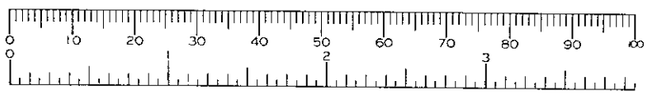

APPROVED

caie architects
creative design and planning


3 HEWSHOTT GROVE · LIPHOOK · HAMPSHIRE · GU30 7ST
Tel & Fax: 01428 - 727002 · E-mail: NeilCaie@AOL.Com

©


job:
Mr & Mrs J. Blackwell
3 laurel Close, Wokingham
title:
Planning Application
Proposed plans
scale: 1:00 | date: May 2000
dwg No:

BLA/102

9/10/00

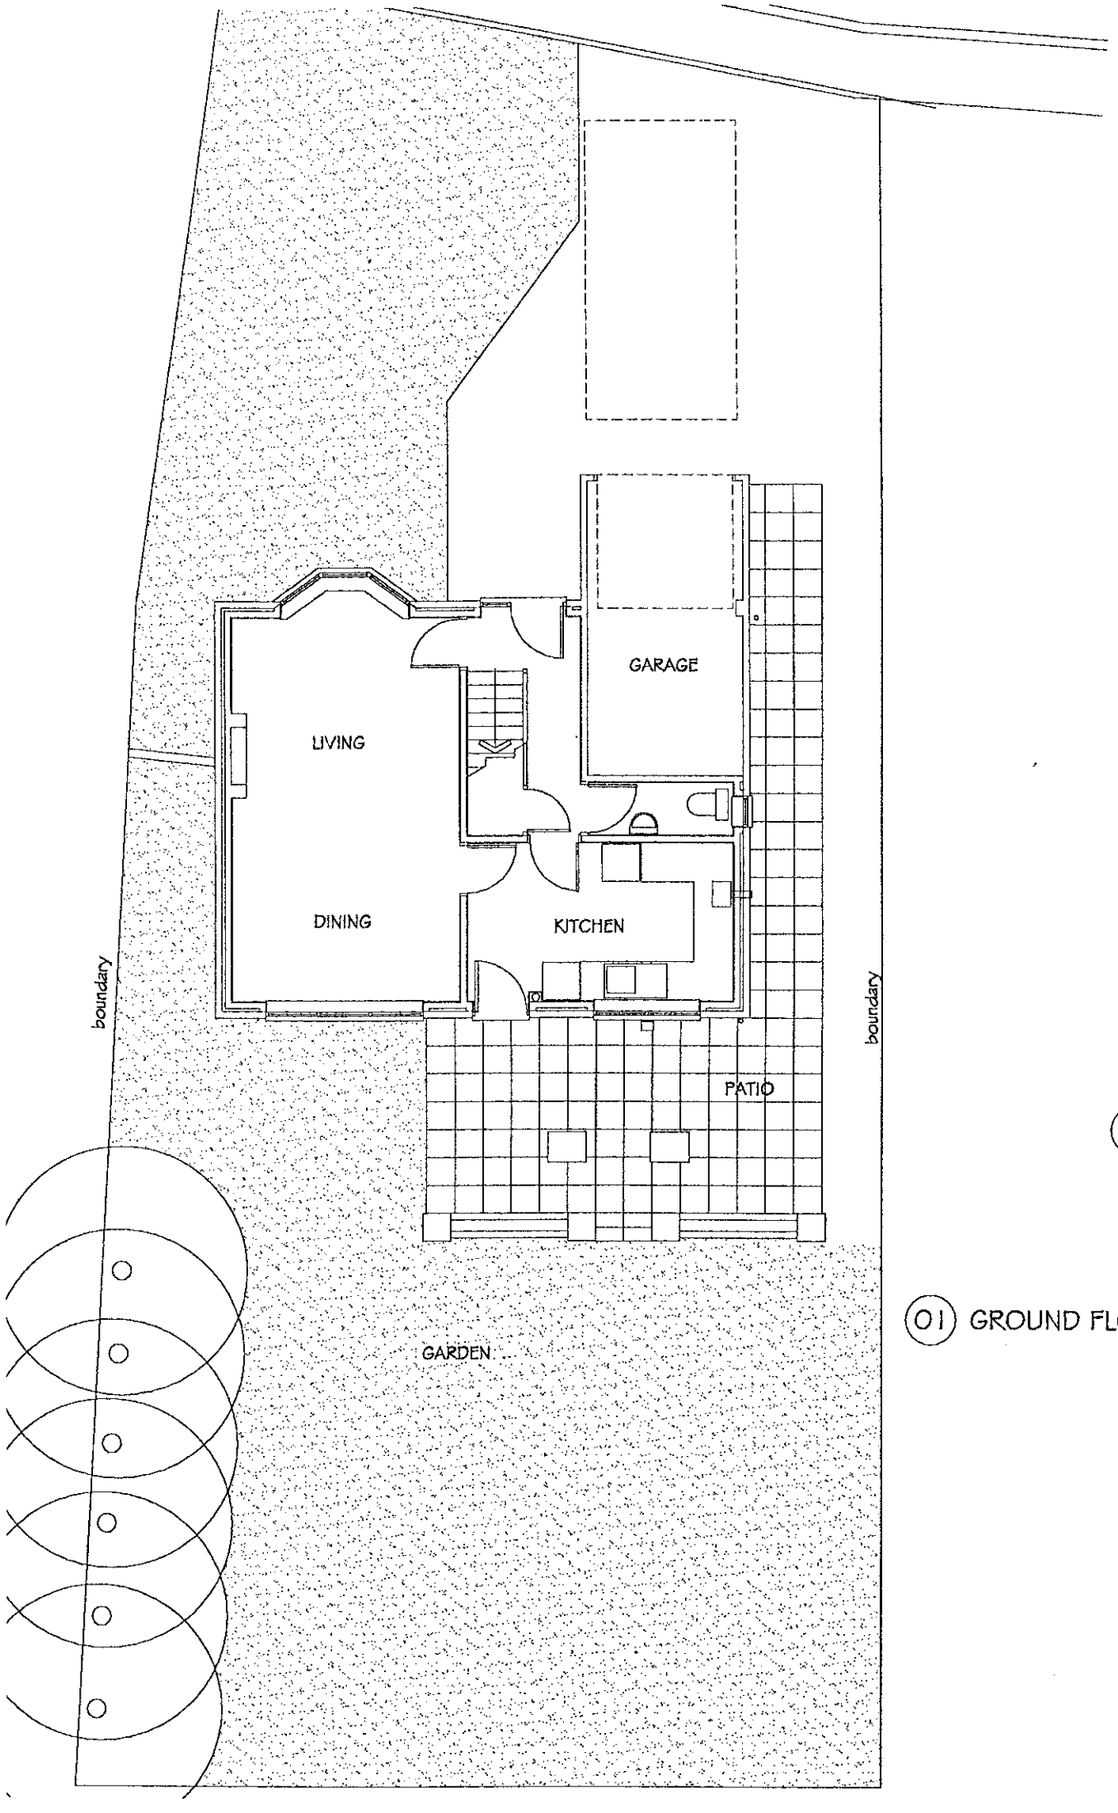

01 GROUND FLOOR PLAN

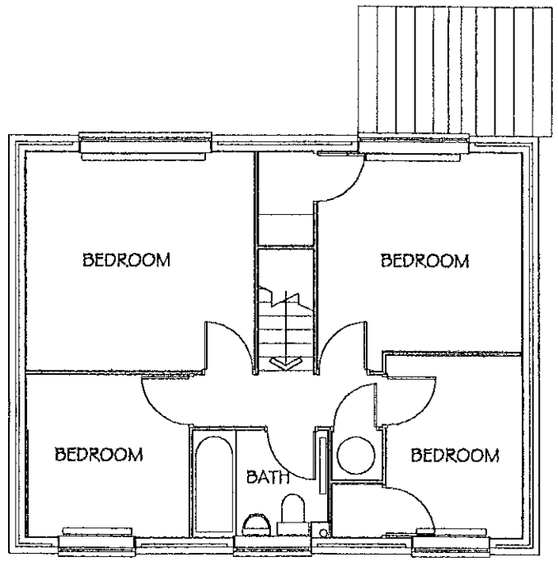

02 FIRST FLOOR PLAN

25.MAY2000* 1589

notes


1. *No deviation may be made from the details shown on this drawing without pior permission of the architect. Any discrepancy found between this drawing and any other document should be referred immediately to the architect*
If in doubt ask

2. *No dimension to be scaled from this drawing*

3. *This drawing to be removed from currency immediately a revised version is issued*

4. *The contractor must check the existing construction on site prior to the commencement of the works*

revisions

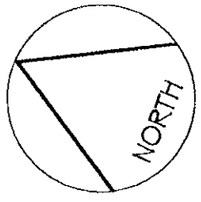



caie architects
creative design and planning

3 HEWSHOTT GROVE · LIPHOOK · HAMPSHIRE · GU30 7ST
Tel & Fax: 01428 · 727002 · E-mail: NeilCaie@AOL.Com

©


job:
Mr & Mrs J. Blackwell
3 laurel Close, Wokingham

title:
Planning Application
As existing plans


scale: 1:100 | date: May 2000

dwg No:

BLA/101

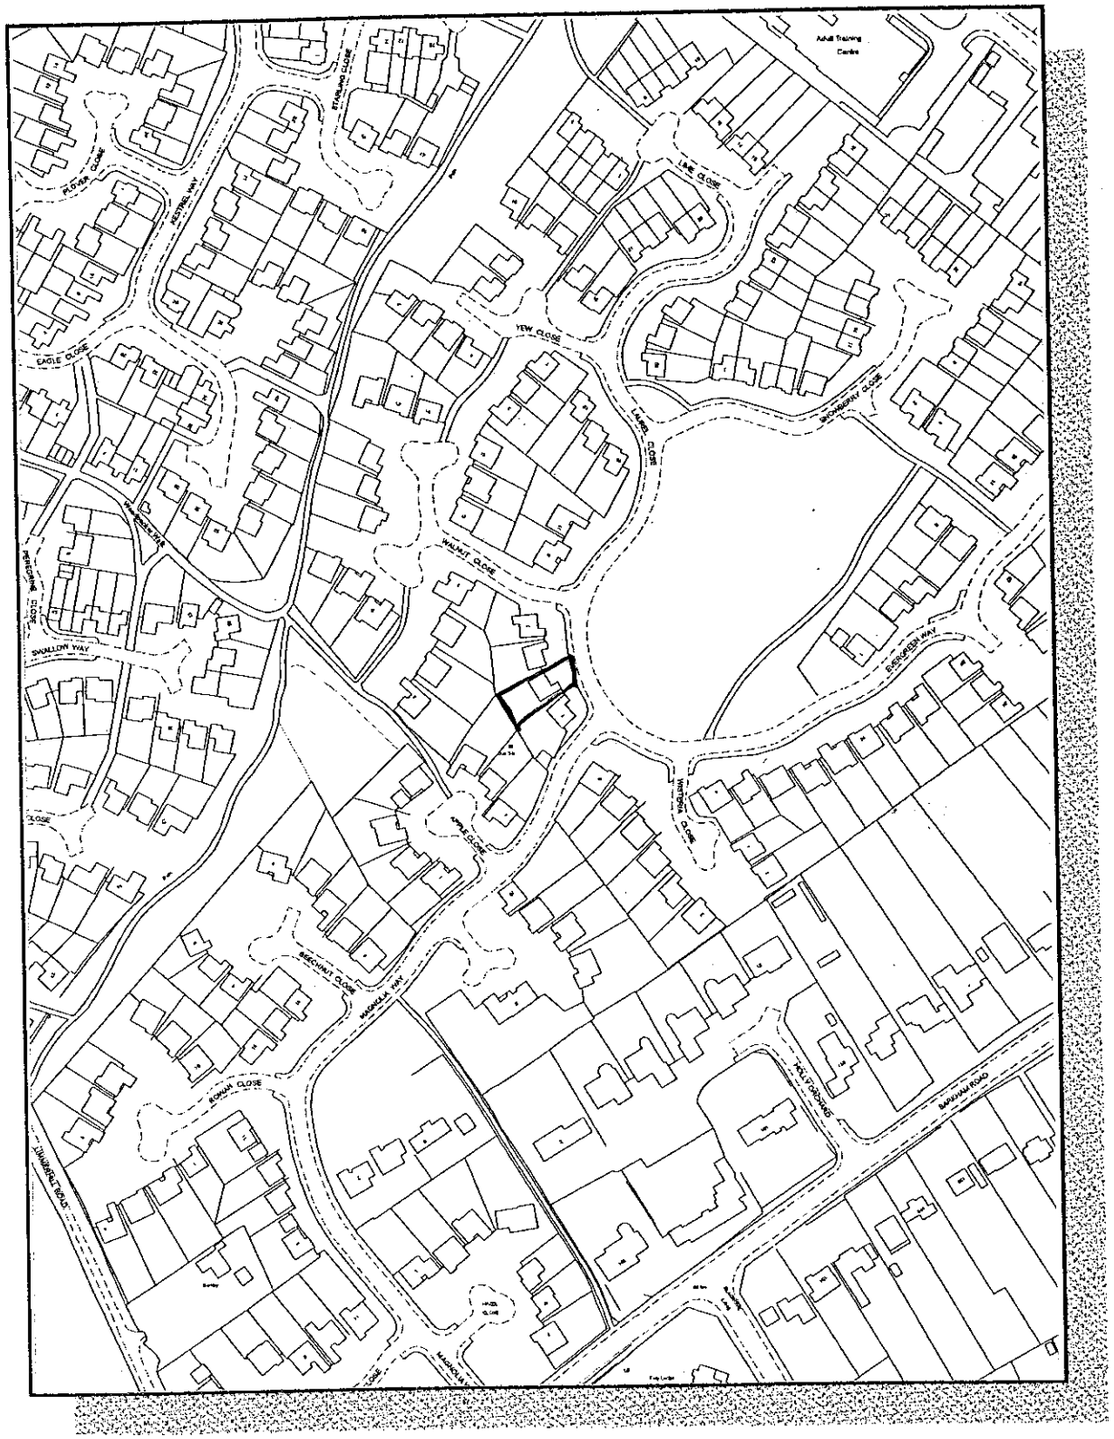

Location Plan scale 1:1250

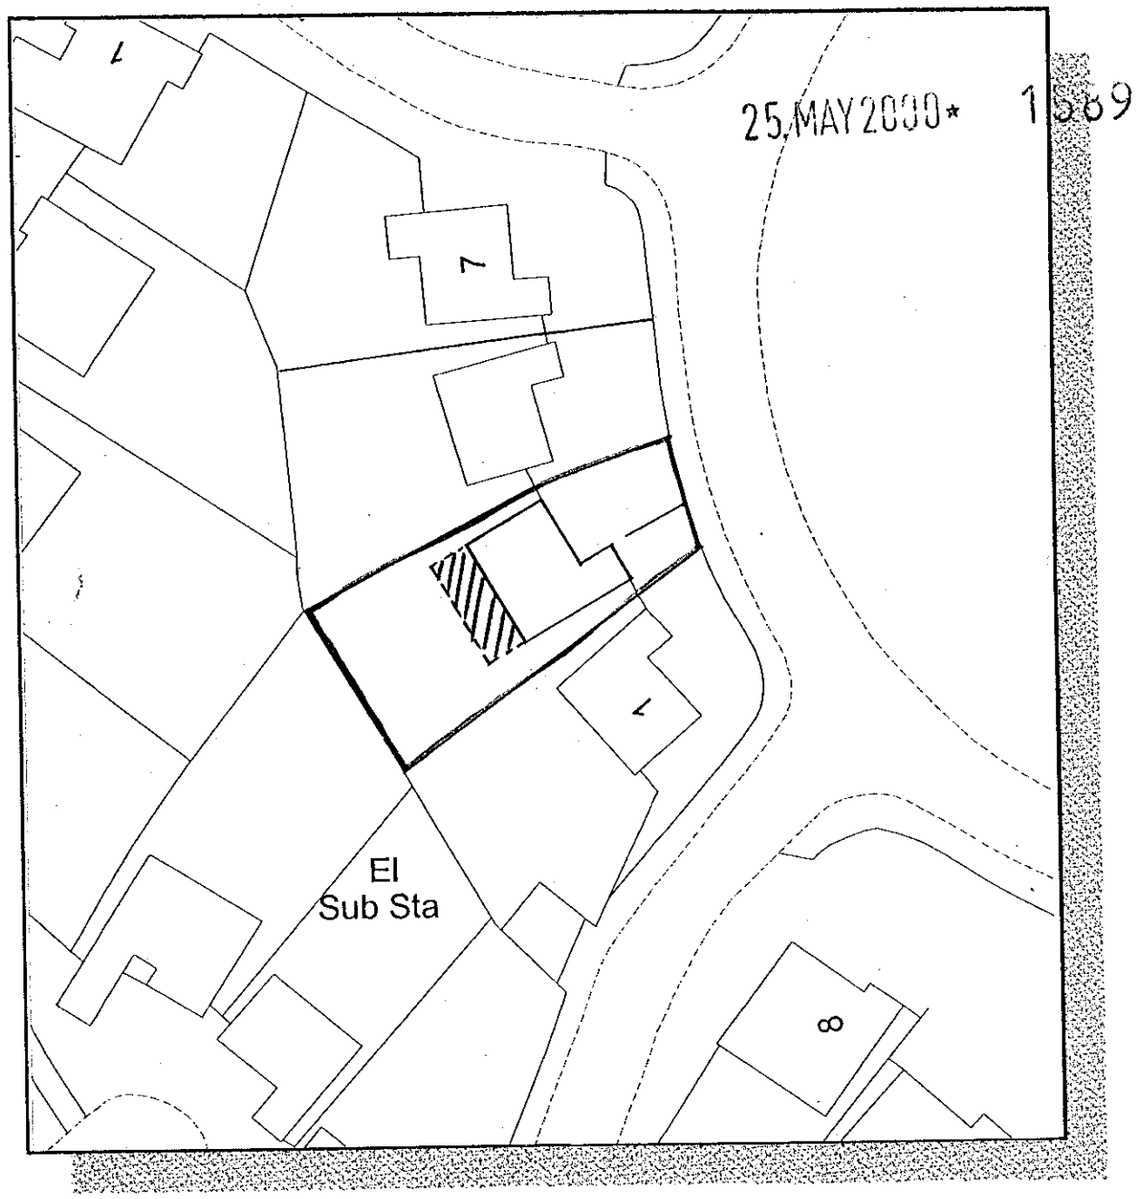

Site Plan 1:500

NORTH

Planning Application for 3 Laurel Close, Wokingham.

caie architects
creative design and planning

3 HEWSHOTT GROVE · LIPHOOK · HAMPSHIRE · GU30 7ST
Tel & Fax: 01428 · 727002 · E-mail: NeilCaie@AOL.Com

©

job:
Mr & Mrs Blackwell
3 Laurel Close, Wokingham.


title:
Planning Application
Location & Site Plan

scale: 1:1250, 1:500 | date: May, 2000

dwg No:

BLA/100


9/10/00

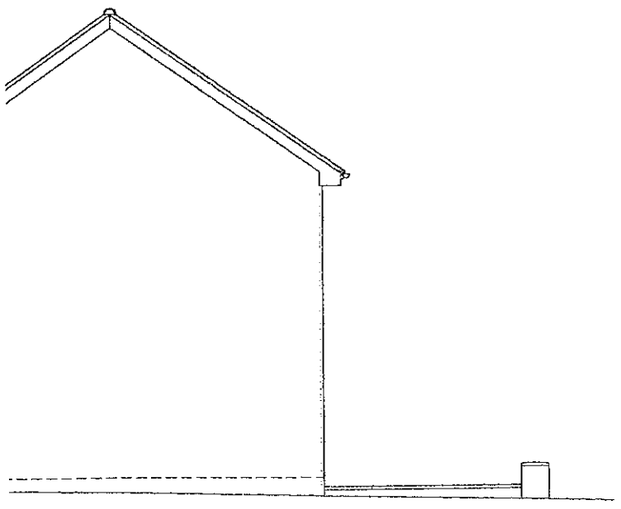

01 PART FLANK ELEVATION



02 GARDEN ELEVATION

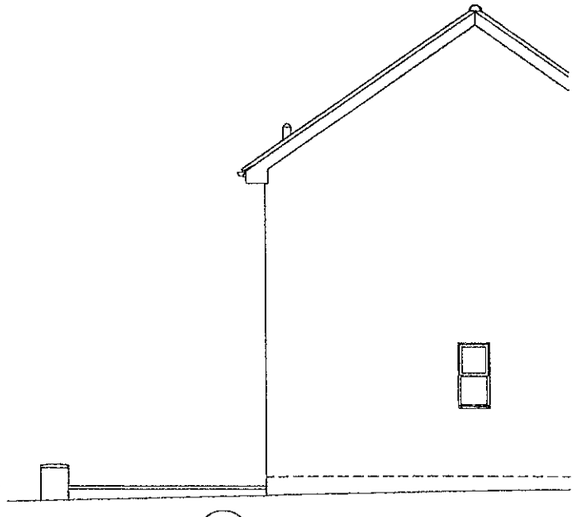

03 PART SIDE ELEVATION

notes


1. No deviation may be made from the details shown on this drawing without pior permission of the architect. Any discrepancy found between this drawing and any other document should be referred immediately to the architect
If in doubt ask

2. No dimension to be scaled from this drawing

3. This drawing to be removed from currency immediately a revised version is issued

4. The contractor must check the existing construction on site prior to the commencement of the works


25.MAY2000* 1589

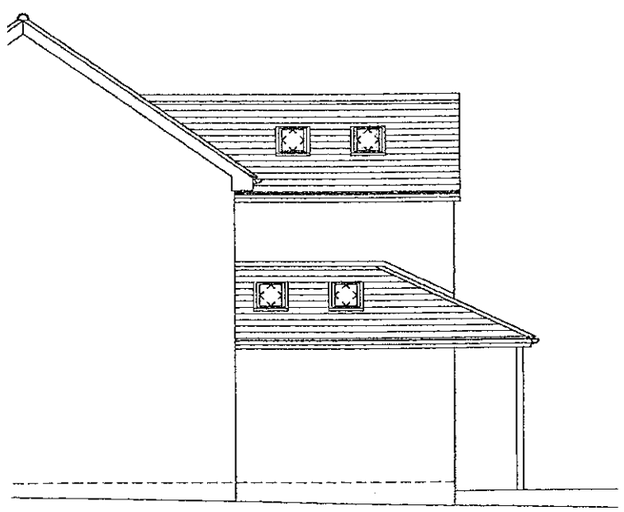


04 PART FLANK ELEVATION



05 GARDEN ELEVATION

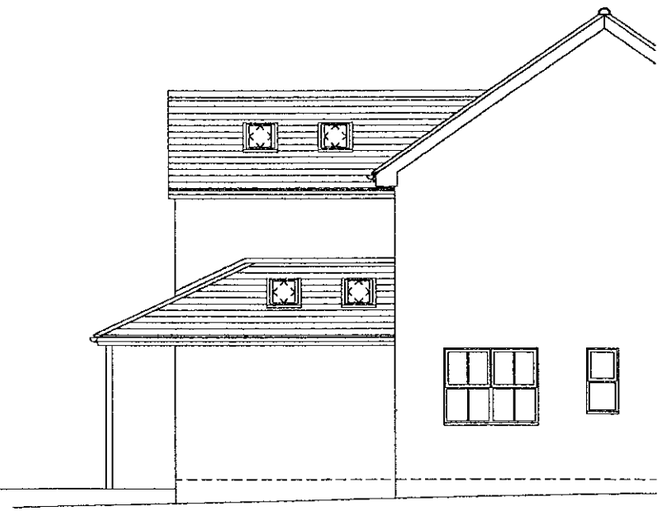

06 PART SIDE ELEVATION

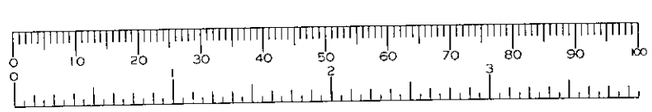

revisions

APPROVED

caie architects
creative design and planning

3 HEWSHOTT GROVE · LIPHOOK · HAMPSHIRE · GU30 7ST
Tel & Fax: 01428 · 727002 · E-mail: NeilCaie@AOL.Com

©

job:
Mr & Mrs J. Blackwell
3 laurel Close, Wokingham

title:
Planning Application
As existing & proposed elevations

scale: 1:100 | date: May 2000

dwg No:

BLA/103

9/10/00