

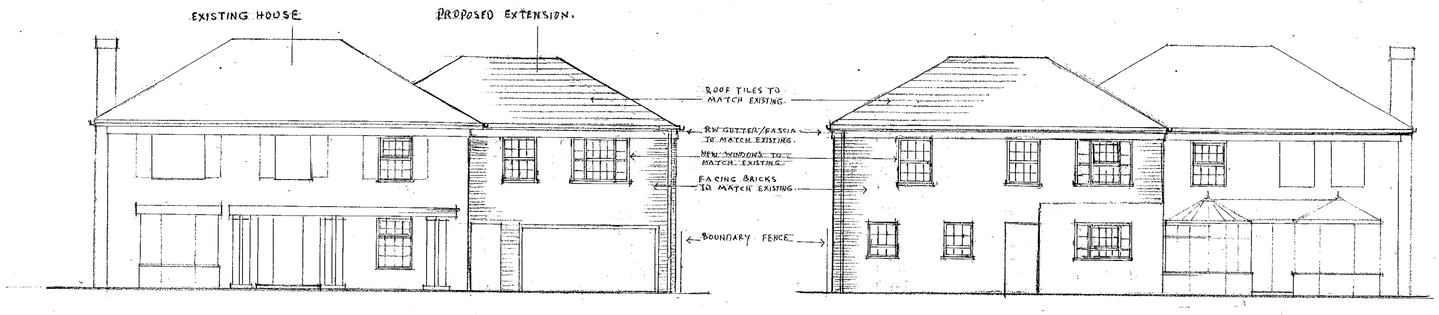



Front Elevation - as proposed


Rear Elevation - as proposed

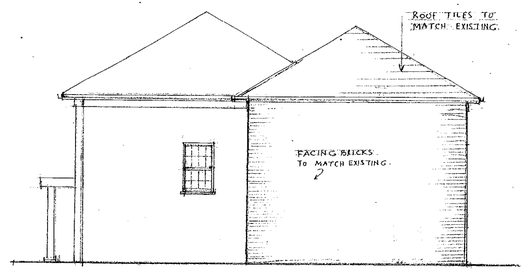




Side Elevation - as proposed
(east side)

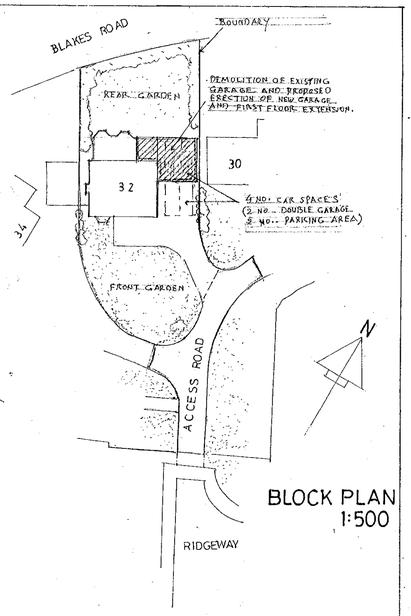



BLOCK PLAN
1:500

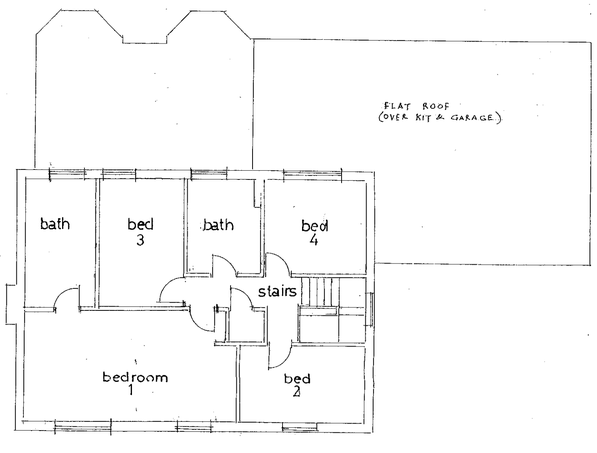

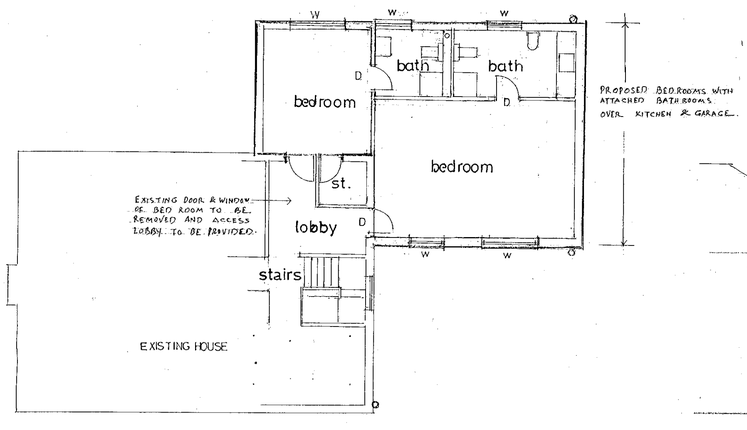


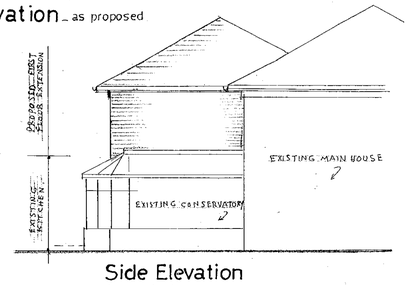

Side Elevation
(west side)

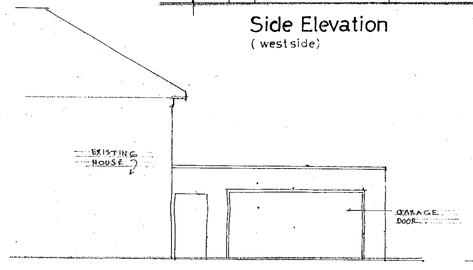



Existing front elevation - (Garage)

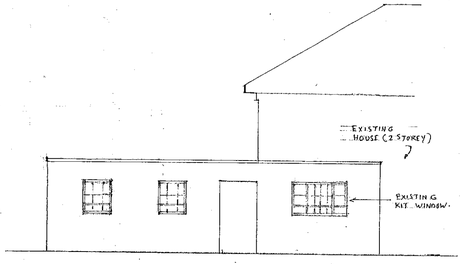



Existing rear elevation - (Garage & Kit)

Existing First Floor Plan


Proposed First Floor Plan

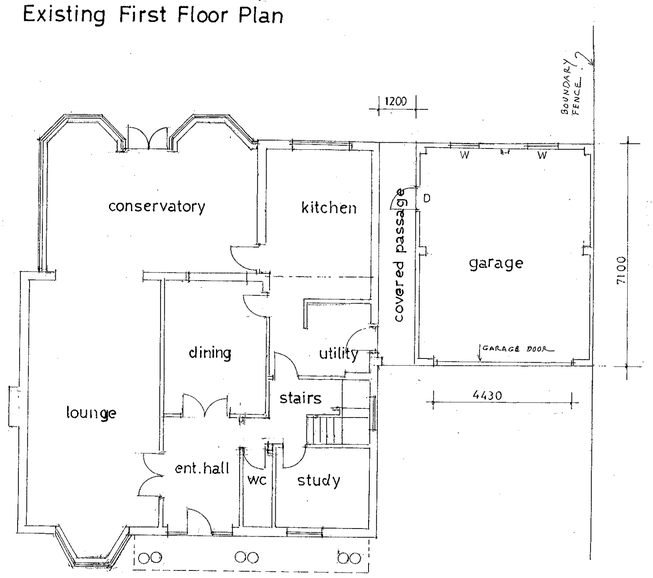

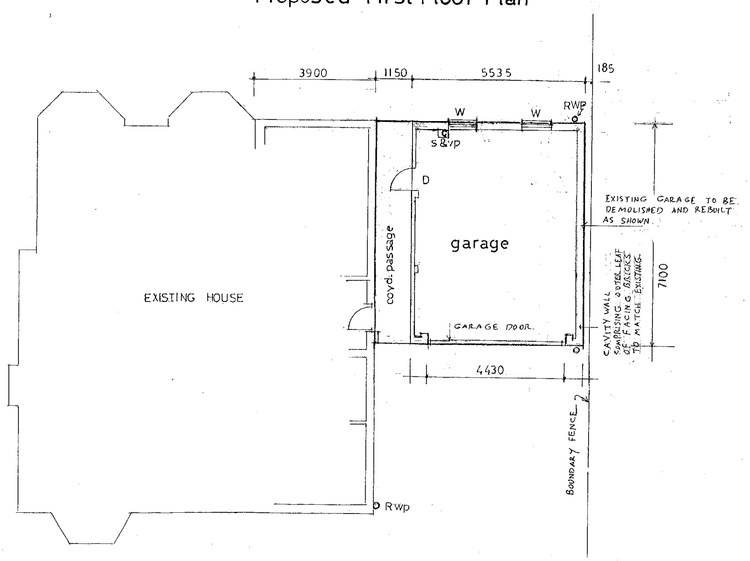
Existing Ground Floor Plan

Proposed Ground Floor Plan

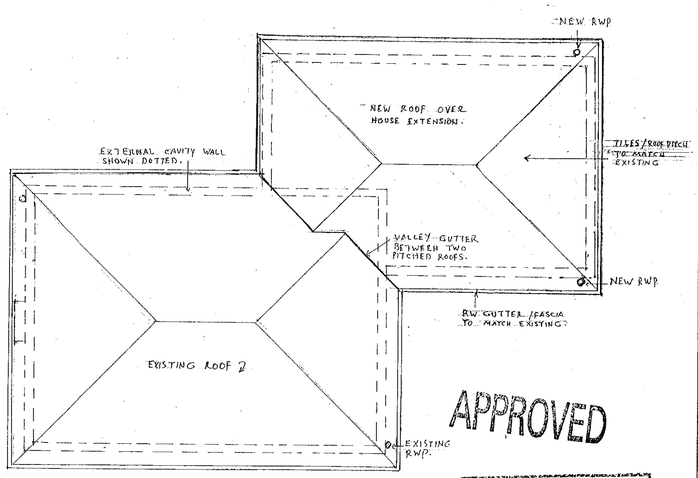


APPROVED

DELEGATED

Roof Plan

26 MAY 2000* 16:9

NOTES...
1. THIS DRAWING IS FOR TOWNPLANNING PURPOSES ONLY.
2. DIMENSIONS TO BE CHECKED ON SITE.
3. ALL NEW EXTERNAL WORK TO BE CARRIED OUT IN MATERIALS THAT RESEMBLE IN SIZE, COLOUR & TEXTURE, THOSE OF THE EXISTING BUILDING.

Demolition of existing Garage & Proposed erection of new Garage and first floor House extension
32 RIDGEWAY _ WARGRAVE
OWNER... M/S P&R GALOT

SCALE 1:100

dwg no. G/1

C9 11/8/00