



GROUND FLOOR PLAN SCALE 1:50

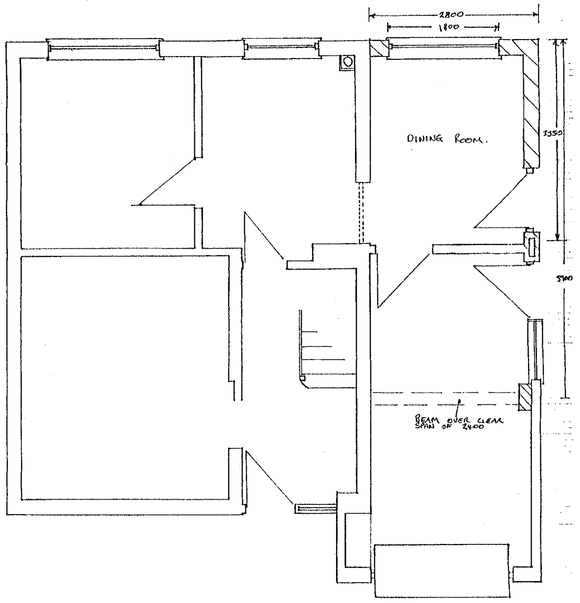


REAR ELEVATION SCALE 1:50

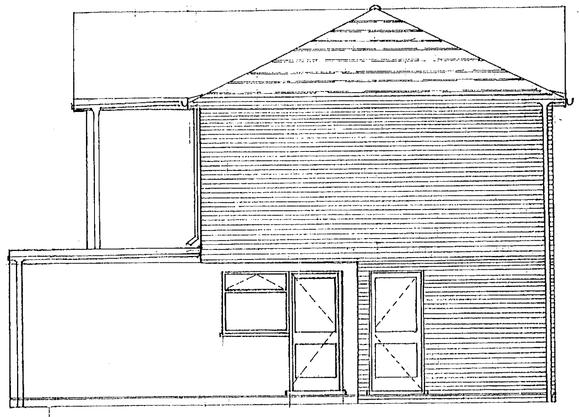

SIDE ELEVATION (NORTH EAST) SCALE 1:50


26 MAY 2000* 1620

APPROVED

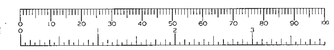




FRONT ELEVATION SCALE 1:50

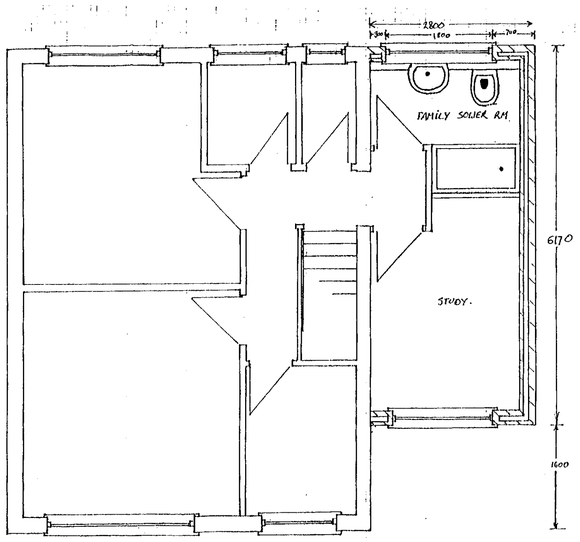

FIRST FLOOR PLAN SCALE 1:50

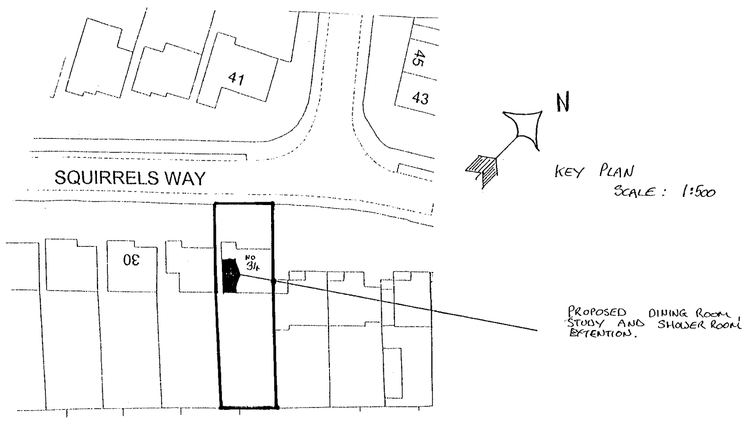

PROPOSED TWO STOREY SIDE EXTENTION
AT: 31 SQUIRRELS WAY, EARLEY, BERKS RG6 5QT.

DRG NO PAW/001 MAY 2000. BY P.A.W.C.B.S.

14/8/00.