


Front Elevation

Side Elevation


Side Elevation

Rear Elevation

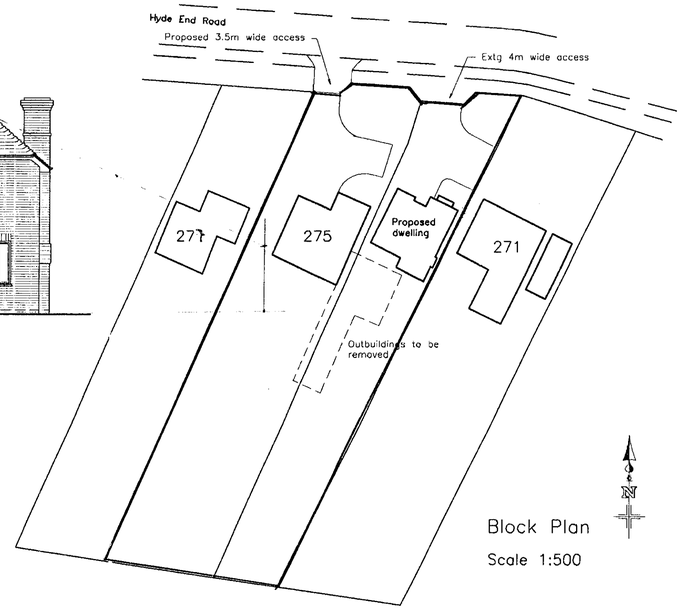


Block Plan

Scale 1:500

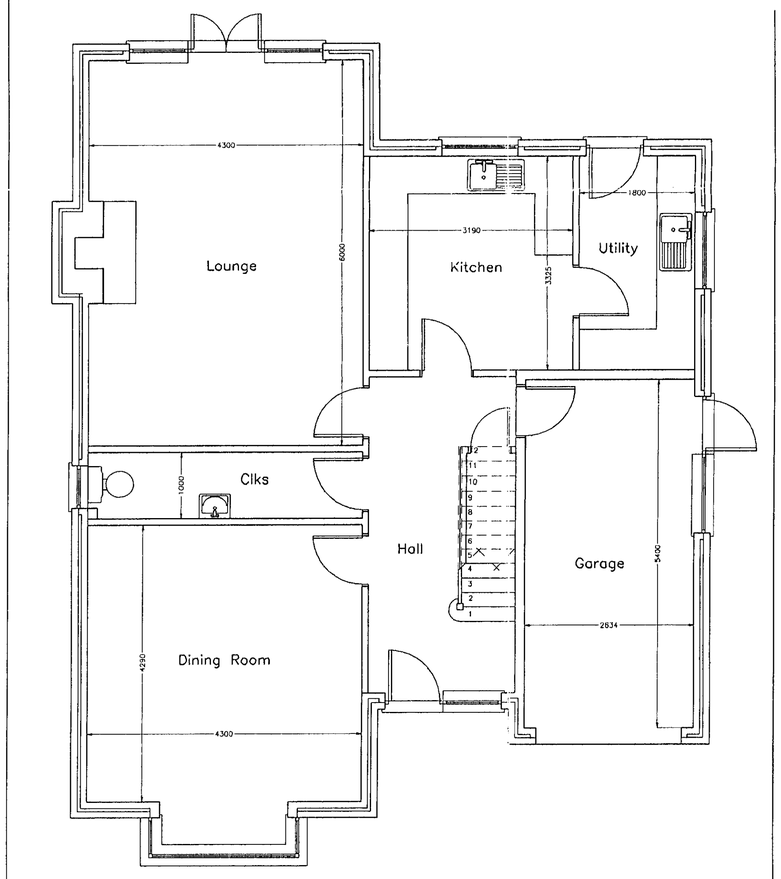

Ground Floor

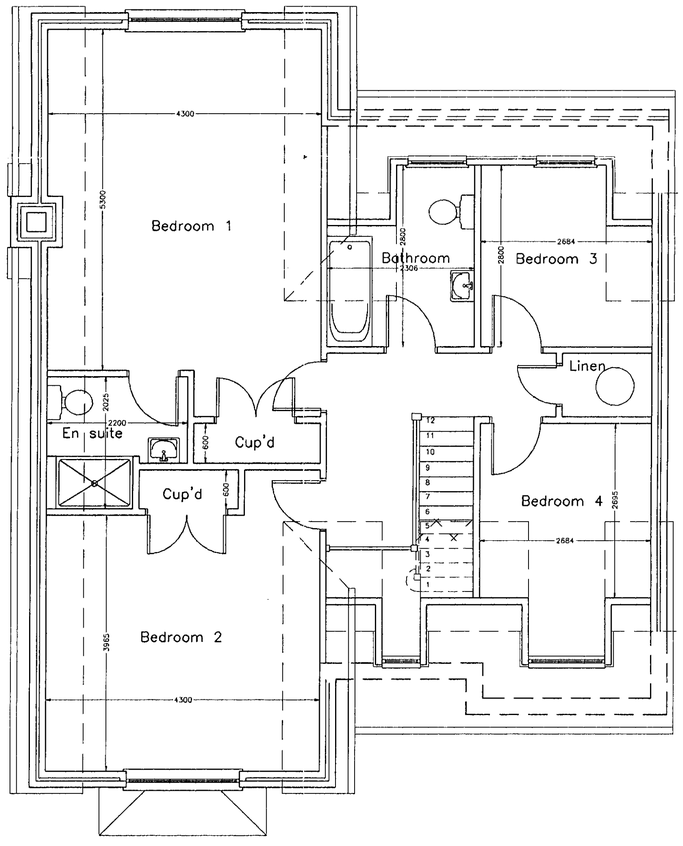

Ground Floor



Location Plan

Scale 1:1250

BDS

Chartered Surveyors & Property Consultants

Architectural & Building Design Services

Building & Structural Engineers

- Structural & Condition Surveys
- Preparation of Architectural Drawings
- Extensions, Conversions & New Build
- Planning & Building Regulation Applications
- Disputes & Diagnosis of Building Defects
- Building Insurance Claims
- Schedules of Dilapidations
- Project Management
- Professional advice on all Types of Building

Windward House,
Hollow Lane,
Shinfield,
Reading,
Berkshire RG2 9AB.

Tel: 0118 988 4477
Fax: 0118 988 5266

Project

Proposed House and garage
Adjoining 275, HYDE END ROAD,
BASINGSTOKE ROAD
SPENCERS WOOD, BERKS.

Drawing title

PROPOSED PLANS AND ELEVATIONS

Client

C. GARDNER, Esq.

Date	Scale	
20.04.00	1:50 & 1:100	
Drawn by	**Drawing number**	**Rev**
AVS	4979:00:01	

General notes

1. Dimensions to be checked on site before any work is put in hand or pre-fabricated.
2. All dimensions in millimetres. (unless otherwise stated)
3. This drawing is not a full specification of works or materials to be employed in this project.
4. The drawing and design is copyright of this practice.©

Revisions

Ref	Date	Description

REFUSED

24 NOV 2000 1646