


East Elevation




North Elevation

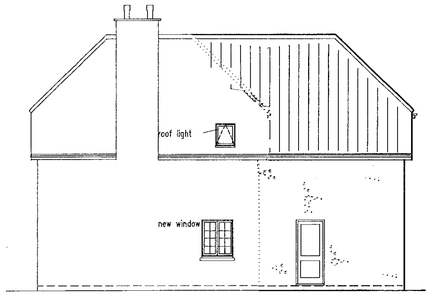


West Elevation



South Elevation

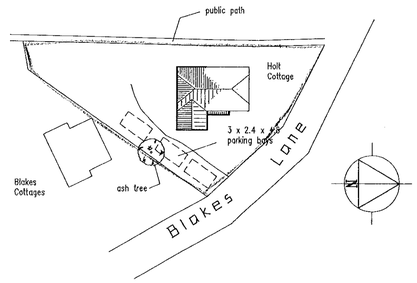


Block Plan 1:500

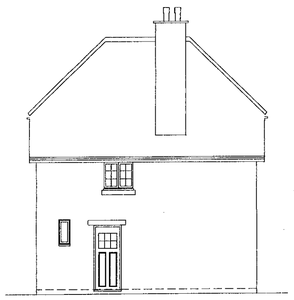


East Elevation (EXSITING)




North Elevation (EXSITING)

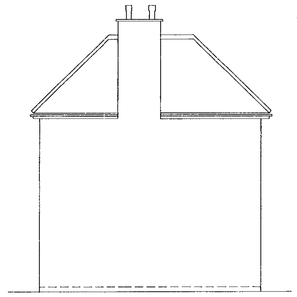

West Elevation (EXSITING)

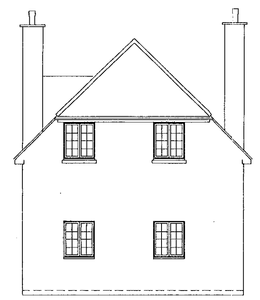


South Elevation (EXSITING)

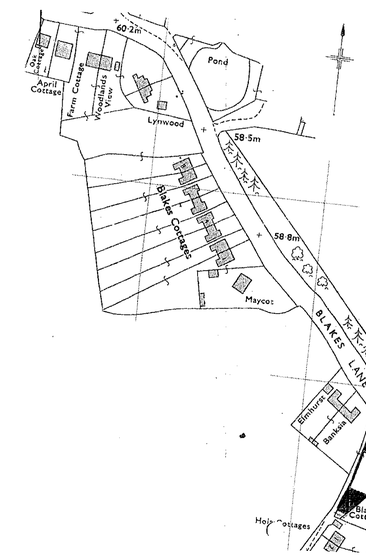


27 DEC 2000 3101

Location Plan 1:1250

REFUSED

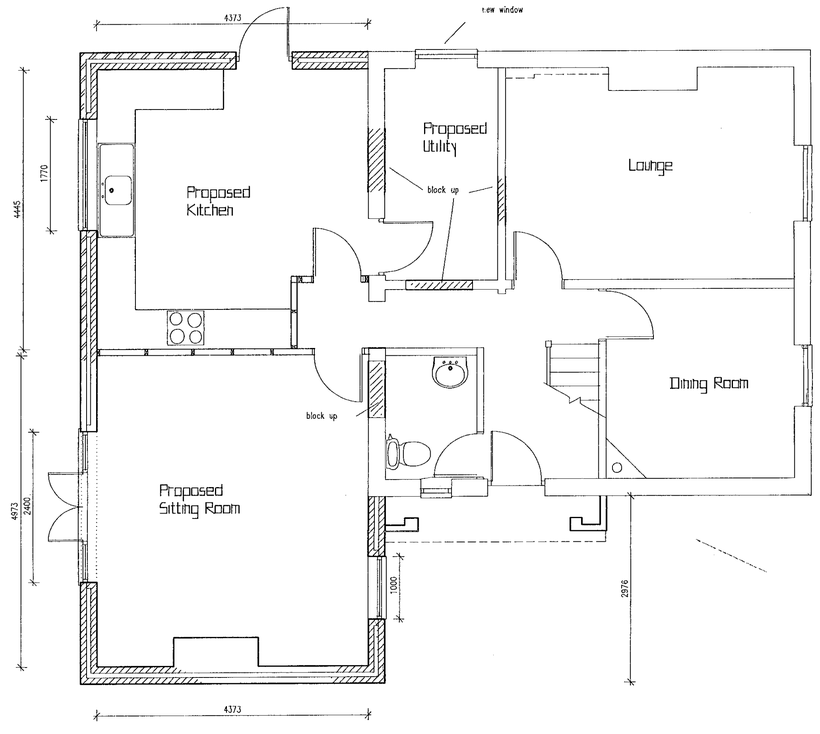

Ground Floor Plan

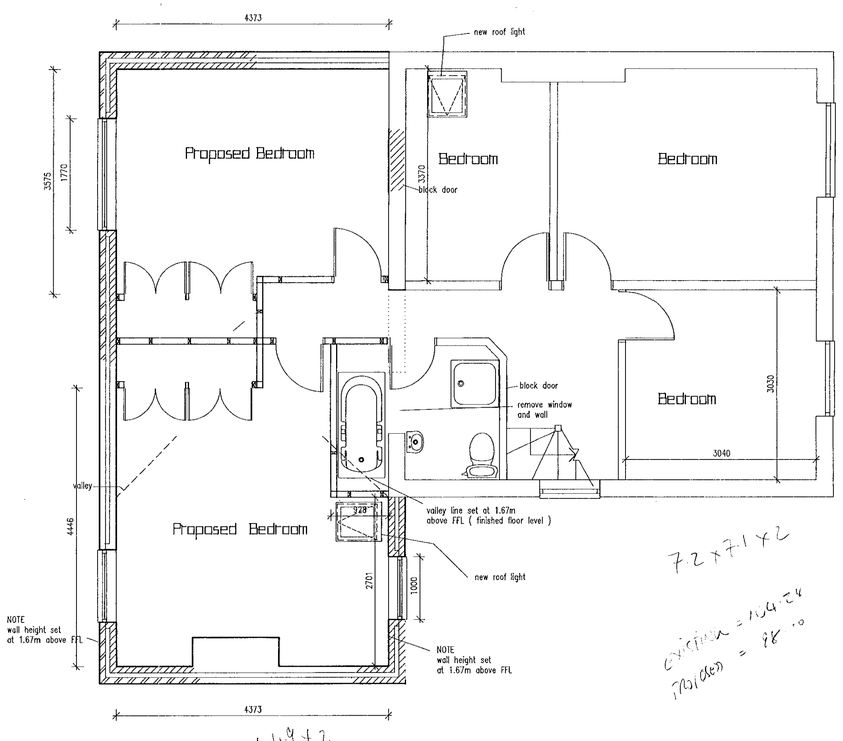

First Floor Plan

72x71+2

EXISTING = 144.24
PROPOSED = 98.10

1x4.9+2

REVISIONS

Rev.	Description	Date


JOB TITLE

Mr & Mrs Bull
Holt Cottage
Blakes Lane


TITLE

Side Extension

SCALE	DATE	DRAWING No.
1:50 1:100	3/12/2000	Bull:01

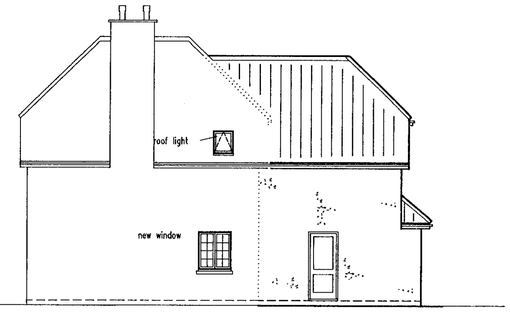


Rear Elevation

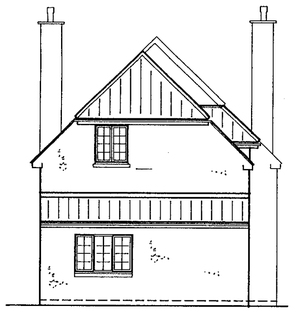


Side Elevation



Front Elevation

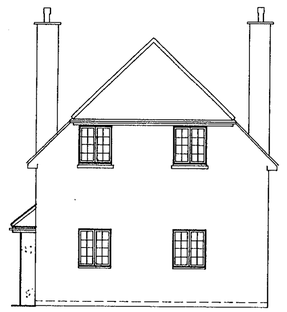


Side Elevation

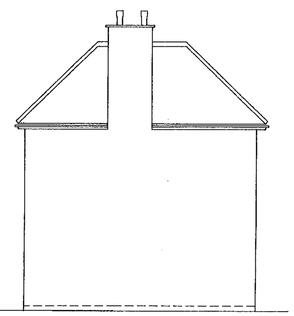


Rear (Existing)




Side (Existing)

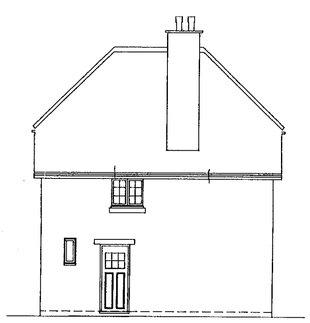

Front (Existing)

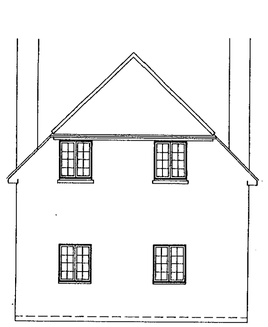


Side (Existing)

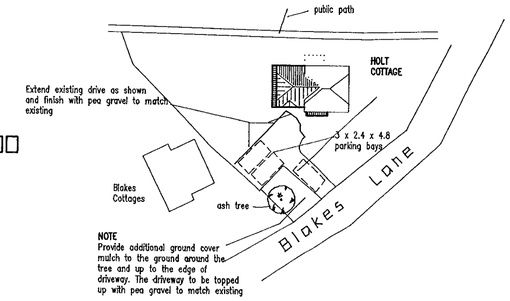


1:500

NOTE
Provide additional ground cover mulch to the ground around the tree and up to the edge of driveway. The driveway to be topped up with pea gravel to match existing

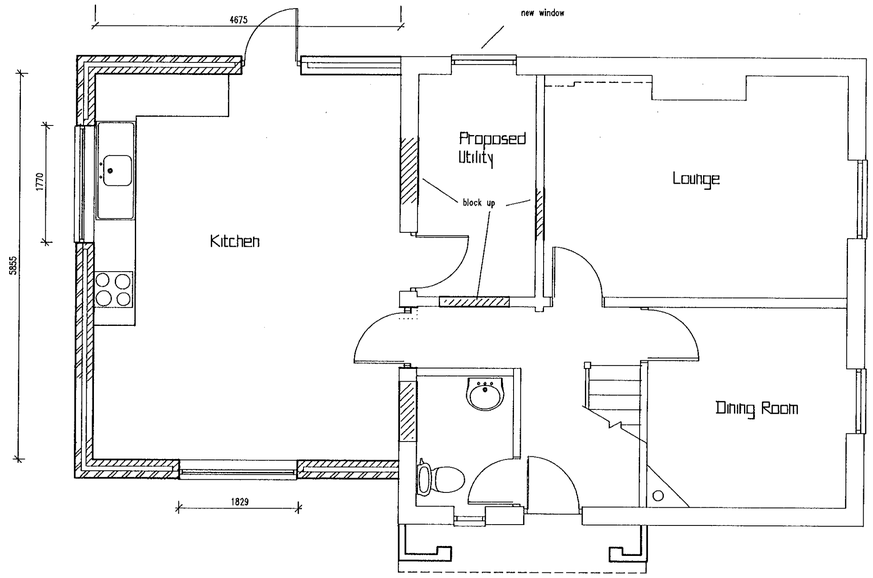

Ground Floor Plan

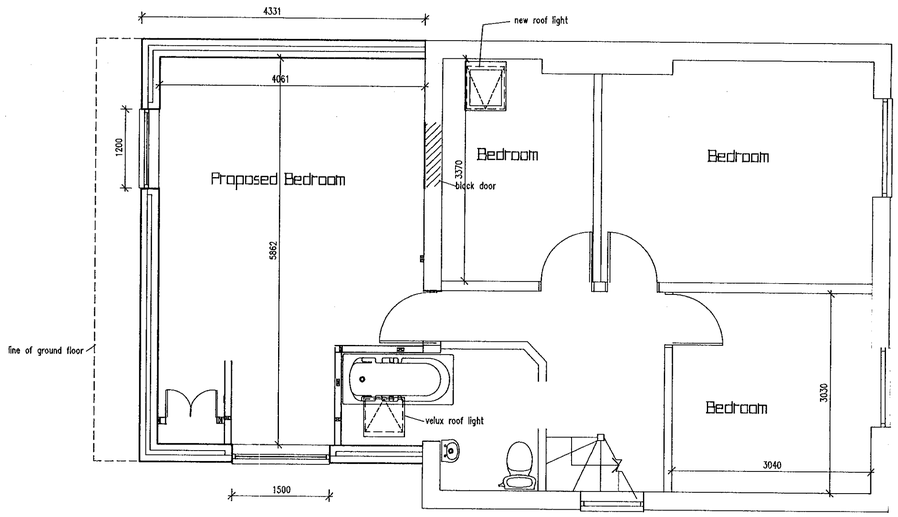

First Floor Plan

NOTE
Floor area of existing house = 101m²
Floor area of extension = 50m²
i.e. (50% increase)

REVISED PLAN

APPROVED

Location Plan 1:1250

REVISIONS

Rev.	Description	Date
A	Size Reduction	30/2/2001
C	Plan & Elevations revised	9/3/2001
D	Landscape & turning circle updated	2/5/2001

JOB TITLE
Mr & Mrs Bull
Holt Cottage
Blakes Lane

TITLE
Side Extension

SCALE 1:50 1:100

DATE 3/12/2000

DRAWING No. Bull:01 D

23/1/01