

07 JUN 2000* 1615

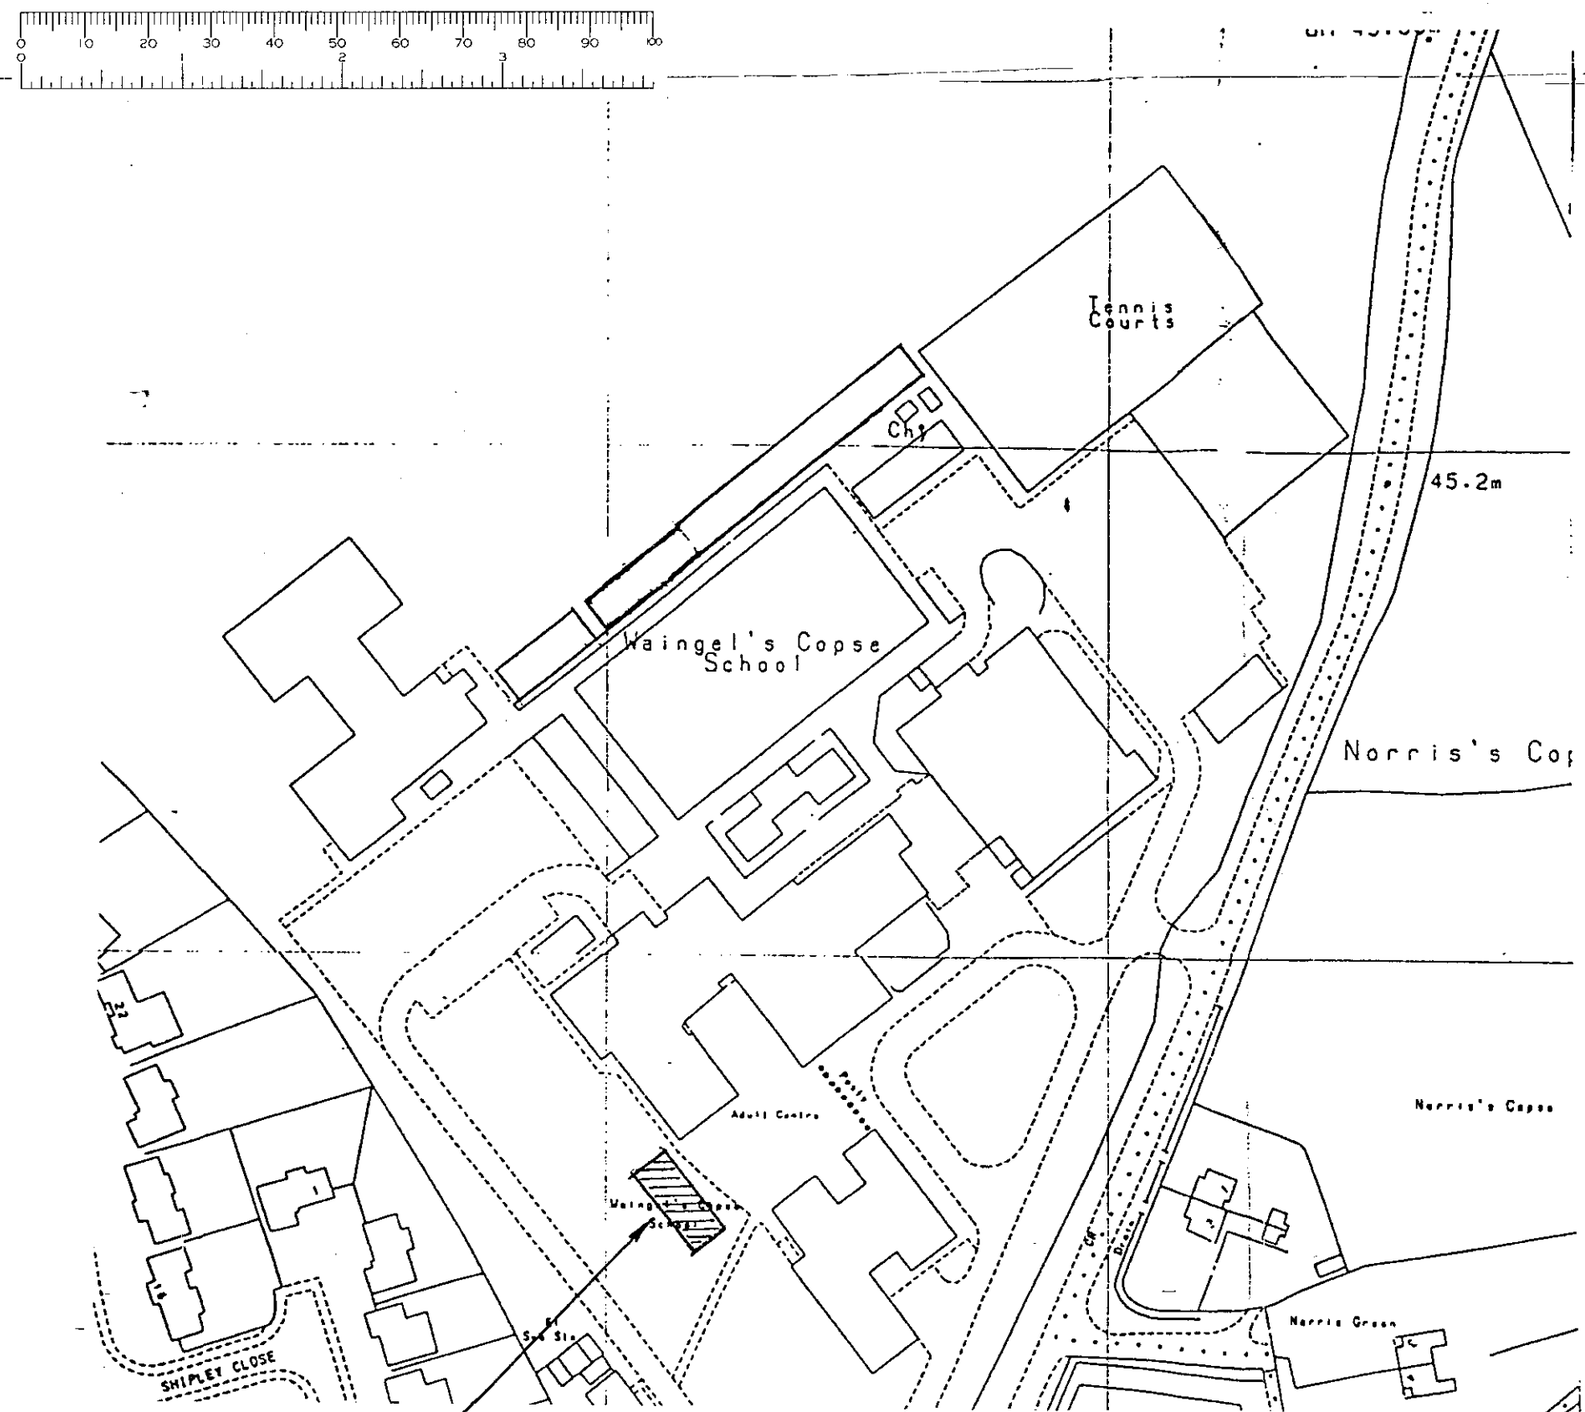

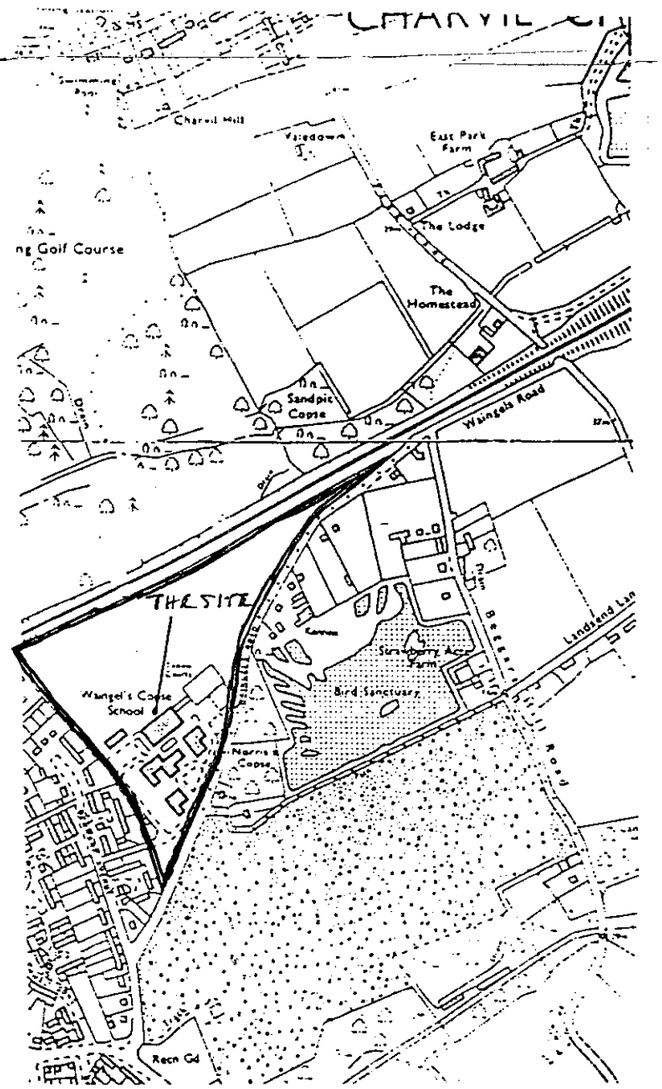

APPROVED

Planning ~ Location Plan

WOKINGHAM DISTRICT COUNCIL PROPERTY SERVICES DEPT. Shute End, Wokingham, Berkshire. RG40 1WQ			
TITLE Modular Building			
Proposed Double Classroom ~ Location Plan			
LOCATION Waingels Copse Comp. School, Woodley			
W.D.C Project No. 009	SCALE 1:1250	ISSUE A	DRAWING NUMBER 230172-C
	DRAWN DJA	DATE 12.05.00	

07.JUN.2000* 1615

Proposed Double Classroom
19.2M x 7.2M

Adult Centre

Existing Building
Main Block 01

existing footpath

Existing fence

4400

New paving linked to existing footpath

Classroom 1

New landing, steps & 1:12 ramp

Store1

Lobby

Store2

Existing cycle stands to be relocated

New steps and footpath

Existing Hardstanding

Classroom 2

Existing timber posts

SUPERSEDED

Existing access road

Existing Lower School
Building 04

Existing access road


Existing footpath


Planning ~ Site & Floor Plan

Revision B 06.06.00
Window Detail Enhanced.

WOKINGHAM DISTRICT COUNCIL	
PROPERTY SERVICES DEPT. Shute End, Wokingham, Berkshire. RG40 1WQ	
TITLE: Modular Building	
Proposed Double Classroom ~ Floor Plan	
LOCATION: Waingels Copse Comp. School, Woodley	
W.D.C Project No.: 009	SCALE: 1:200
ISSUE: B	DRAWING NUMBER: 230172-A
DRAWN: DJA	DATE: 12.05.00


07.JUN.2000* 1615

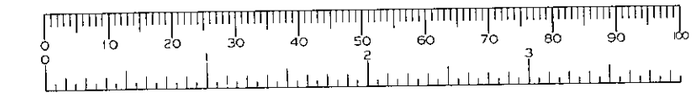

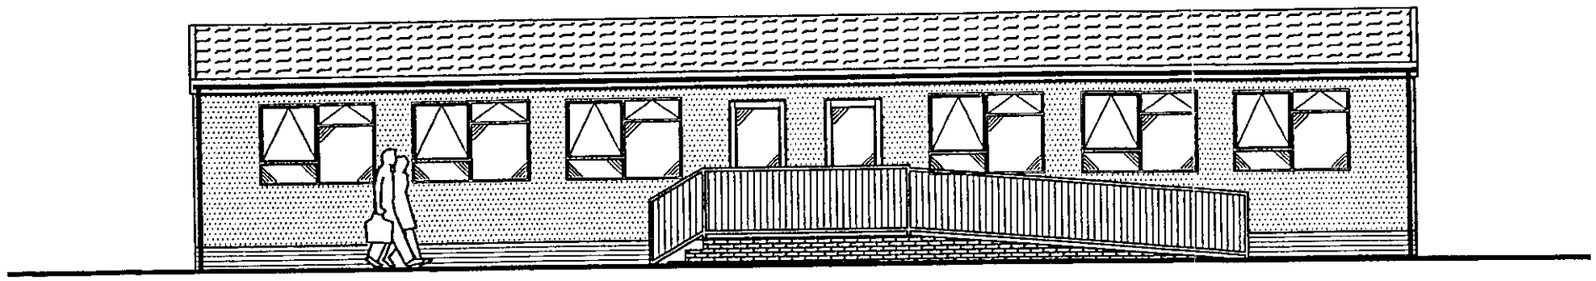


FRONT (EAST) ELEVATION


SUPERSEDED

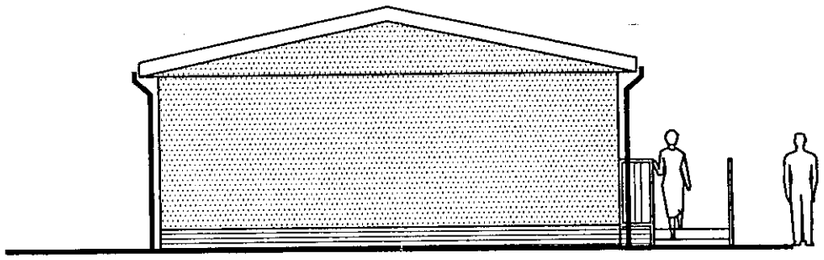

SOUTH ELEVATION

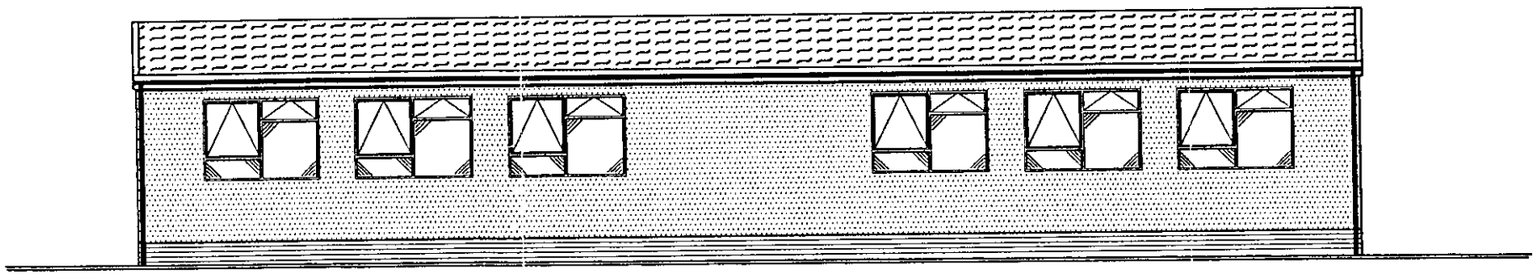


REAR (WEST) ELEVATION

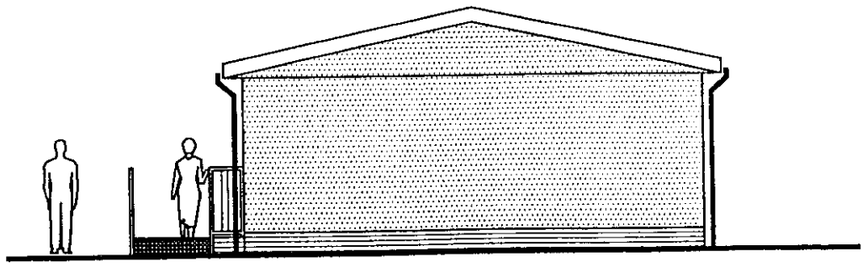

NORTH ELEVATION

Planning ~ Elevations

WOKINGHAM DISTRICT COUNCIL	
PROPERTY SERVICES DEPT. Shute End, Wokingham, Berkshire. RG40 1WQ	
TITLE	Modular Building
	Proposed Double Classroom ~ Elevations
LOCATION	Waingels Copse Comp. School, Woodley
W.D.C Project No. 009	SCALE 1:100 / DRAWN DJA
	ISSUE A / DATE 12.05.00
	DRAWING NUMBER 230172-B

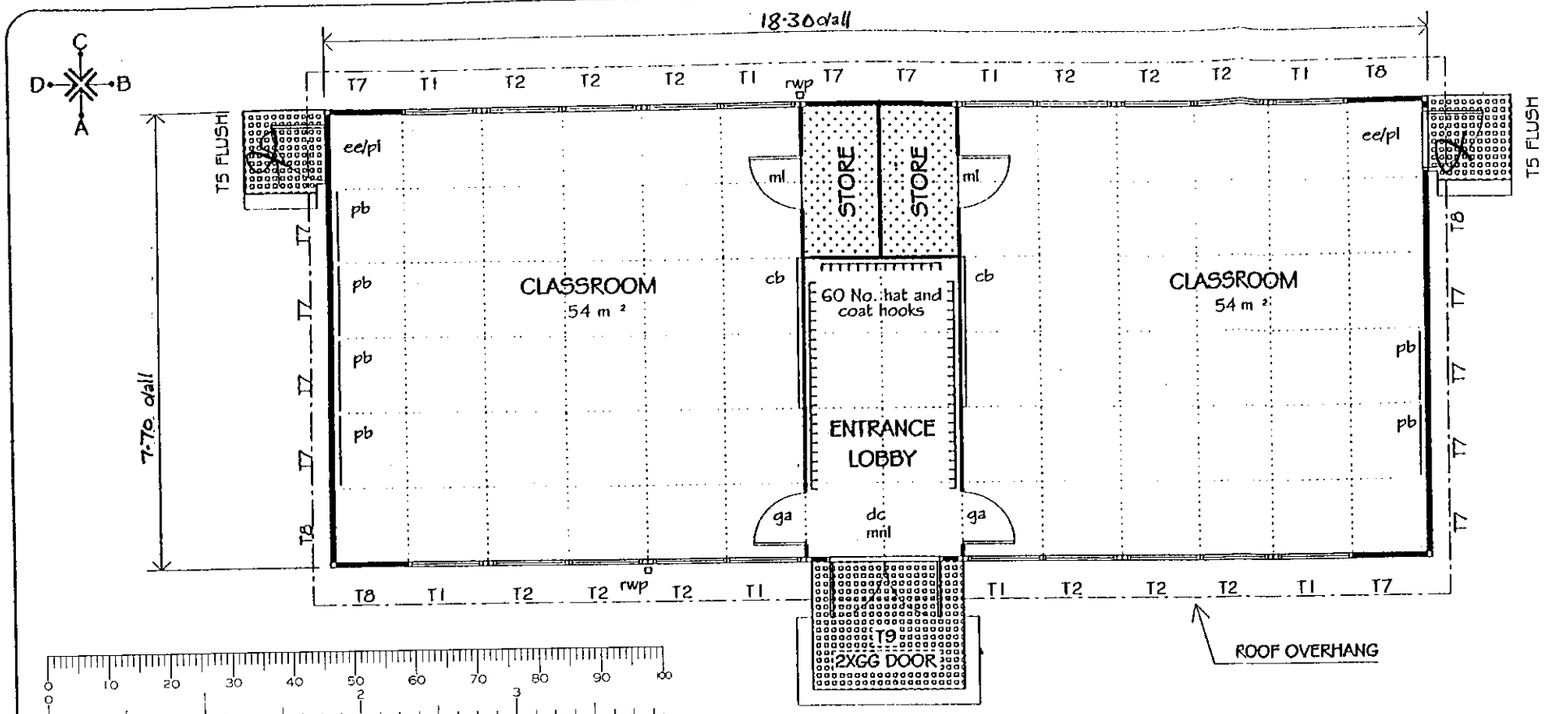


ROOF PITCH	22.5°
FFL TO ROOF BEAM	2.400
TOP OF PIERS TO FFL	0.163
GROUND LEVEL TO TOP OF PIERS	0.150
FFL TO SUSPENDED CEILING	2.325
GRP PERIMETER SKIRT TO ENCLOSE FOUNDATIONS	


LEGEND

T8	wind braced wall panel
dc	door closer
ml	mortice lock
mnl	mortice night latch
ga	198mm x 960mm aperture with 6mm annealed glass to comply with A.D. 'N' of Building Regulations
✻	toughened safety glass to comply with A.D. 'N' of Building Regulations
ee	'EMERGENCY EXIT' sign and 'PUSH BAR TO OPEN' sign all to BS5499.
pl	panic latch/bolt
rwp	rain water pipes
pb	pinboard
cb/wb	chalkboard / whiteboard


APPROVED

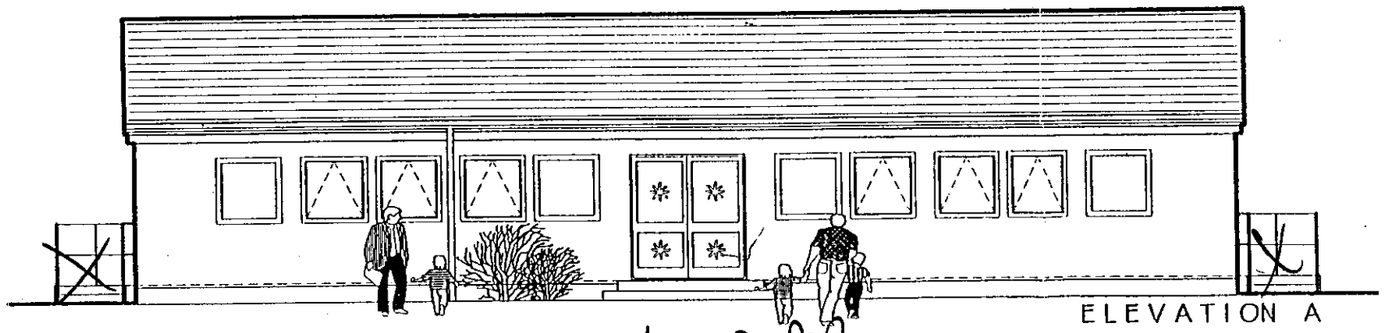


ELEVATION A

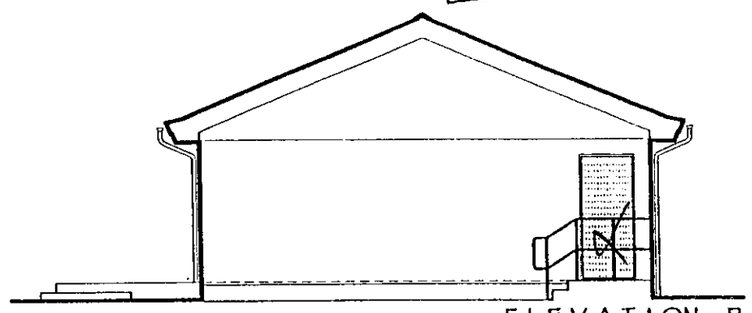

ELEVATION B

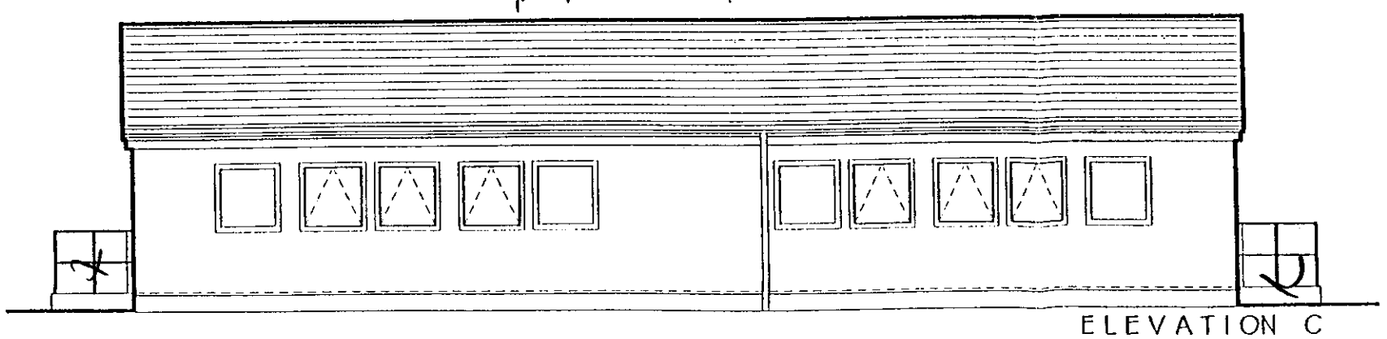

ELEVATION C

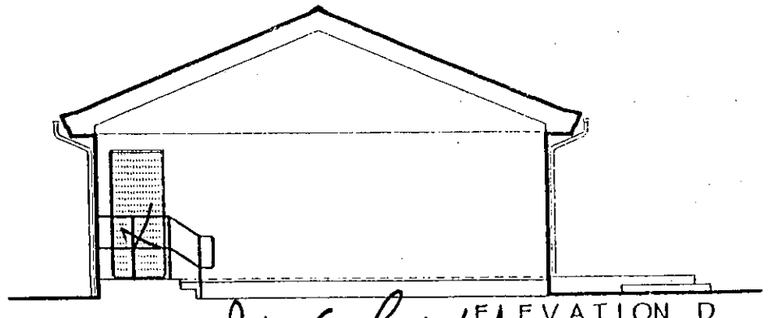

ELEVATION D

R Mr Cant. 18/7/00.

Terrapin

Terrapin Ltd, Bond Avenue, Bletchley.
Milton Keynes. MK1 1JJ
Telephone: (0908) 270900 Telex: 82468
Facsimile: (0908) 270052
© 1996 Terrapin Limited

Client

Site

Job Title
DOUBLE CLASSROOM, STORES AND LOBBY.

Drawing Title
FLOOR PLAN AND ELEVATIONS.

Scale	Date	Drawn	Checked	CAD File No:	Latest Revision Date
1:100		CADI	Rowan	47588-1	

Drawing No:

Rev.

25/10/00.

0 10 20 30 40 50 60 70 80 90 100

0 2 3

Adult Centre

Existing Building
Main Block 01

Existing fence

existing footpath

Proposed Double Classroom
18·3 M x ~~7·0~~ 7·70 M

1m

5m.

Steps

18·30m

Existing cycle stands to be relocated

Kee Klamp Railing.

DOUBLE TERRAPIN.

Existing Handstanding

Existing timber posts

RAMP

7.70m

APPROVED

Existing access road

Existing Lower School
Building 04

Existing access road

Existing footpath

Planning ~ Site & Floor Plan

WOKINGHAM DISTRICT COUNCIL

PROPERTY SERVICES DEPT.
Shute End, Wokingham, Berkshire. RG40 1WQ

TITLE: TERRAPIN Modular Building

Proposed Double Classroom ~ Floor Plan

LOCATION: Waingels Copse Comp. School, Woodley

W.D.C Project No.	SCALE	ISSUE	DRAWING NUMBER
009	1:200	A	230172- B
	DRAWN: DJA	DATE: 12.05.00	

CS 21/4/00