

NOTES
All dimensions must be checked on site and not Scaled from this drawing.

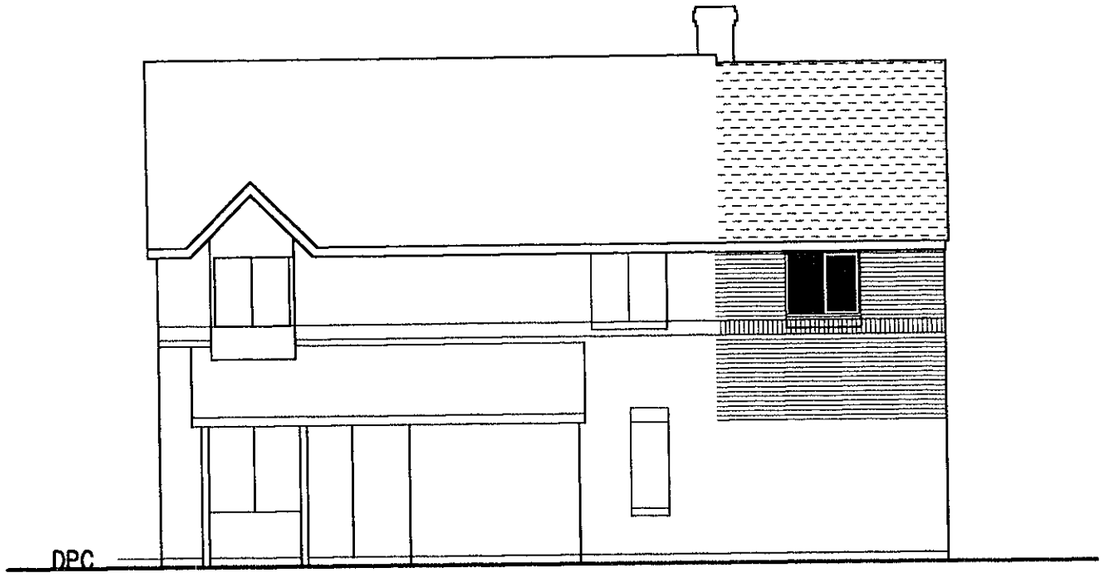



North-east (Front)

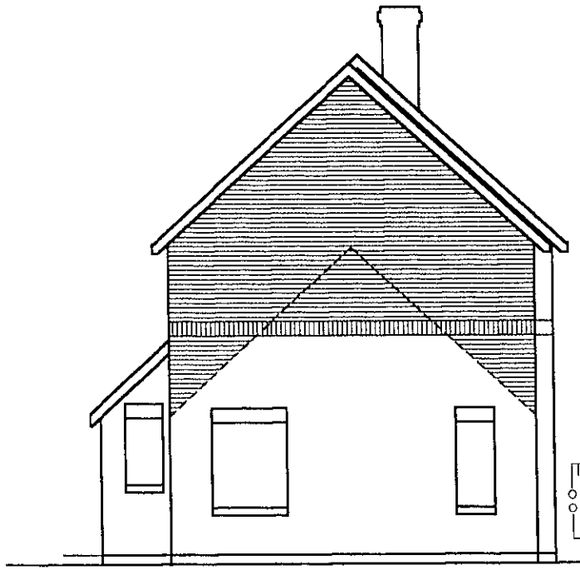

North-west

Tiles, external joinery & face brickwork, (including string course), to match existing.

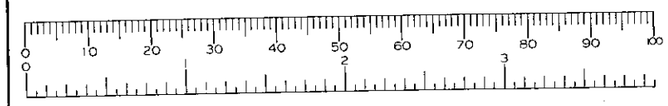

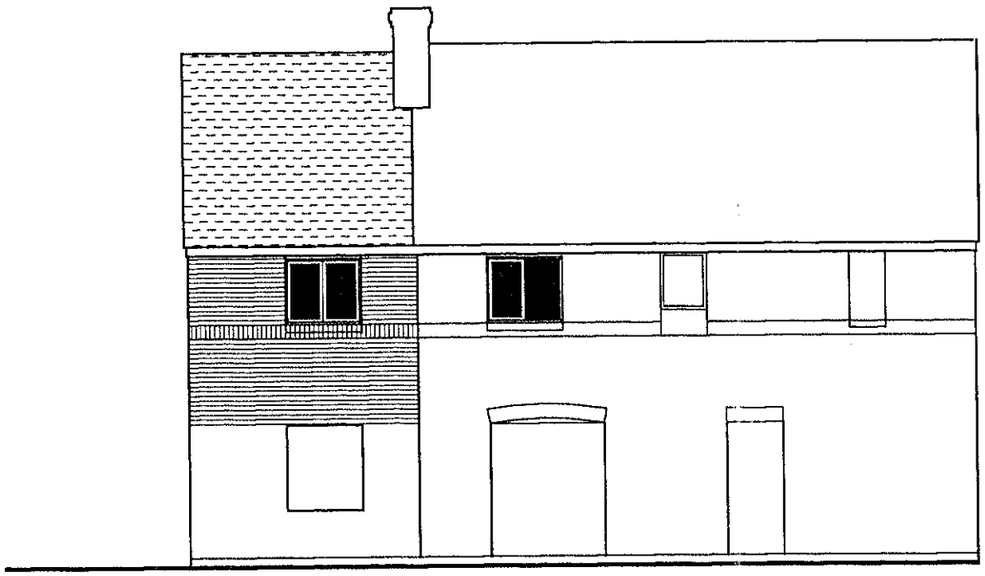

South-west

AMENDMENT SCHEDULE		
Date	No.	Description

Client: Mr. & Mrs M Robinson,

Job: First-Floor Extension at 18, Broad Hinton, Twyford, Berkshire

Drwg: Elevations-SW.,NE., & NW.

Date:	May 00	Drg No.	D4127
Scale:	1 : 100	Sheet No.	2
Drwn by:	mjd		


Daniels & Associates
Chartered Building Surveyors
28a BROAD STREET,
WOKINGHAM,
BERKSHIRE RG40 1AB
Telephone: Wokingham 01189 790313 / 772430 (3 lines)
Fax: Wokingham 01189 786789


9/10/8/00

NOTES
All dimensions must be checked on site and not Scaled from this drawing.

Windows from the Jeld-Wen catalogue.

09.JUN.2000* 1744

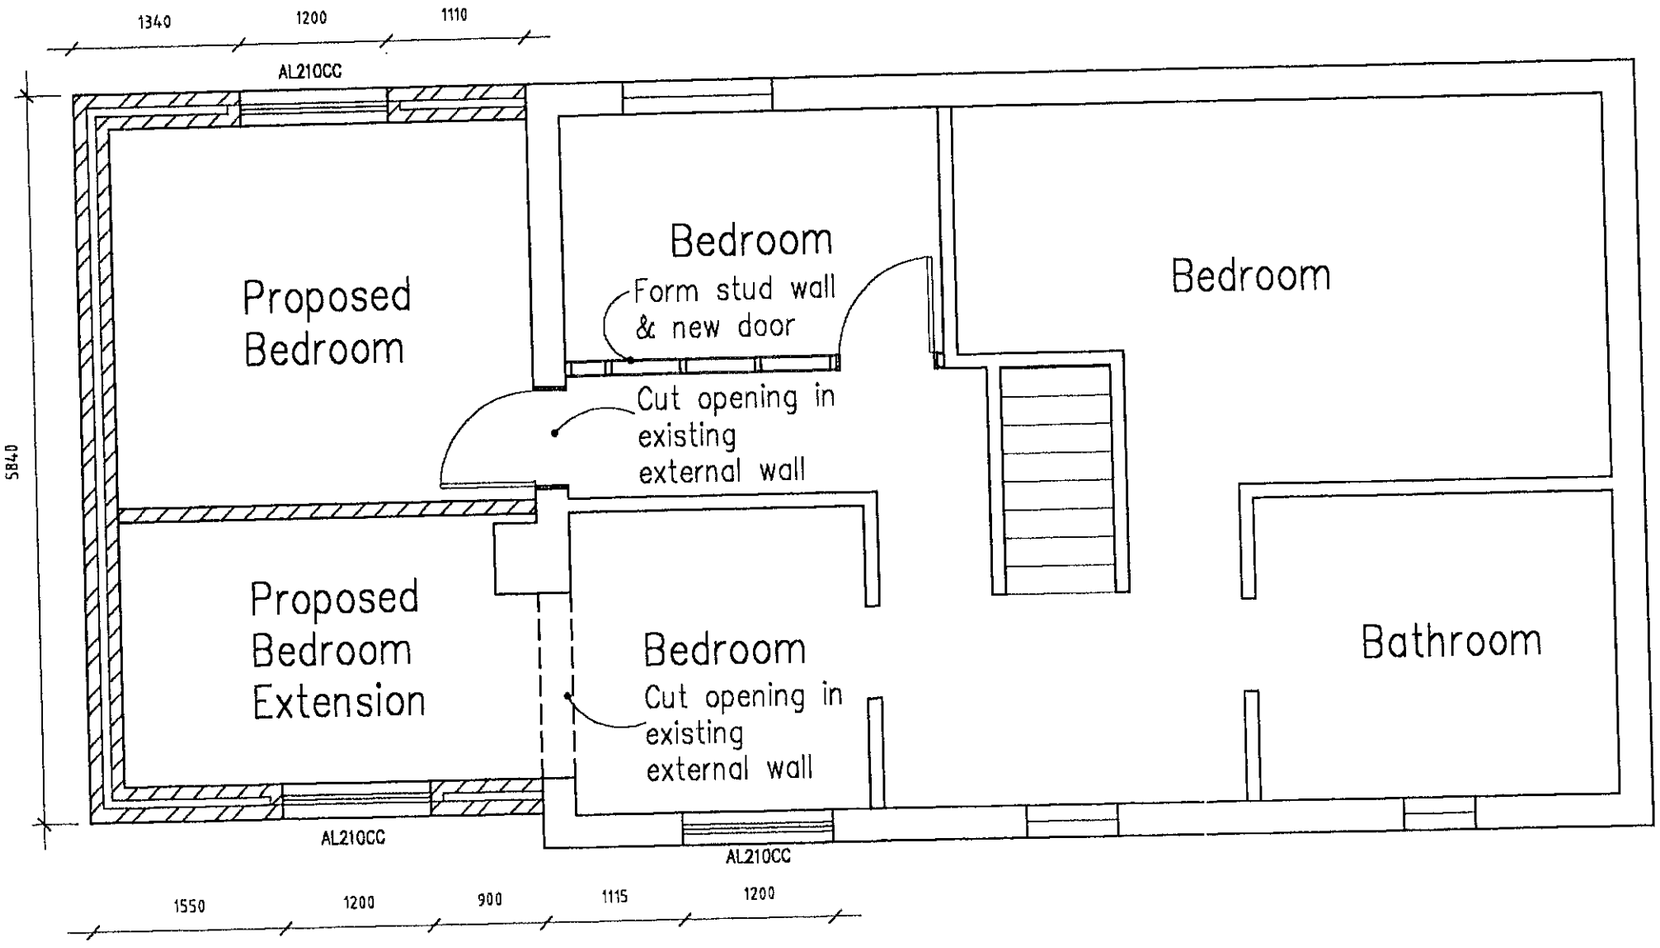

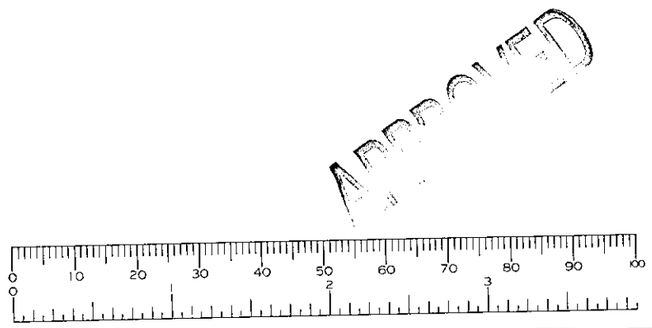

AMENDMENT SCHEDULE		
Date	No.	Description

Client: Mr. & Mrs. M Robinson

Job: First-Floor Extension at 18, Broad Hinton, Twyford, Berkshire


Drwg: First-Floor Plan

Date: May,00	Drg No. D4127
Scale: 1 : 100	Sheet No. 1
Drwn by: mjd	


Daniels & Associates
Chartered Building Surveyors
28a BROAD STREET,
WOKINGHAM,
BERKSHIRE RG40 1AB
Telephone: Wokingham 01189 790313 / 772430 (3 lines)
Fax: Wokingham 01189 786789

cs 10/8/00

NOTES
All dimensions must be checked on site and not Scaled from this drawing.

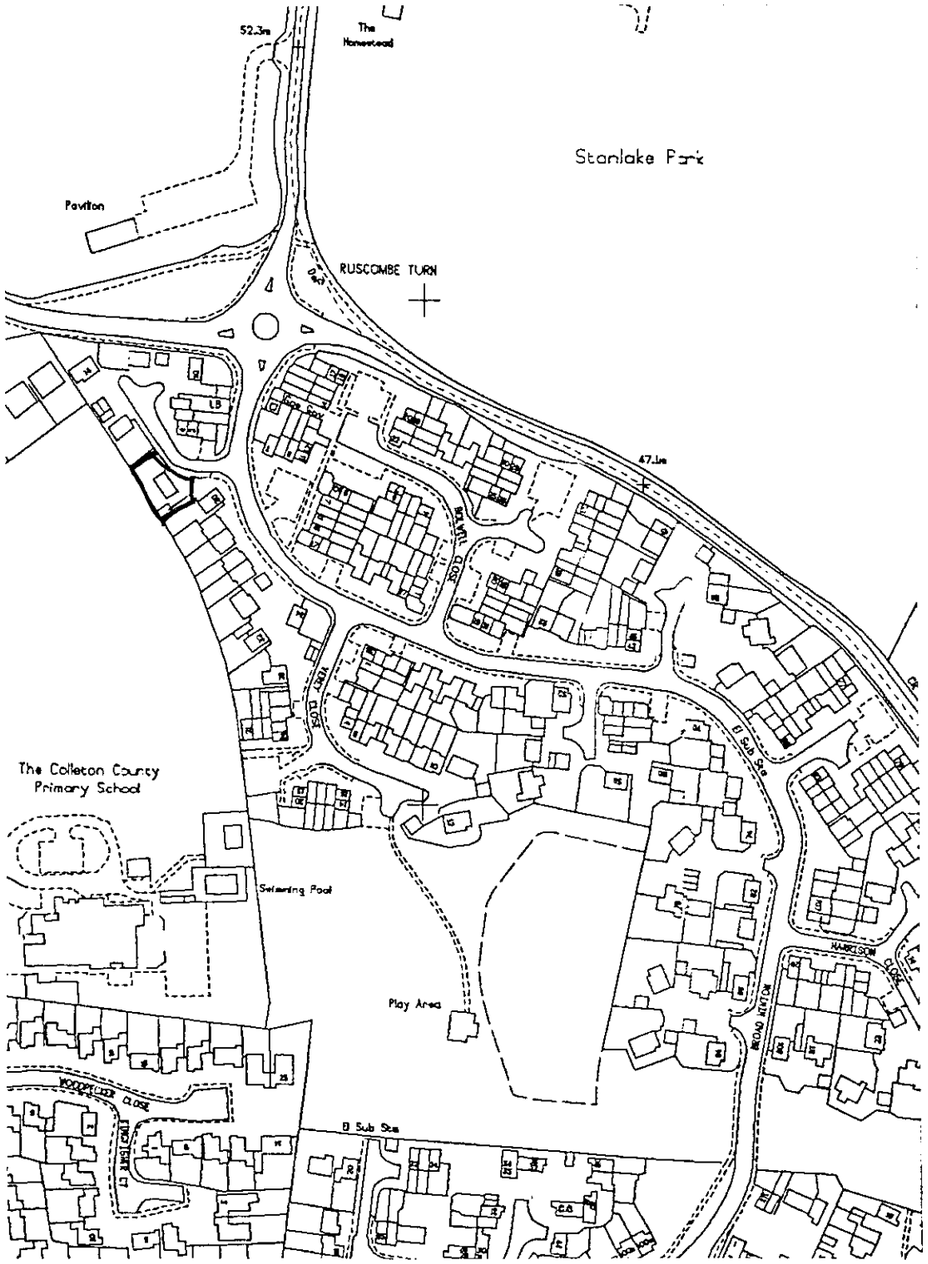

1 : 2500 Site Plan

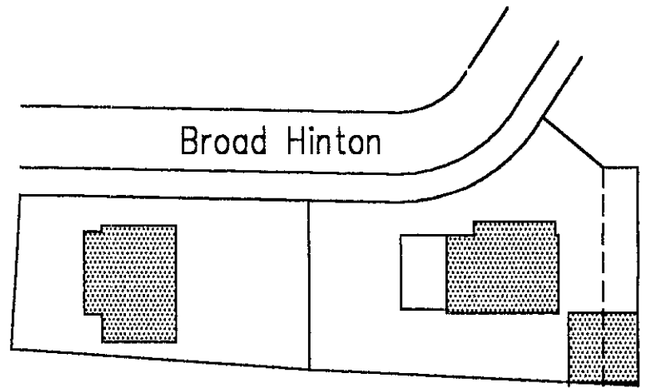

1 : 500 Block Plan

AMENDMENT SCHEDULE		
Date	No.	Description

Client:
Mr. & Mrs. M Robinson

Job:
First-Floor Extension at
18, Broad Hinton,
Twyford,
Berkshire

Drwg:
Site & Block Plans

Date:	May,00	Drg No.	D4127
Scale:	1 : 500	Sheet No.	3
Drwn by:	mjd		

Daniels & Associates
Chartered Building Surveyors
28a BROAD STREET,
WOKINGHAM,
BERKSHIRE RG40 1AB
Telephone: Wokingham 01189 790313 / 772430 (3 lines)
Fax: Wokingham 01189 786789

D10/4/00