


Location Plan

Site Address: Pinewood House, Nine Mile Ride, Wokingham, RG40 3EA

Date Produced: 22-Jul-2025

Scale: 1:1250 @A3

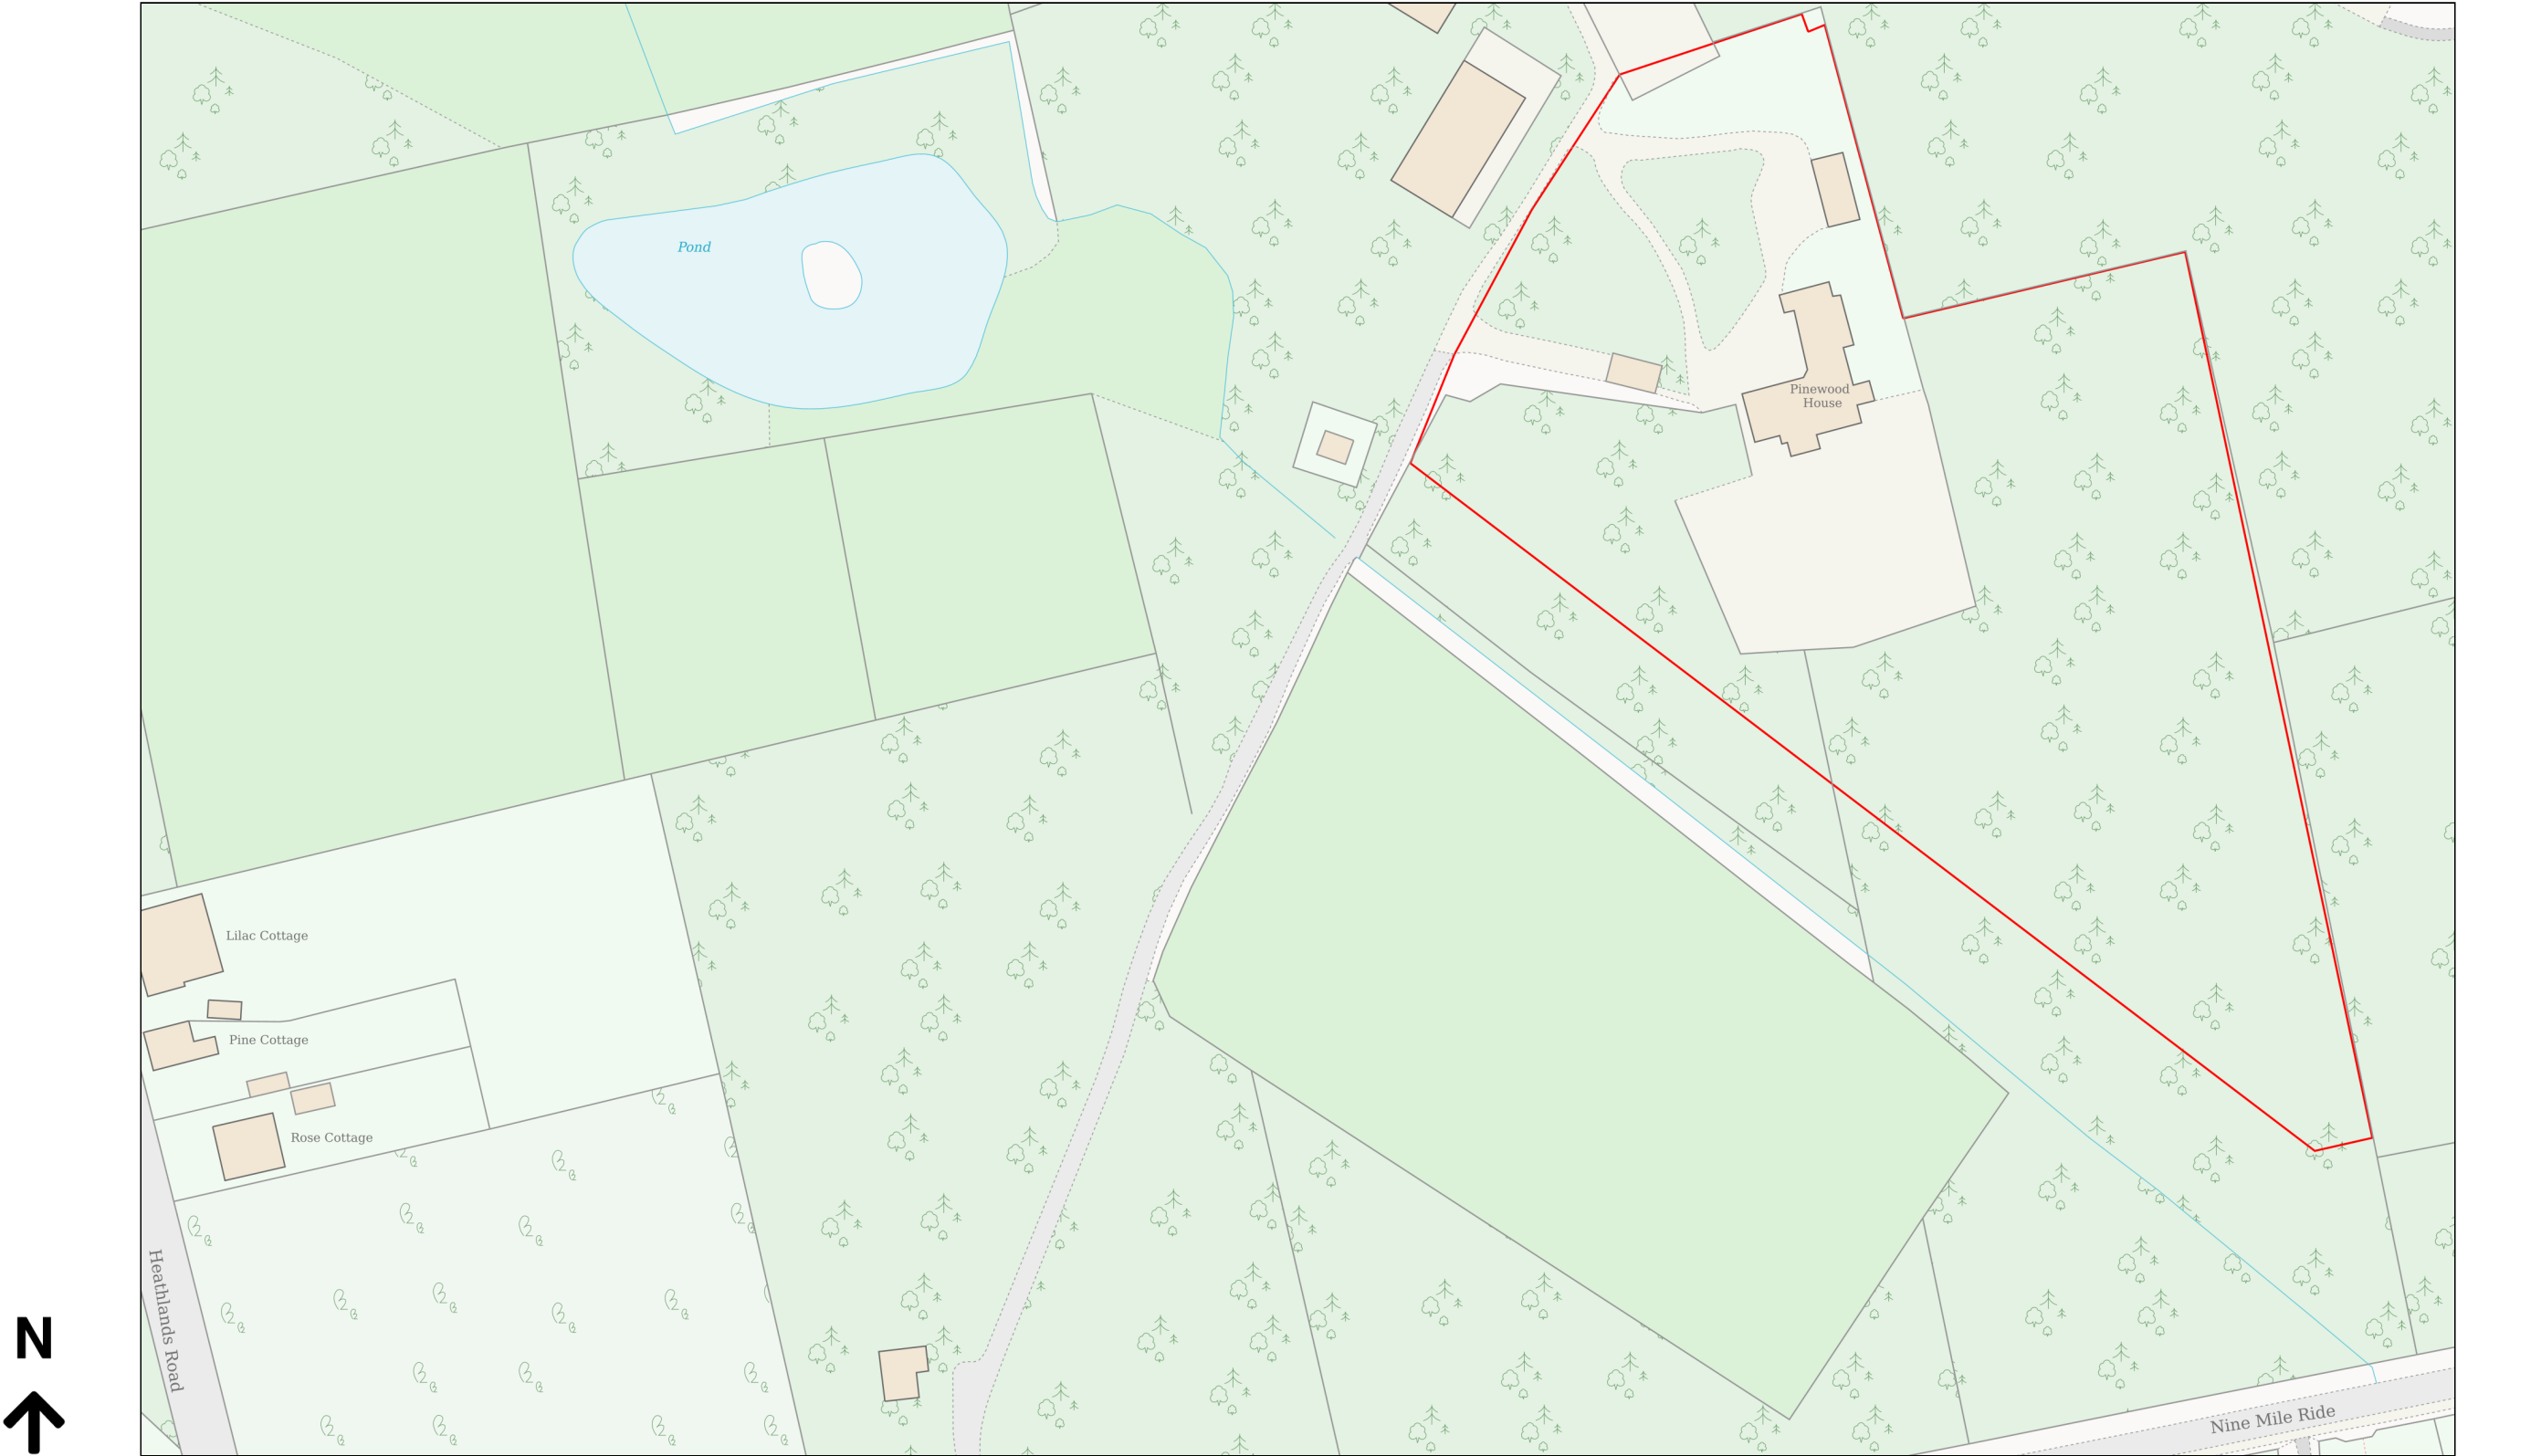

Planning Portal Reference: PP-14182452v1