




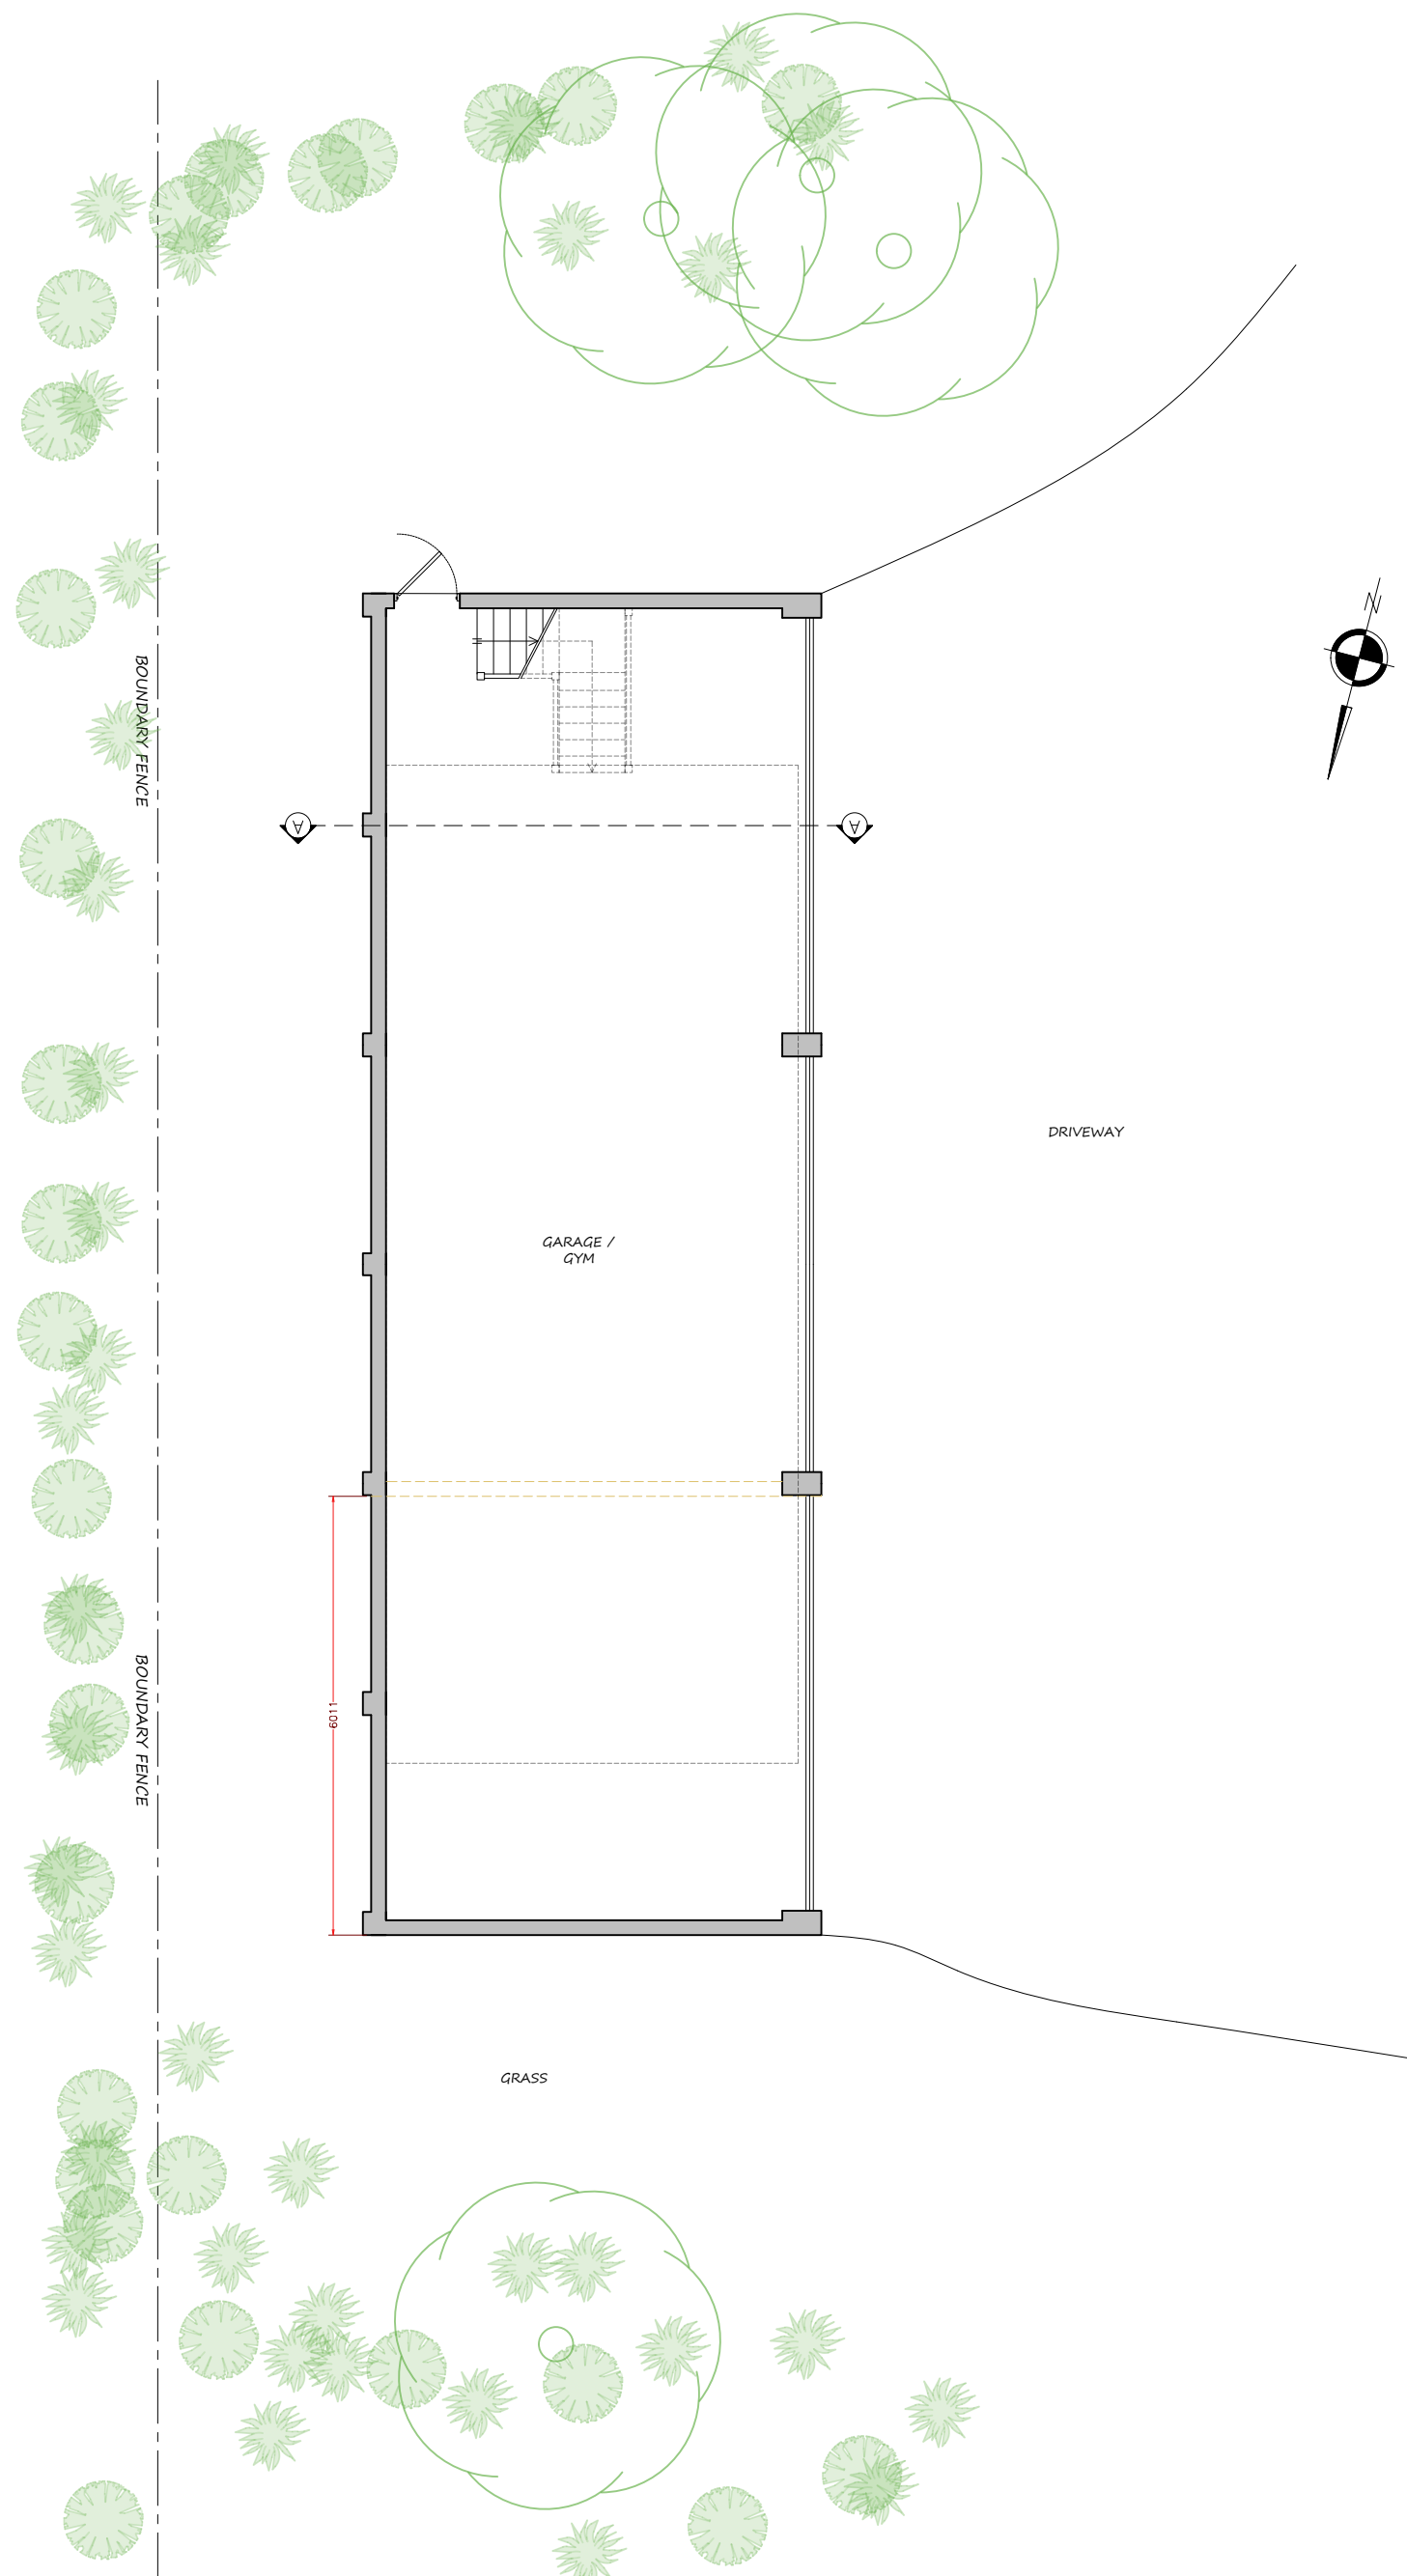


PROPOSED GROUND FLOOR PLAN 1:100

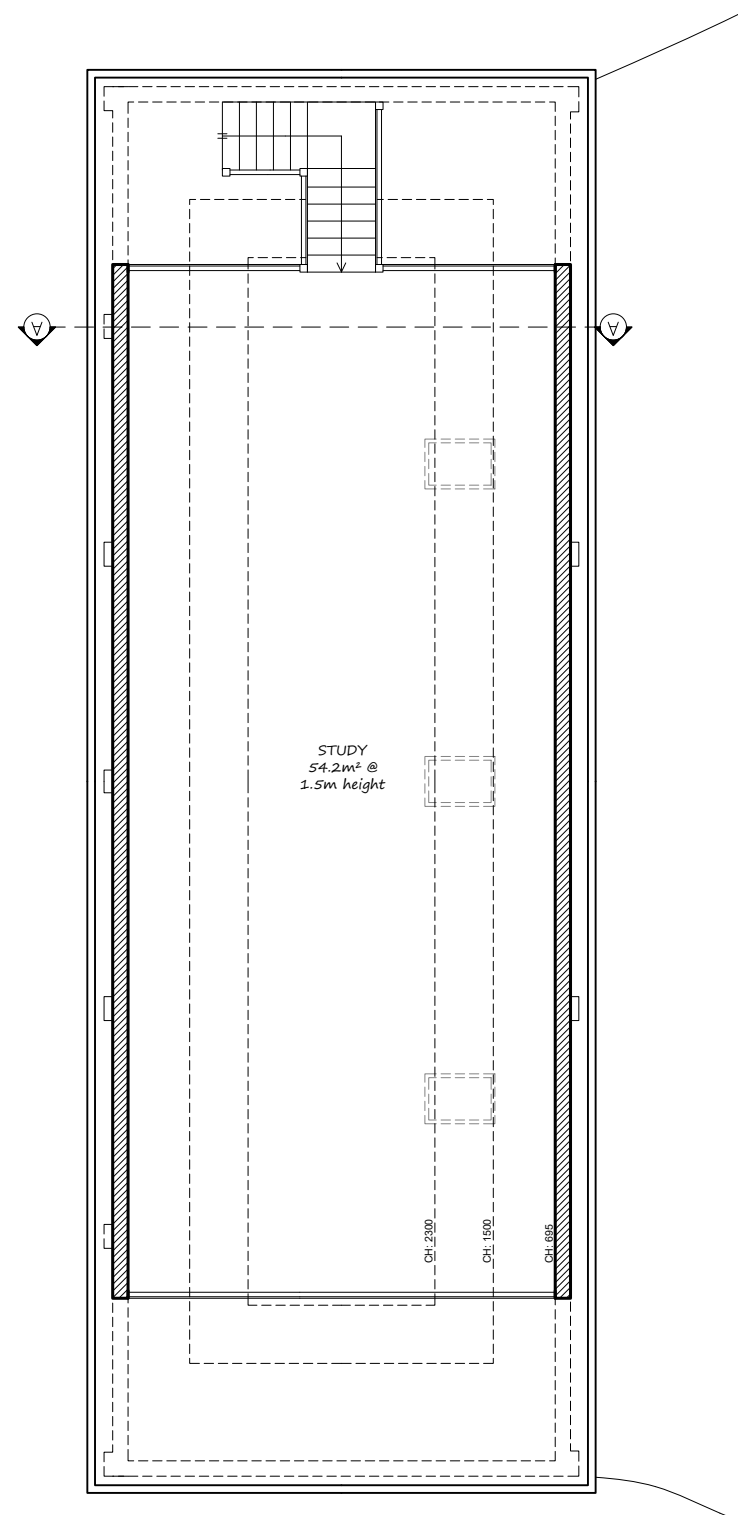


PROPOSED MEZZANINE FLOOR PLAN 1:100

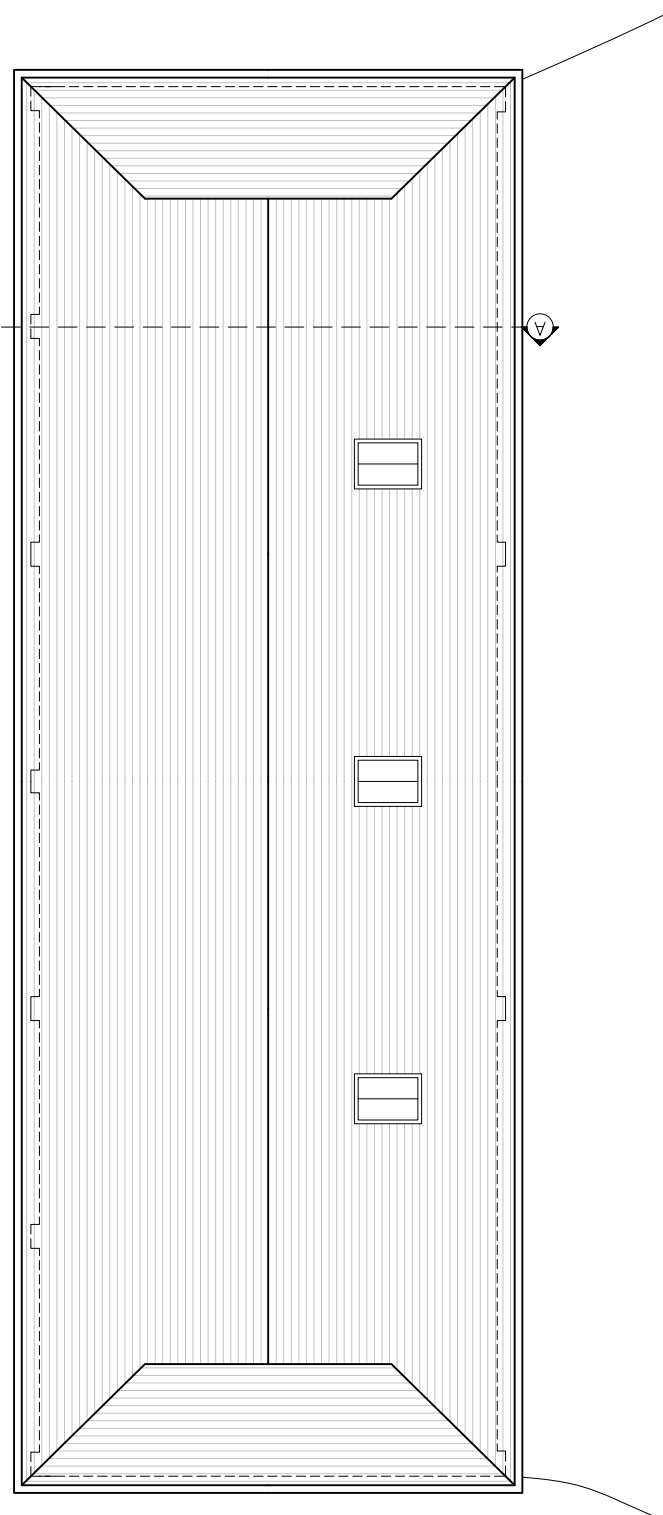


PROPOSED ROOF PLAN 1:100

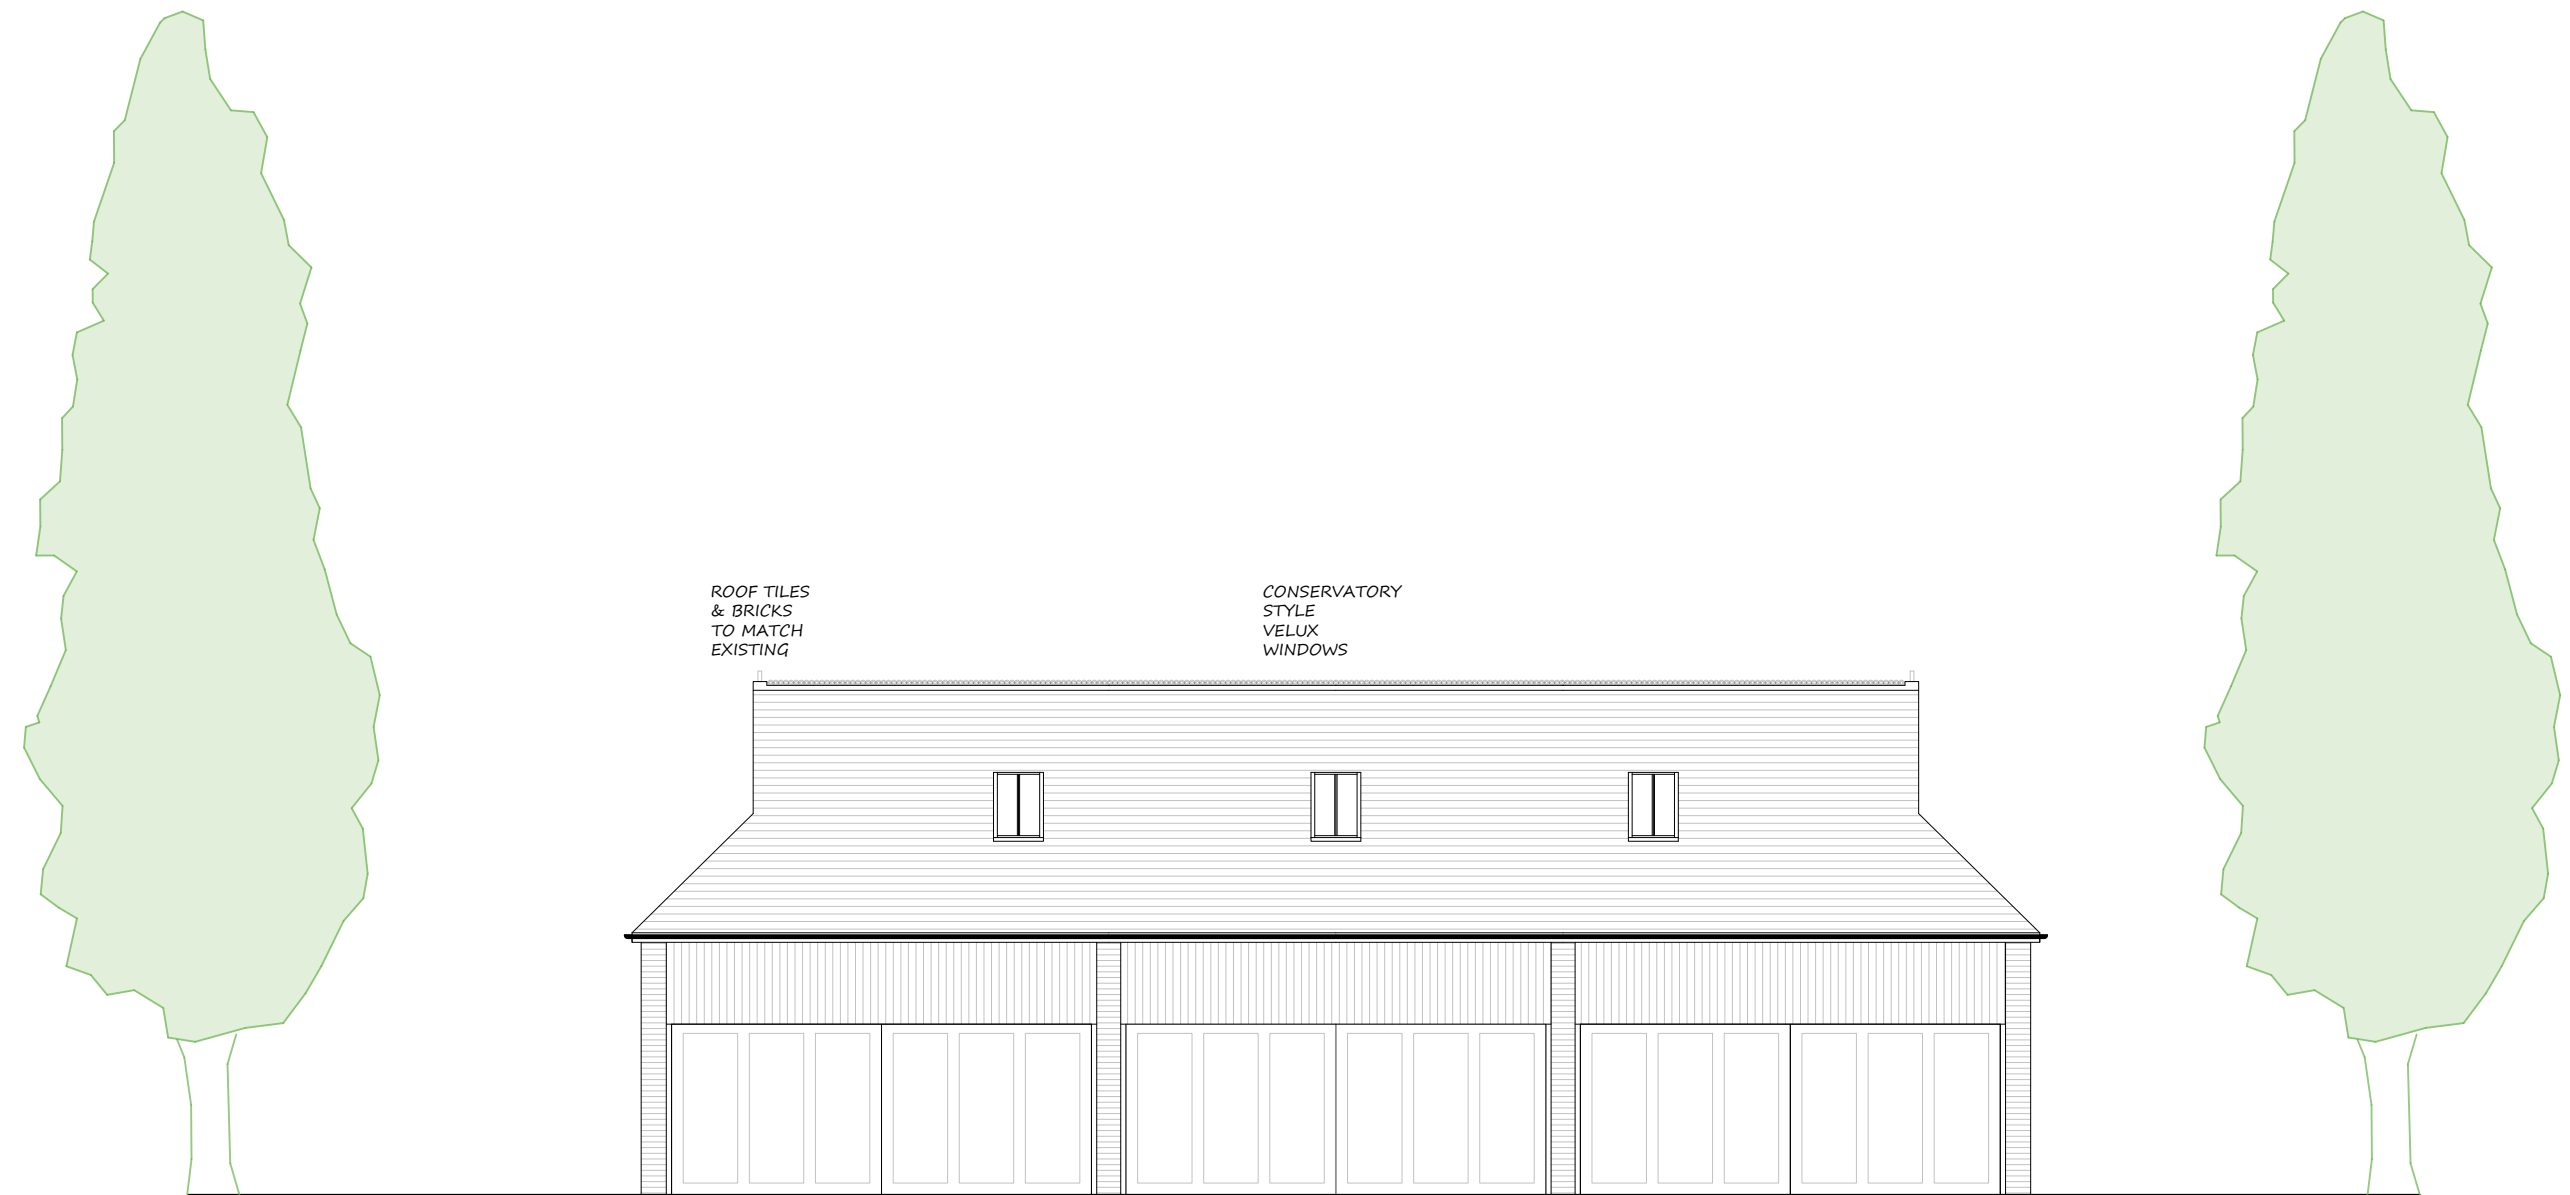


PROPOSED FRONT ELEVATION 1:100

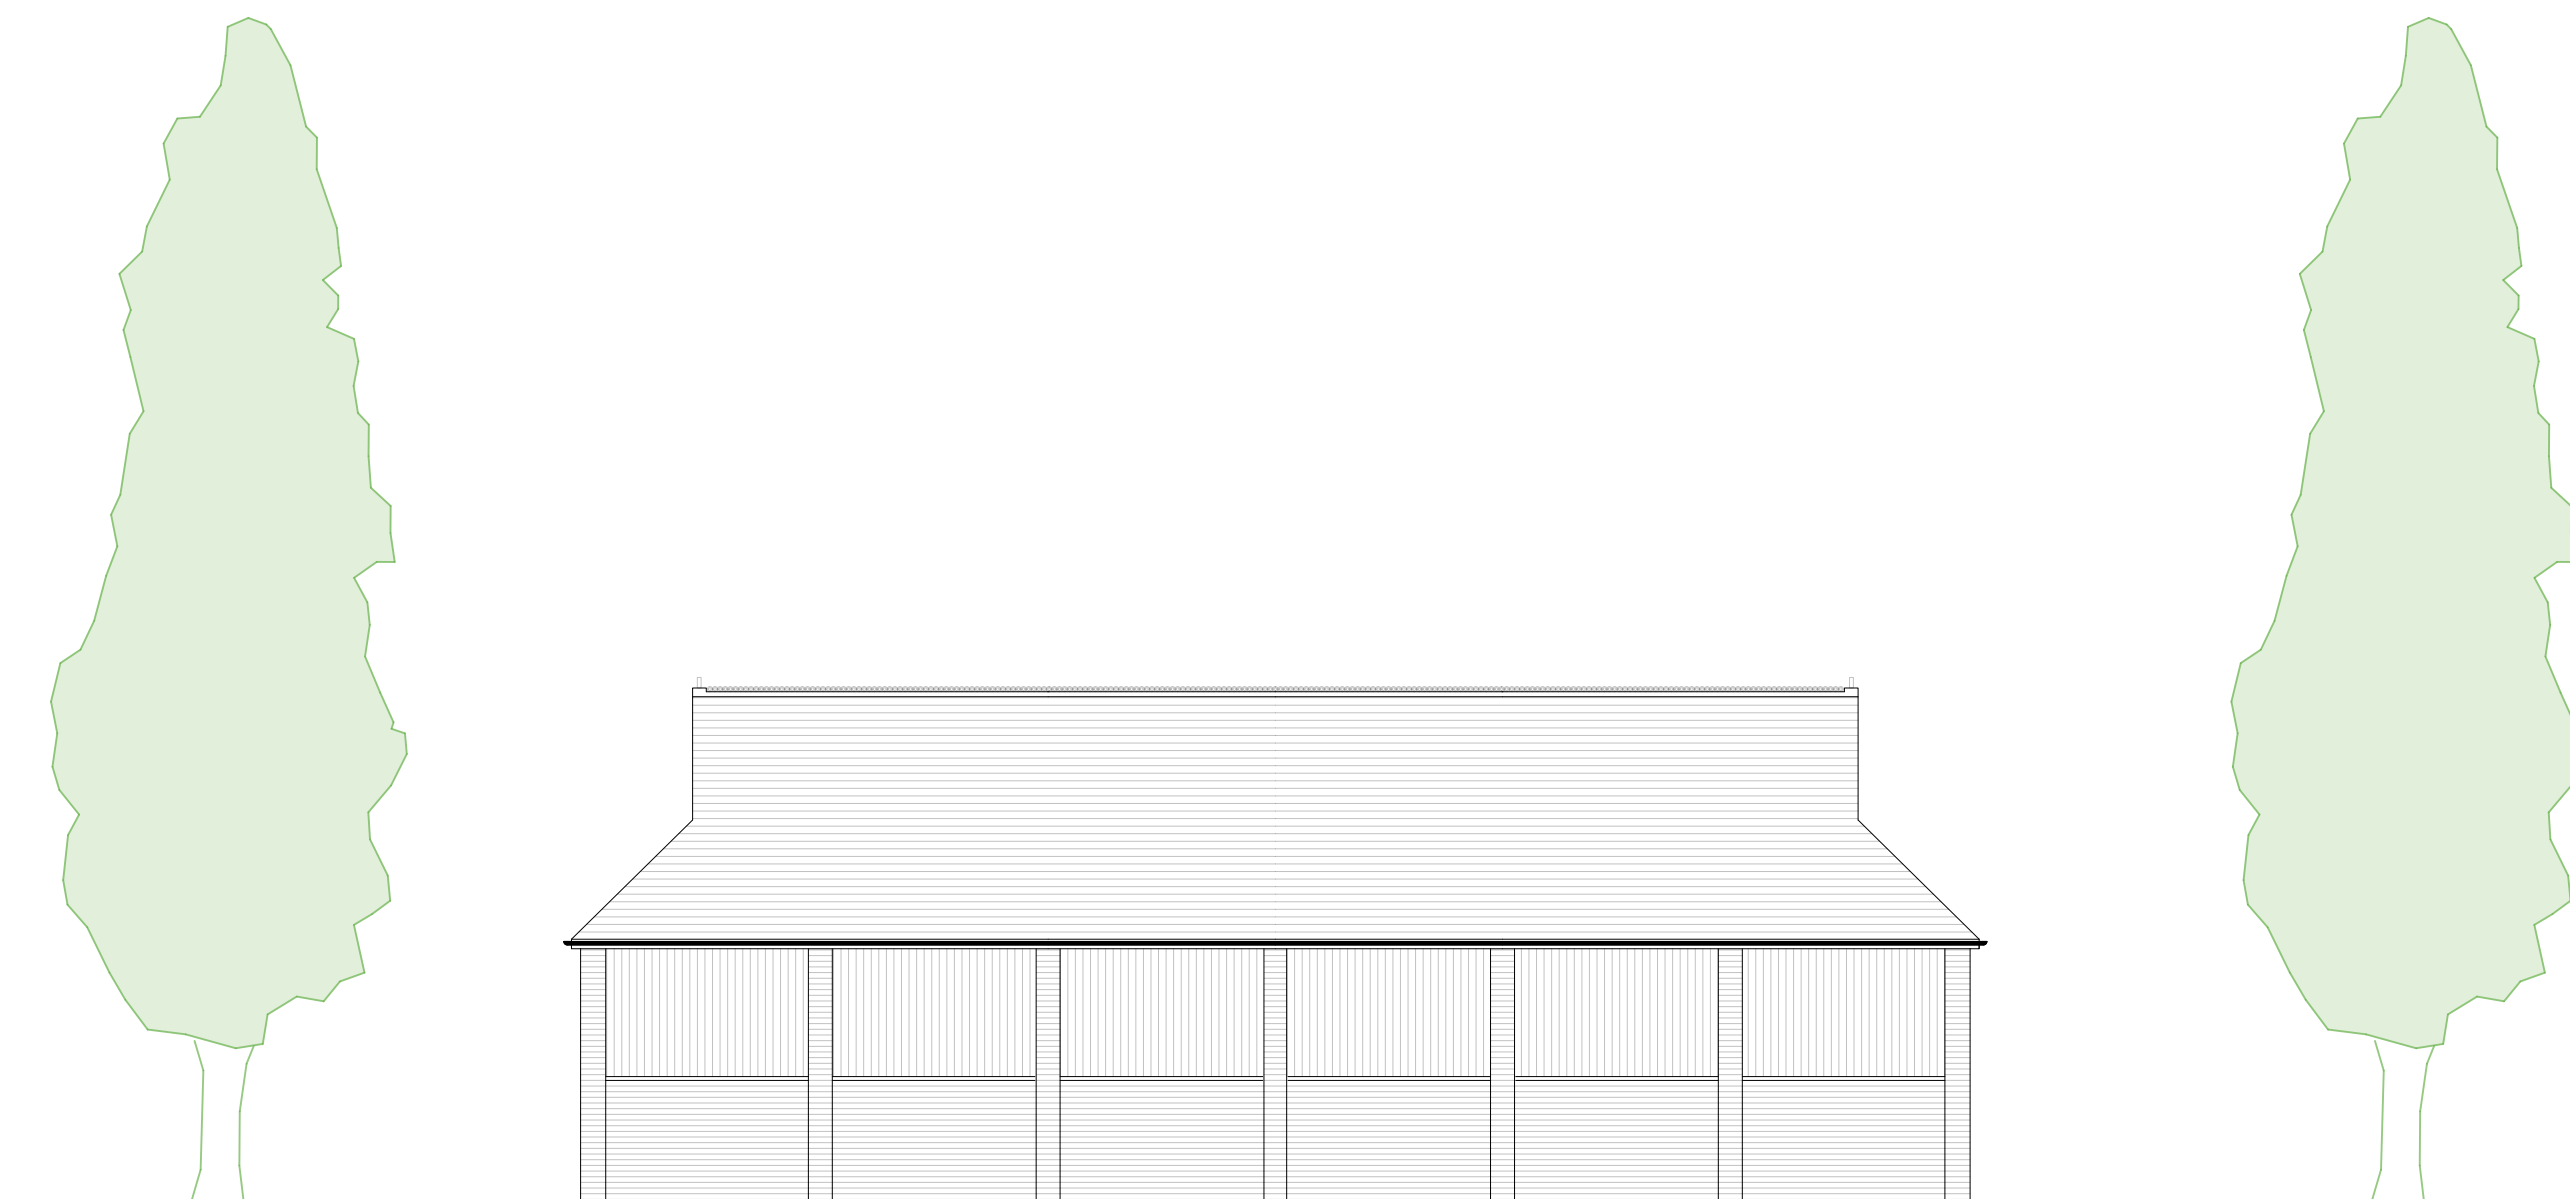


PROPOSED REAR ELEVATION 1:100

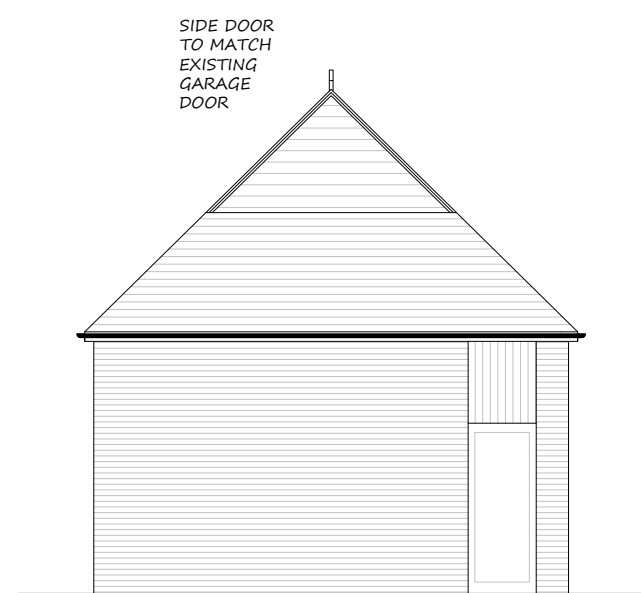

PROPOSED SIDE ELEVATION 1:100

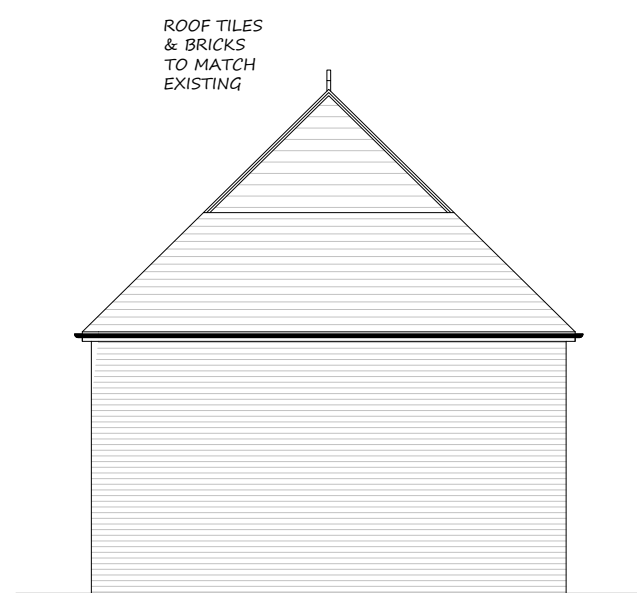

PROPOSED SIDE ELEVATION 1:100

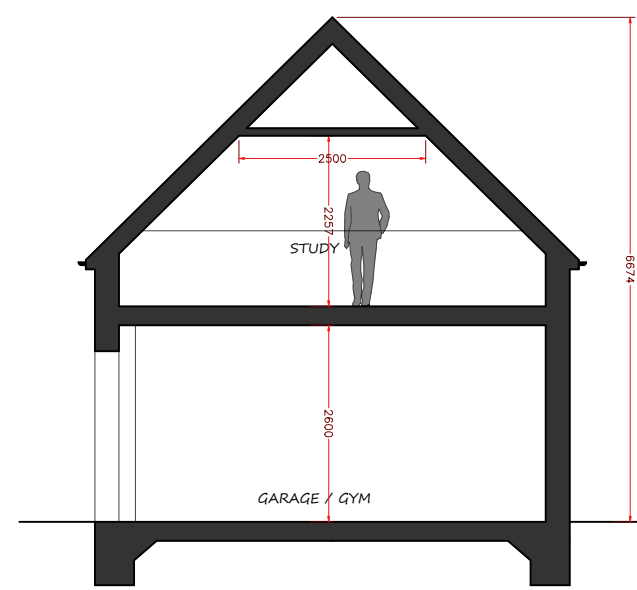

PROPOSED SECTION A-A 1:100