


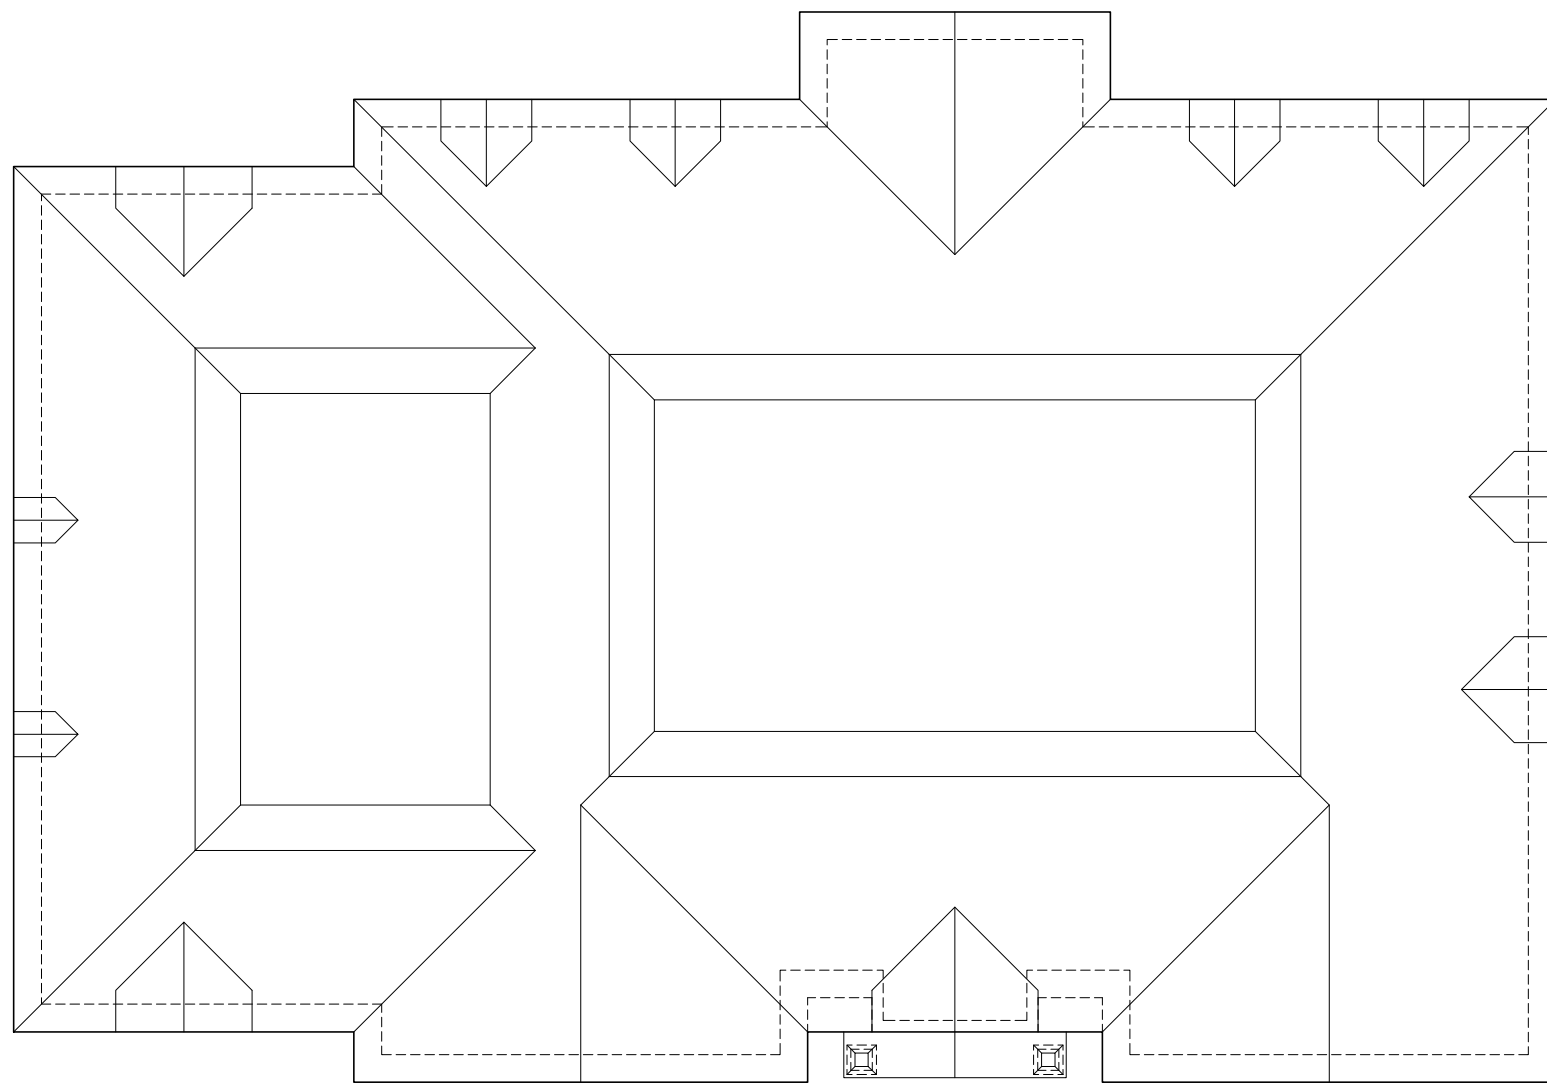


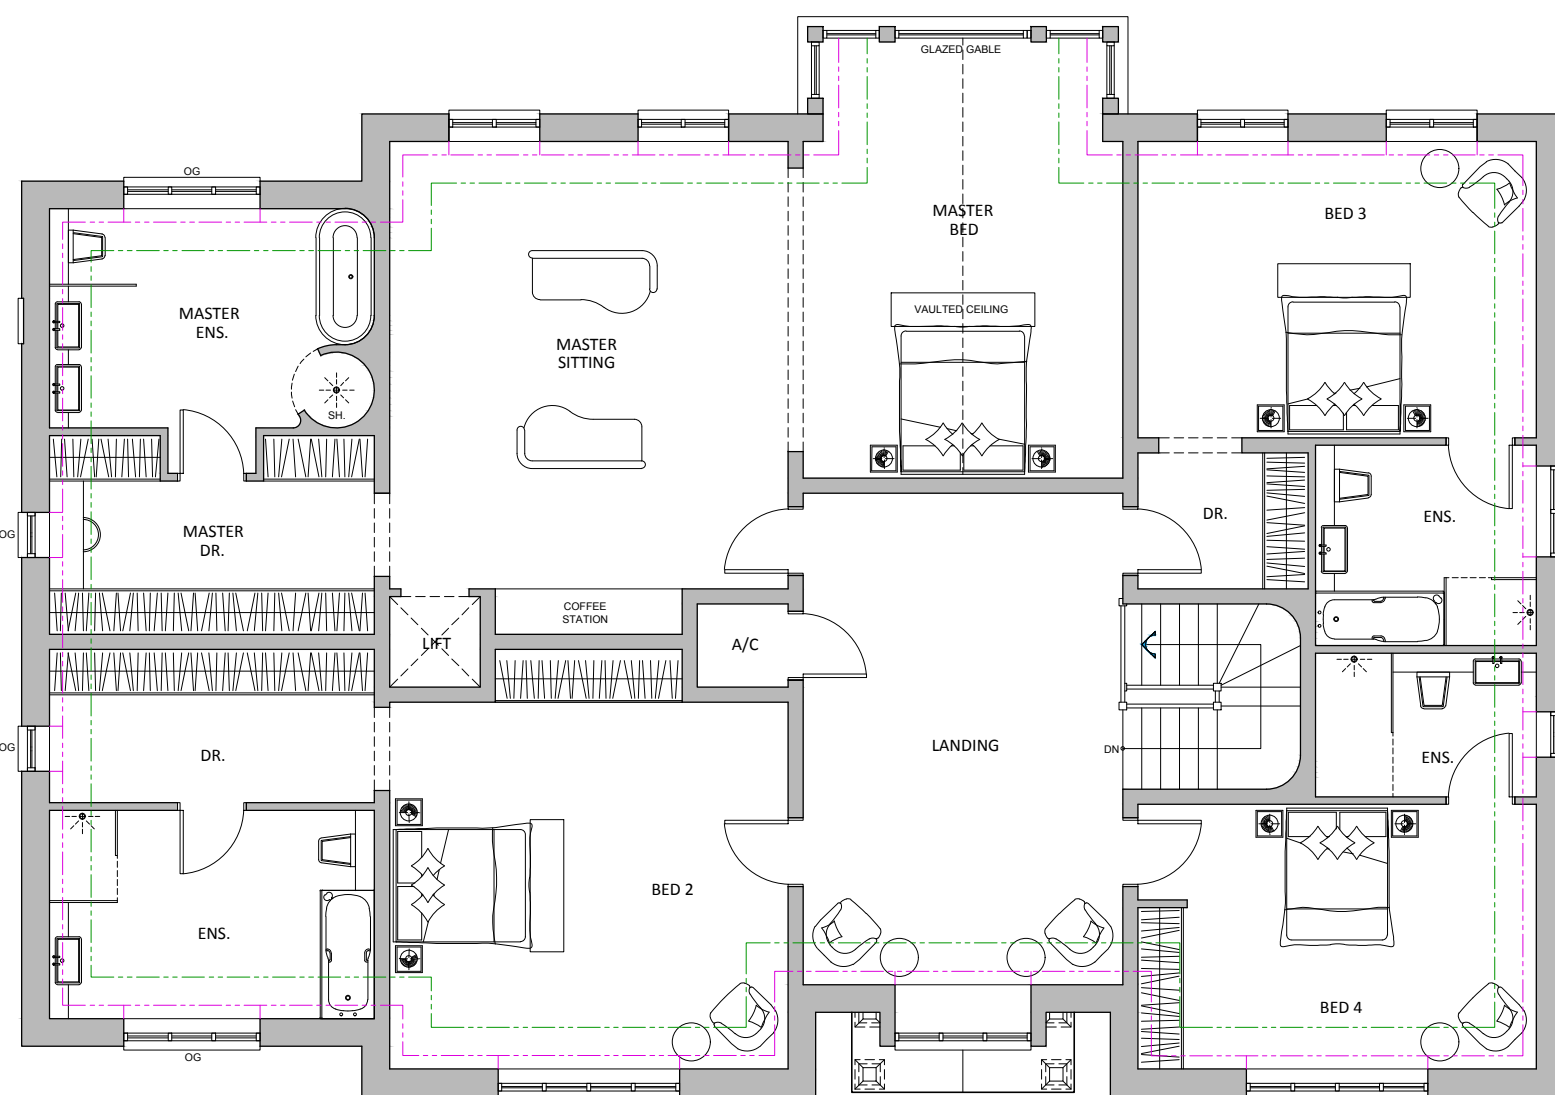

SCALE 1:100

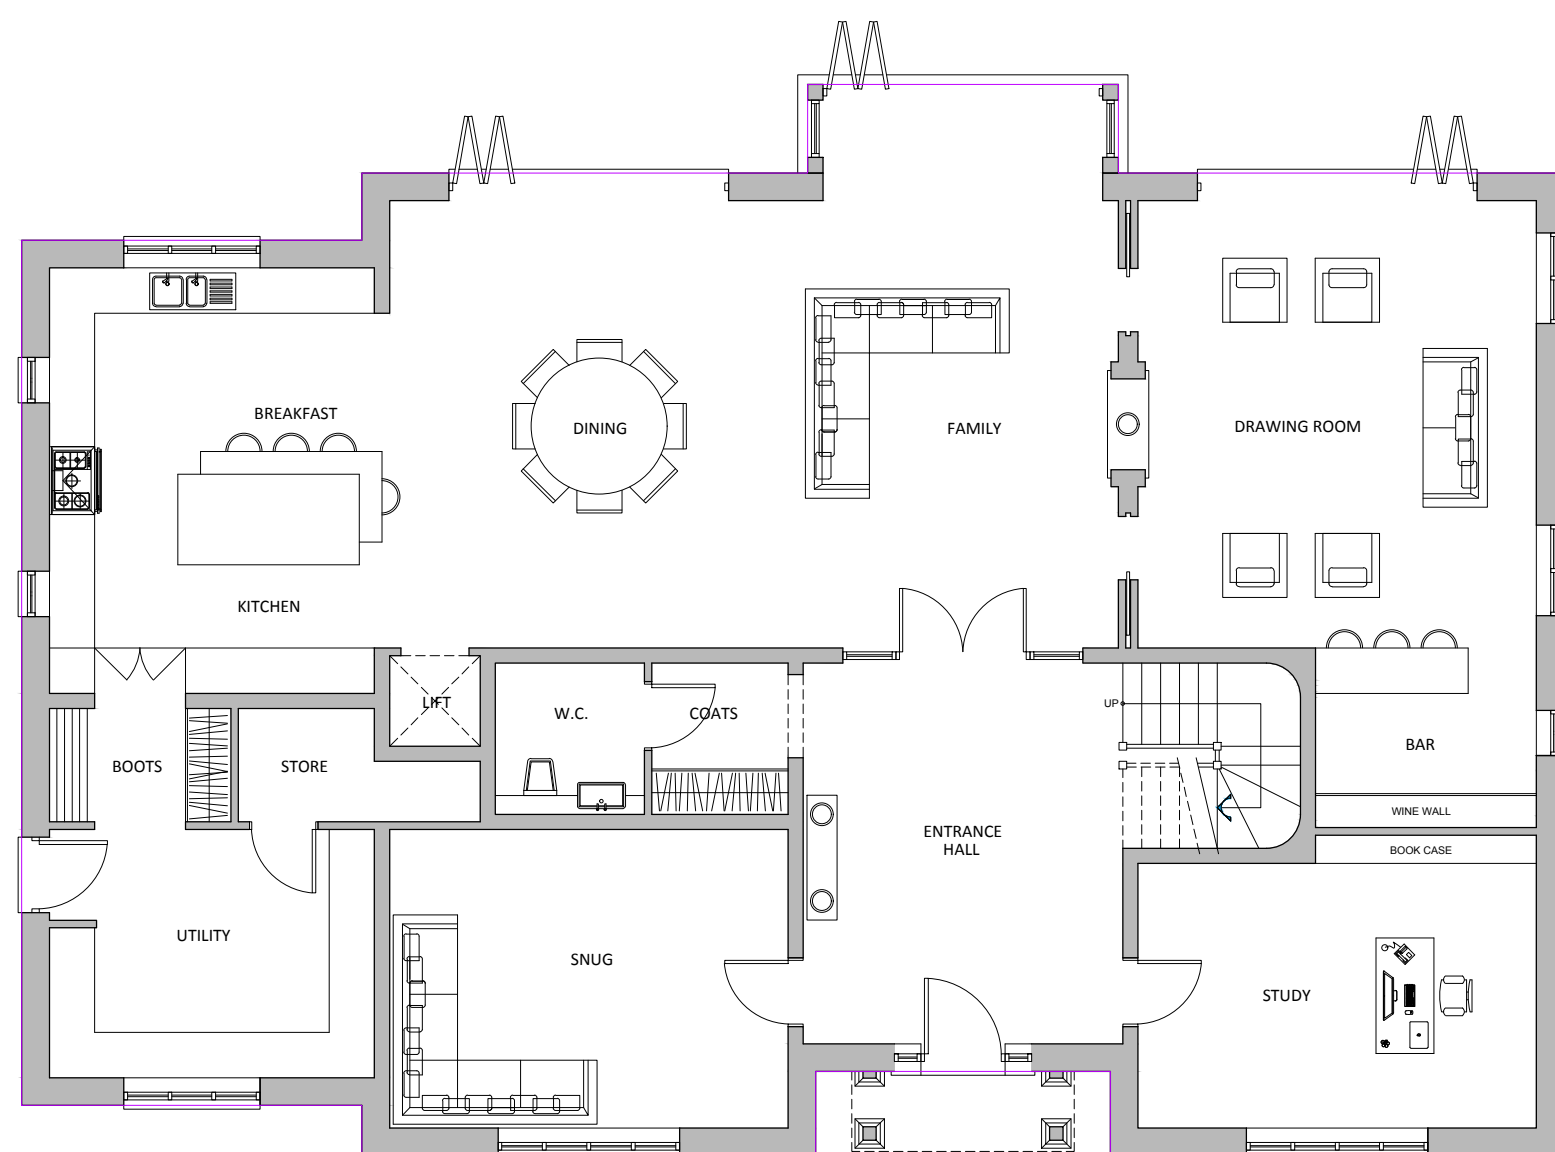

SCALE 1:100

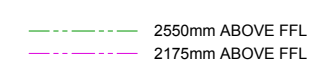

SCALE 1:100

NEW-20
: Architecture
: Technical
: Vision