


N

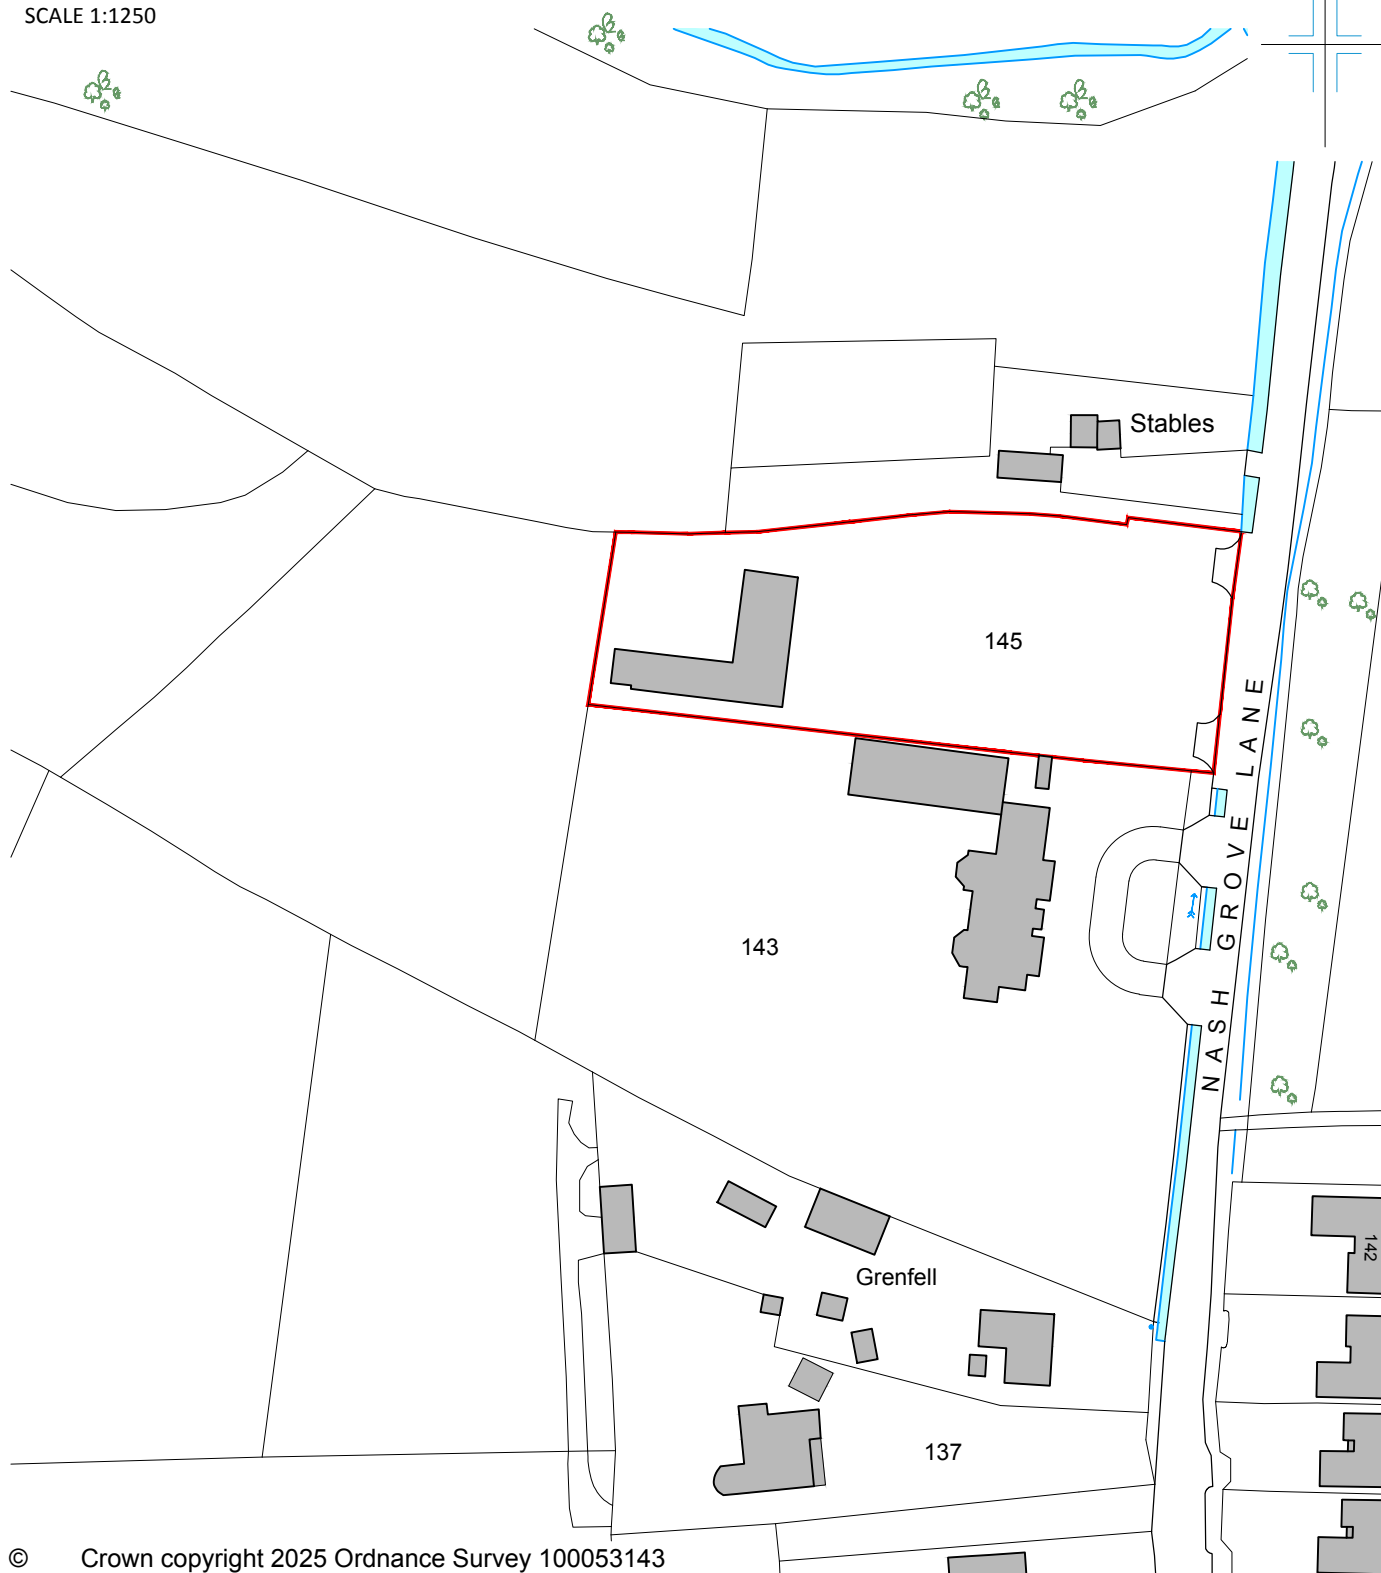

|   |      |                    |  |                                                                      |      |             |  |
|---|------|--------------------|--|----------------------------------------------------------------------|------|-------------|--|
| REV.   | DATE | REVISIONS:         |  | REV.                                                                 | DATE | REVISIONS:  |  |
| CLIENT: MR & MRS C EVANS   |      |                    |  | PROJECT: 145 NASH GROVE LANE,<br>FINCHAMPSTEAD, WOKINGHAM, RG40 4HG. |      |             |  |
| SCALE: 1:1250 (A4 ORIGINAL)   |      |                    |  | DRAWING: LOCATION PLAN                                               |      |             |  |
| DRAWN: BM   |      | JOB NO: 24 - F1427 |  | DRAWING NO: LP                                                       |      | REVISION: - |  |
| DATE: MAY '25   |      |                    |  |                                                                      |      |             |  |
| <div><div>2025-NEW</div><div>Architecture<br/>Technical<br/>Vision</div></div> <div><div><div>+44 (0) 1344 513514</div><div>admin@2020architecture.co.uk</div><div>www.2020architecture.co.uk</div><div>Old Boundary House, London Road, Sunningdale, Berkshire, SL5 0DJ</div></div></div> |      |                    |  |                                                                      |      |             |  |

**20-20**  
Architecture  
Technical  
Vision

+44 (0) 1344 513514  
admin@2020architecture.co.uk  
www.2020architecture.co.uk  
Old Boundary House, London Road, Sunningdale, Berkshire, SL5 0DJ