



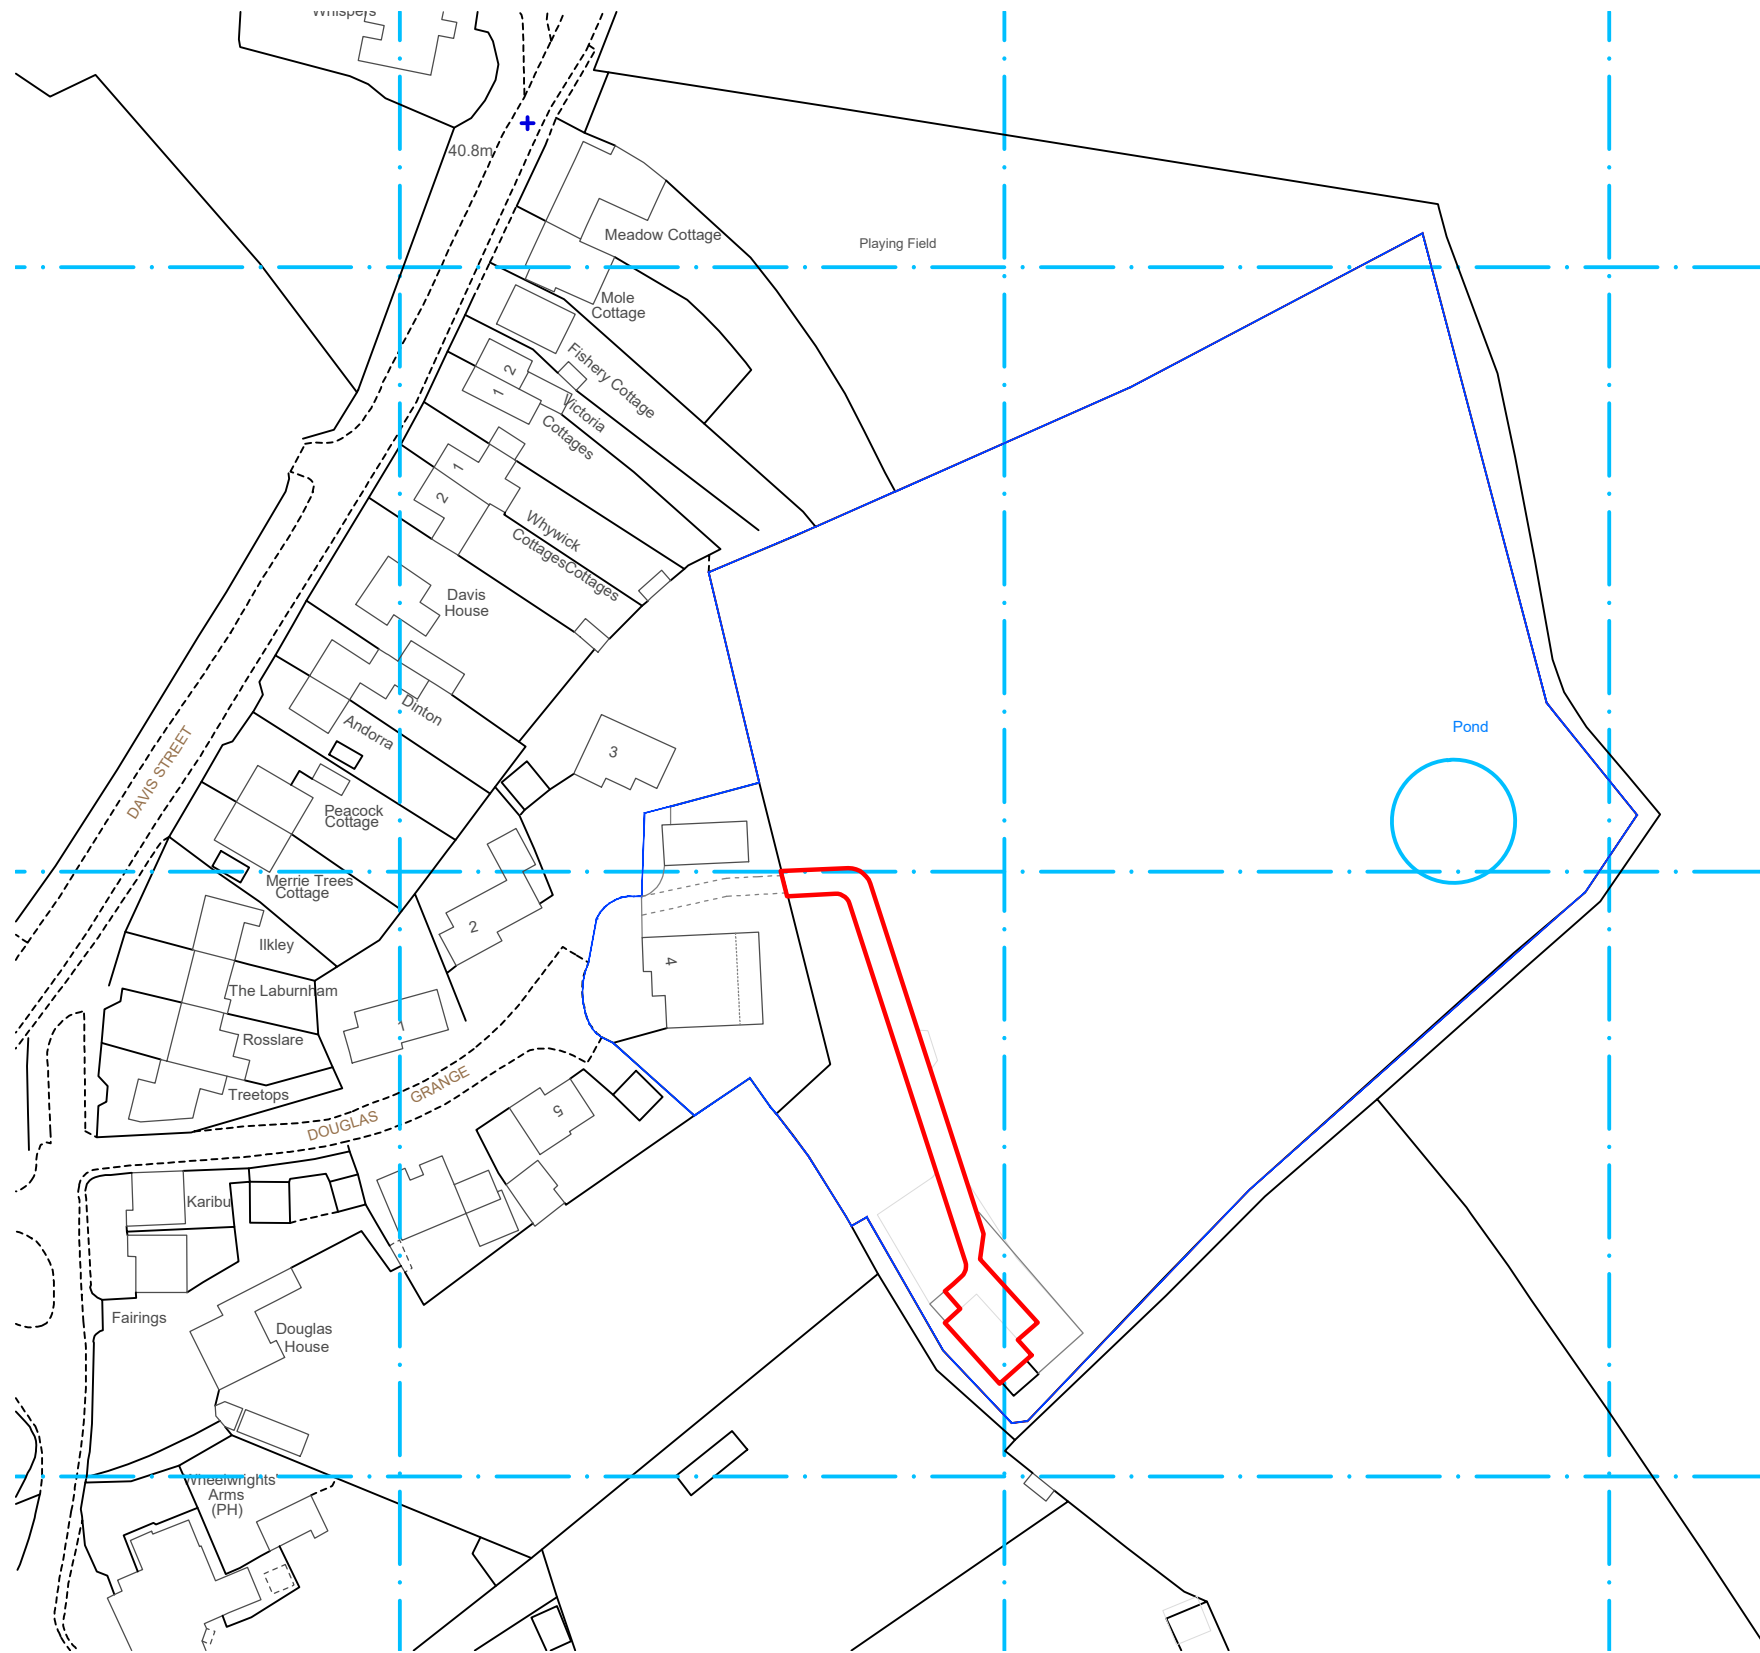

LOCATION MAP
scale 1:1250

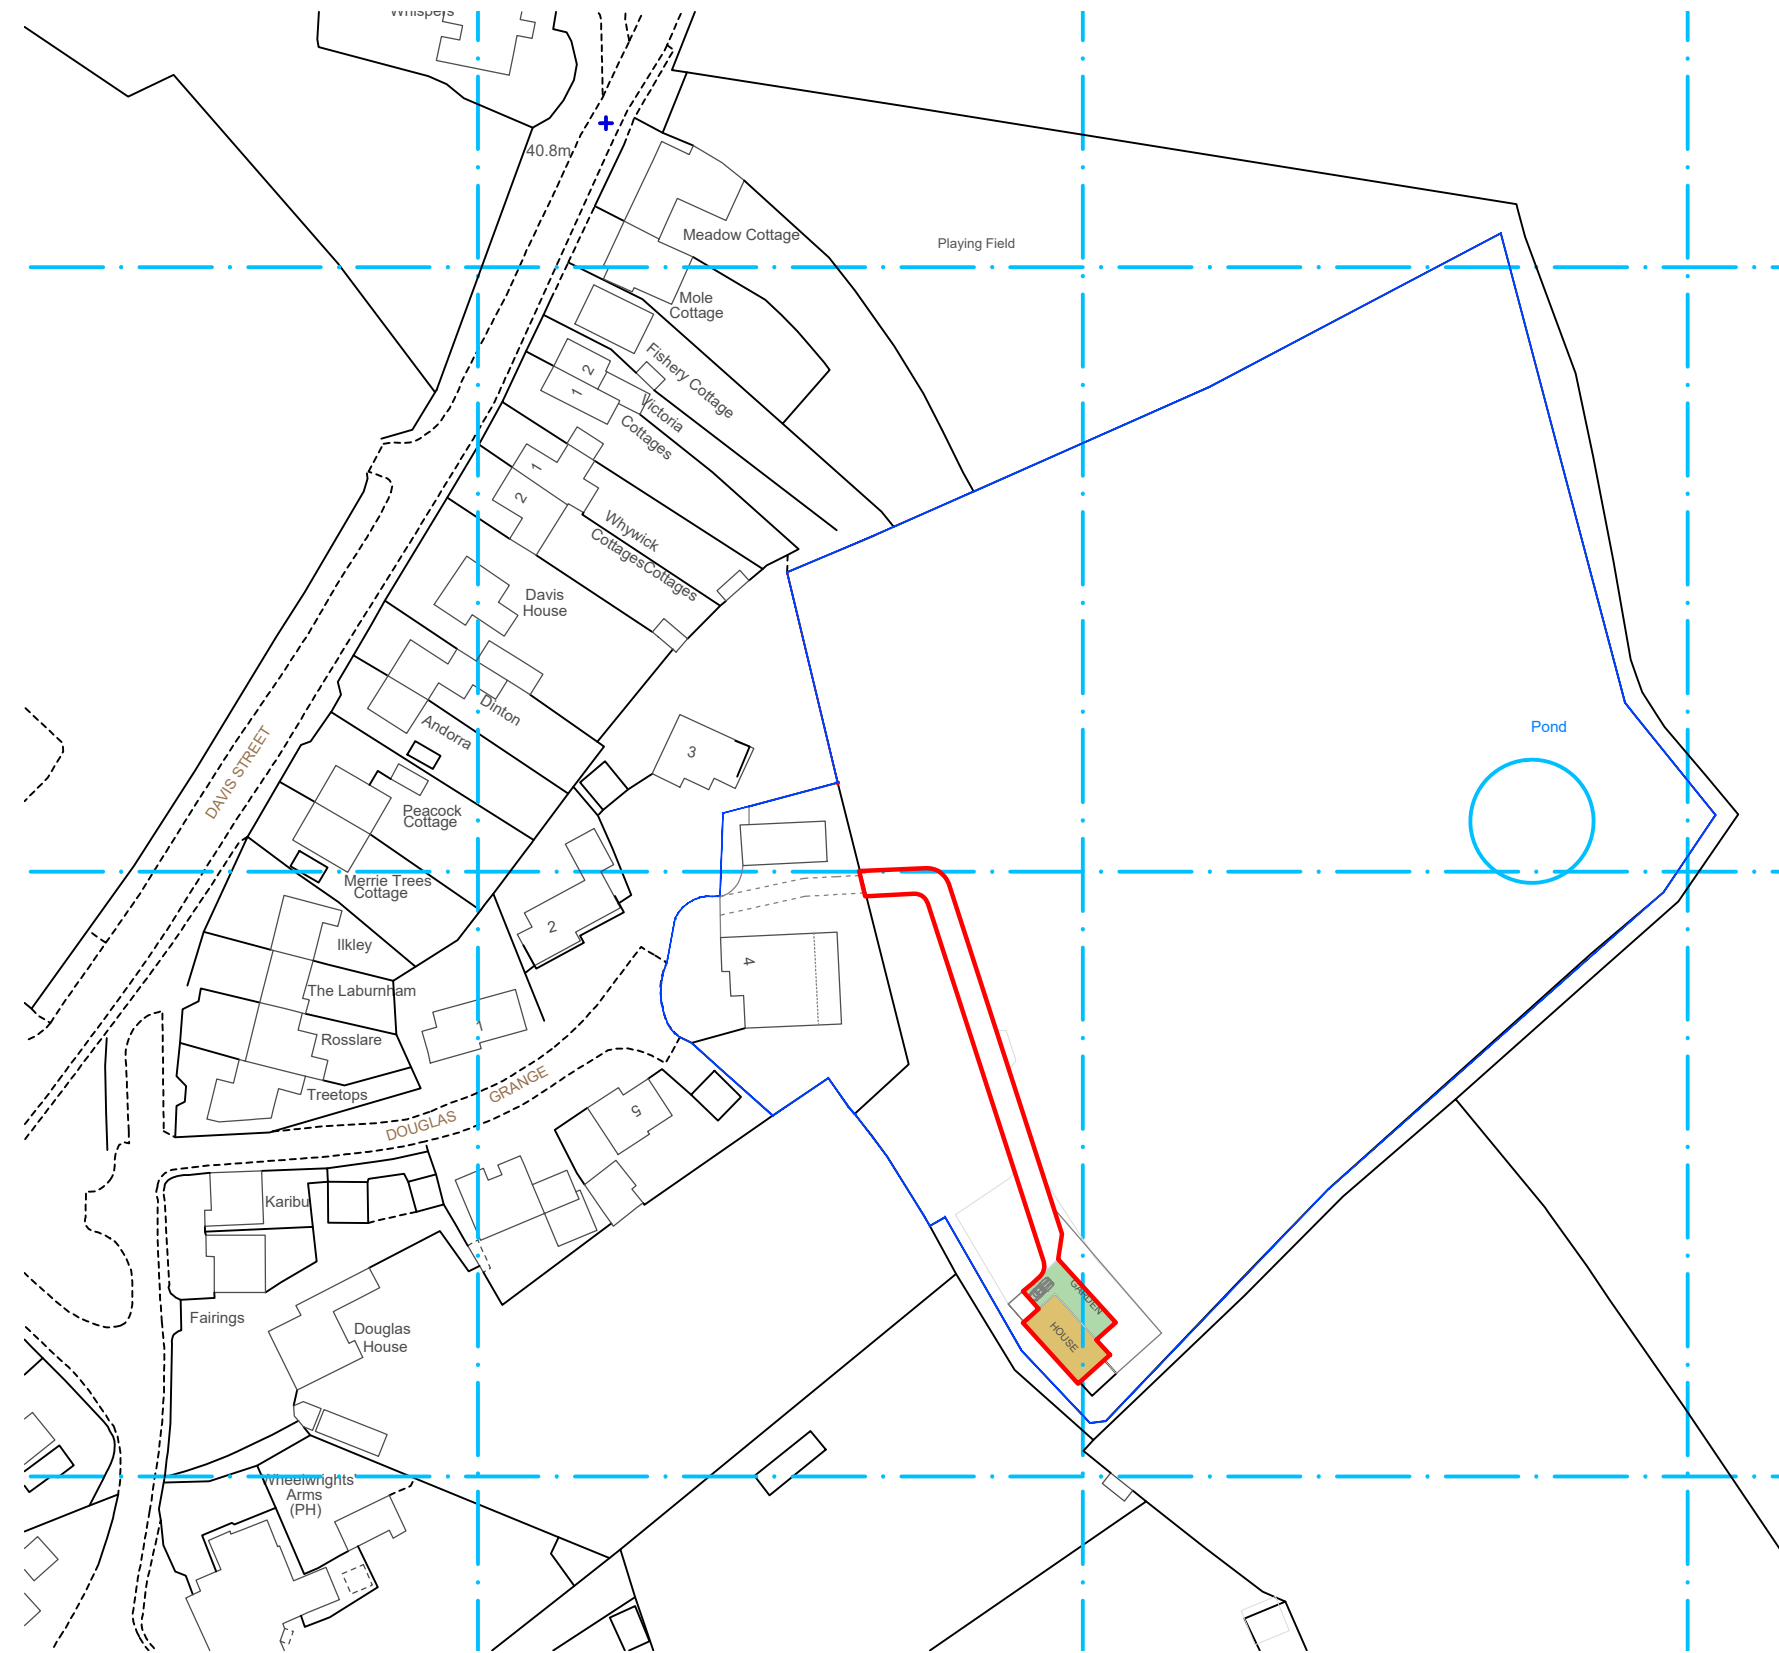

LOCATION MAP
scale 1:1250



305 Reading Rd, Winnersh, Berkshire. RG41 5LR
Contact : 07912529720
<http://www.arcadia-design.co.uk/test/>

KEY:
Existing Proposed

0 10m 20m 40m 60m (1:1250)

- NOTES:
1. THIS DRAWING IS COPYRIGHT AND SHOULD NOT BE REPRODUCED WITHOUT THE WRITTEN APPROVAL OF ARCADIA DESIGN CONSULTANTS.
 2. ALL DIMENSIONS TO BE CHECKED ON SITE AND ANY DISCREPANCIES BROUGHT TO THE ATTENTION OF THE ARCADIA DESIGN CONSULTANTS.
 3. NO DIMENSIONS TO BE SCALED.
 4. THIS DRAWING IS TO BE READ IN CONJUNCTION WITH ALL OTHER RELEVANT ARCHITECTS, SERVICE ENGINEERS AND STRUCTURAL / CIVIL ENGINEERS DRAWINGS AND SPECIFICATIONS.
 5. ALL RIGHTS RESERVED.

P L A N N I N G I S S U E

REV. DATE		DESCRIPTION		PROJECT BARN CONVERSION AT OAK HOUSE, 4 DOUGLAS GRANGE, HURST, BERKSHIRE- RG10 0TT	
DWG NO:		PL/A667/03	SCALE	1:1250 @ A2	DRAWING TITLE
DATE		FEB. 2025	DRAWN BY	MQ	EXISTING & PROPOSED LOCATION MAP