




EXISTING SIDE BOUNDARY WALL DETAIL PLAN / ELEVATION (1:100)

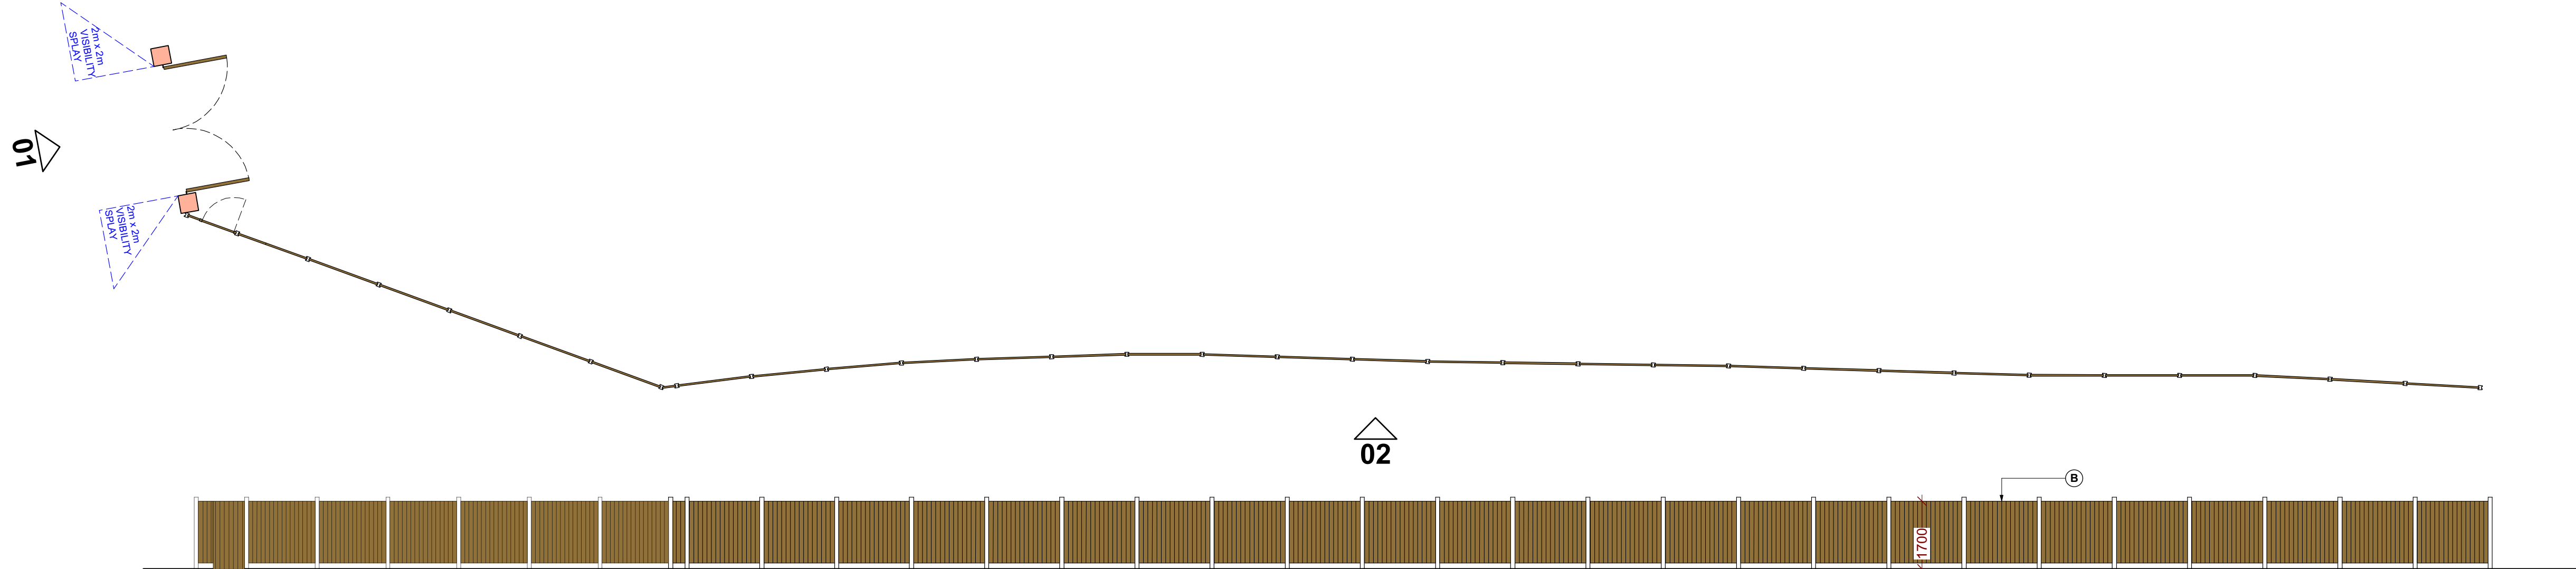

02-PROPOSED SIDE BOUNDARY WALL DETAIL PLAN / ELEVATION (1:100)

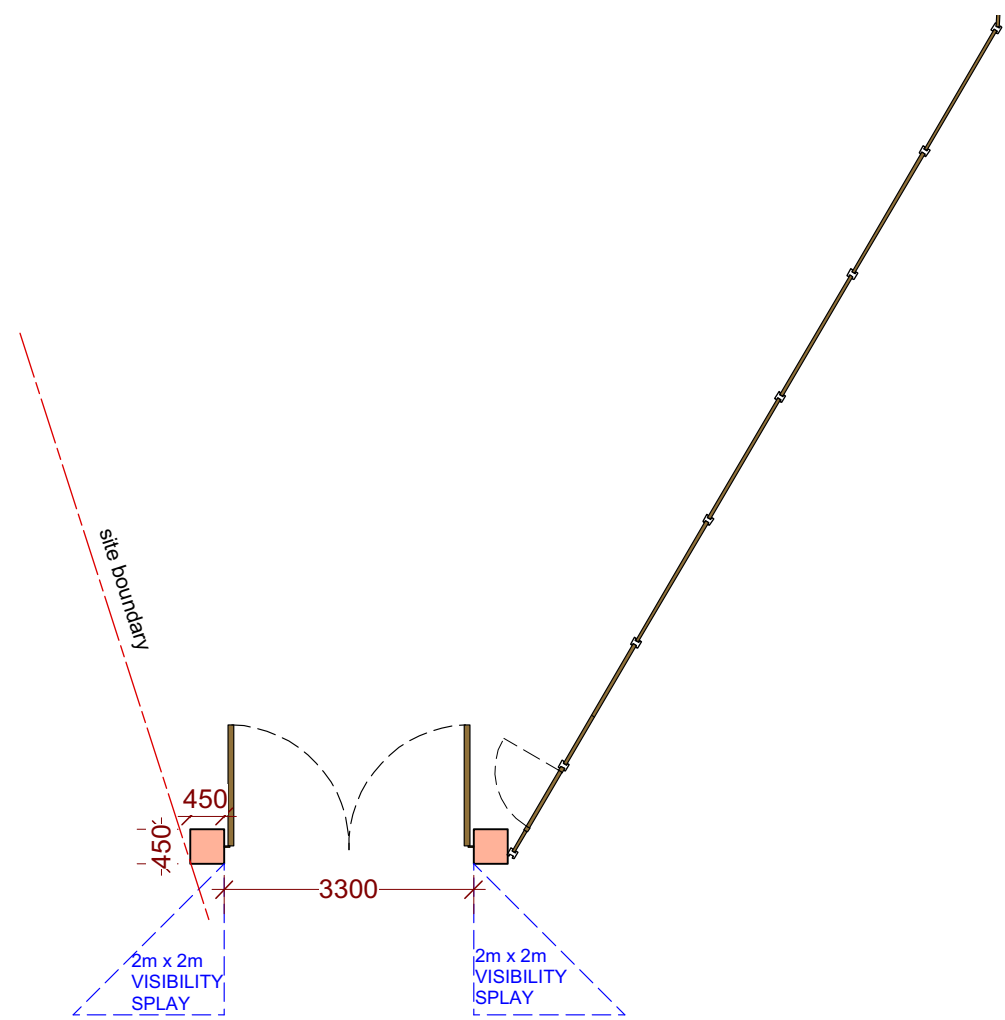


00-PROPOSED BOUNDARY WALL PLAN (1:100)

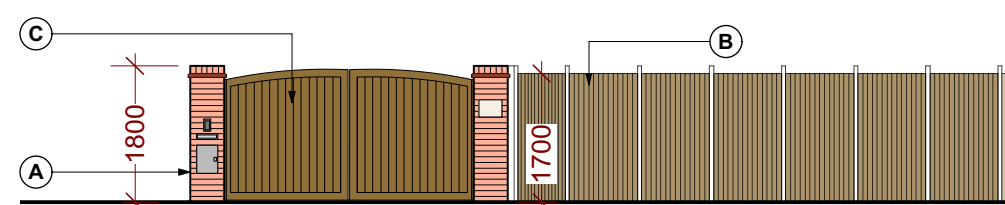

01-PROPOSED FRONT BOUNDARY WALL PLAN / ELEVATION (1:100)

- MATERIAL KEY:-**
- (A) Fair faced brick pier
  - (B) Painted and treated timber fencing panel fixed to concrete posts
  - (C) Treated timber panel automatic gates fixed between new fair brick piers

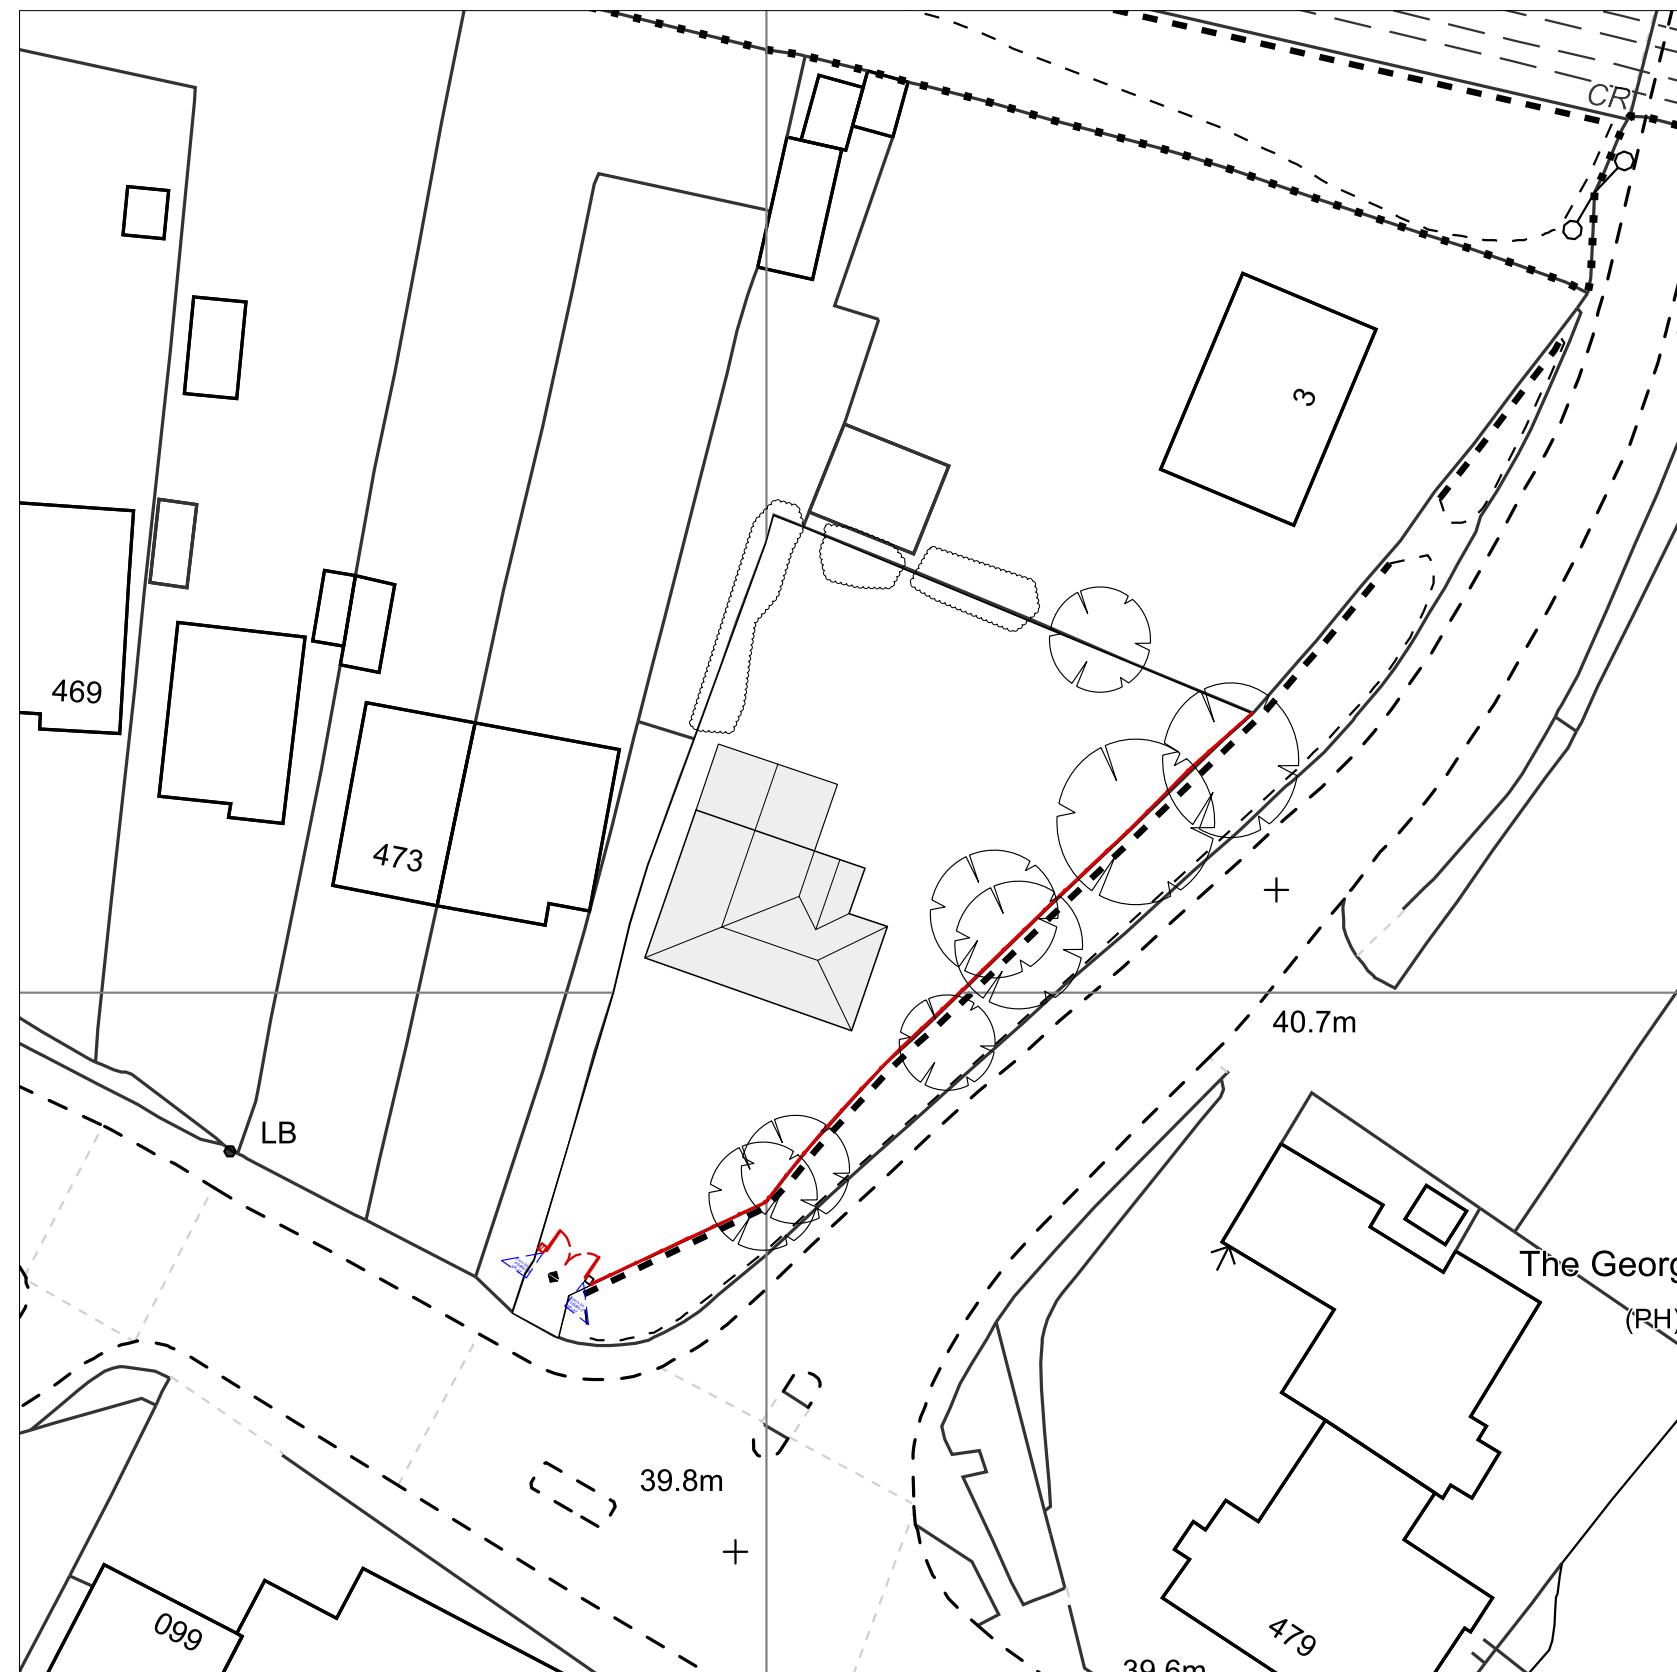

PROPOSED SITE PLAN (1:500)