


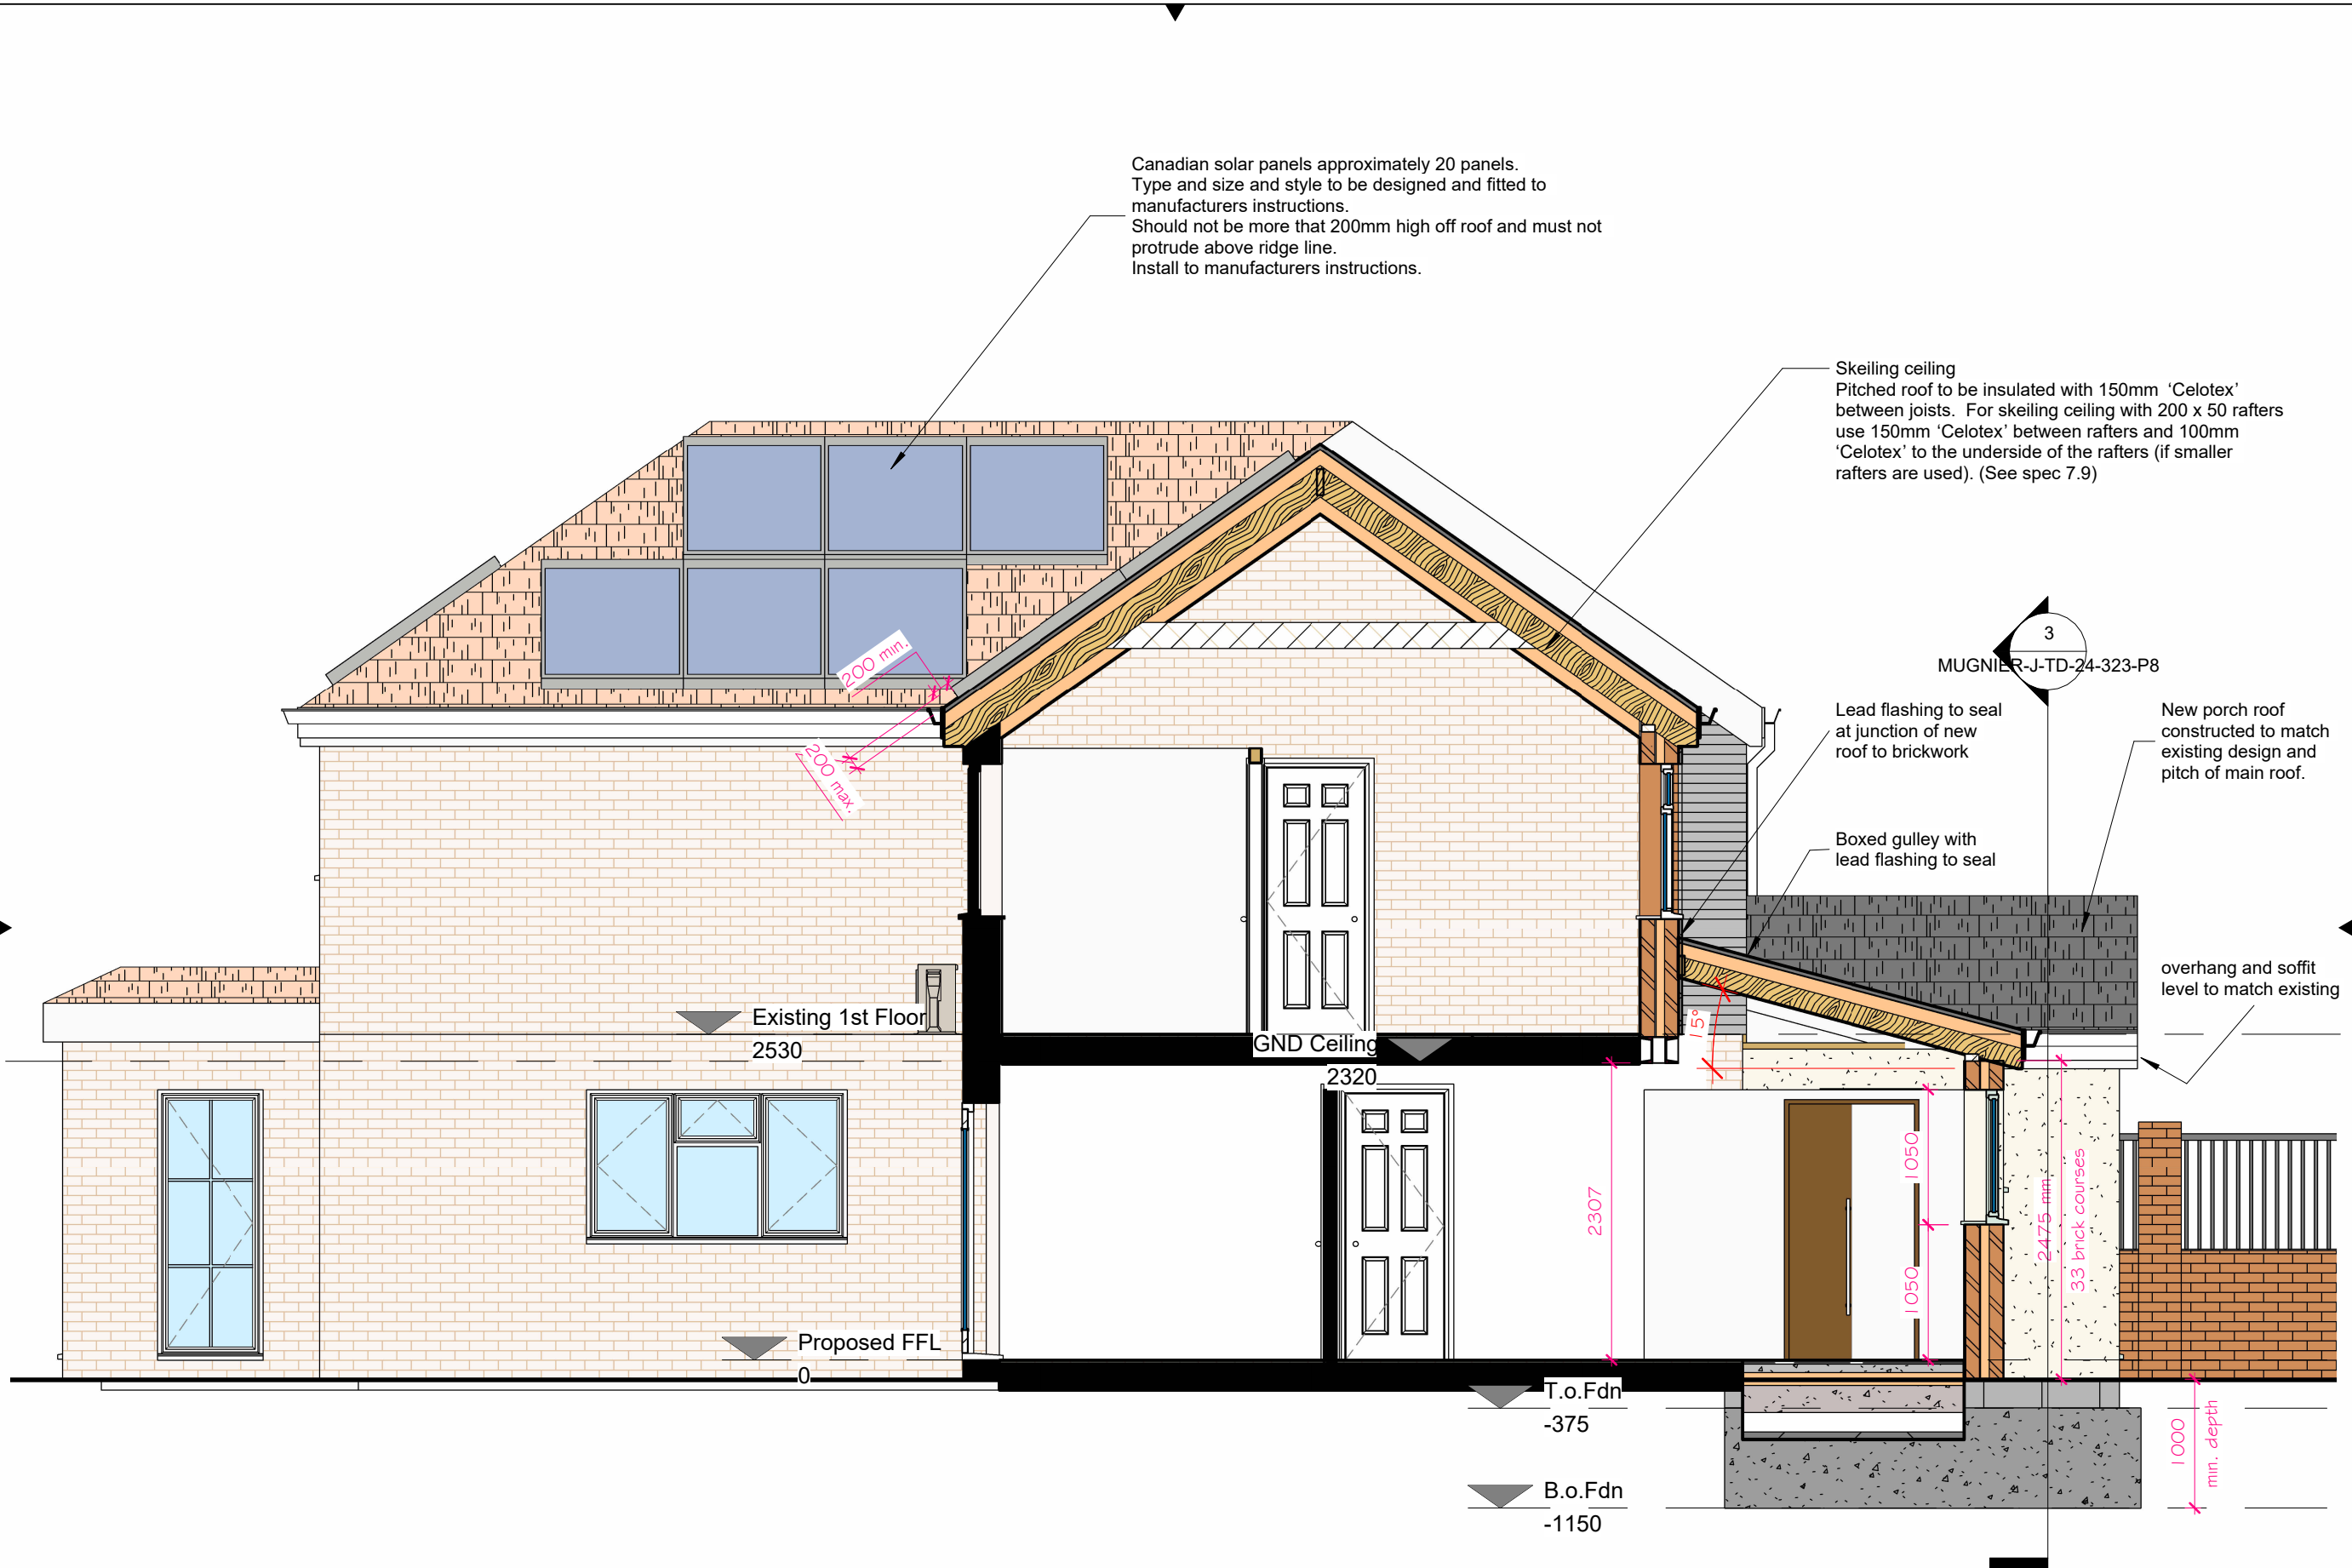

Canadian solar panels approximately 20 panels.
Type and size and style to be designed and fitted to
manufacturers instructions.
Should not be more that 200mm high off roof and must not
protrude above ridge line.
Install to manufacturers instructions.

Skeiling ceiling
Pitched roof to be insulated with 150mm 'Celotex'
between joists. For skeiling ceiling with 200 x 50 rafters
use 150mm 'Celotex' between rafters and 100mm
'Celotex' to the underside of the rafters (if smaller
rafters are used). (See spec 7.9)

Lead flashing to seal
at junction of new
roof to brickwork

Boxed gulley with
lead flashing to seal



New porch roof
constructed to match
existing design and
pitch of main roof.

overhang and soffit
level to match existing

Section 1

1 : 50


THIRD ANGLE PROJECTION

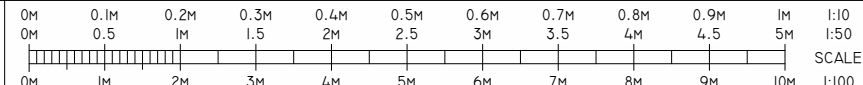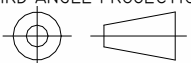

NOTES:

1. 31.12.24

ISSUE AND CHANGE:

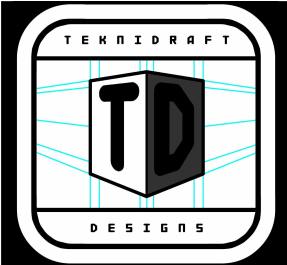

SHEET
SECTION I

PROJECT
GND FL REAR EXT'N

CLIENT
AMANDA MUGNIER
44 OXFORD ROAD,
WOKINGHAM, BERKS. RG41
2XZ

DATE
JAN2025

SCALE (@ A3)
1 : 50

DRAWN BY
RDB

REV

CHECKED BY
DCB

1

PROJECT NUMBER
MUGNIER-TD-24-323

DRAWING NUMBER
MUGNIER-J- TD-24-323-P6

THIS DRAWING IS NOT TO BE COPIED WITHOUT PERMISSION FROM TEKNIDRAFT DESIGNS © FIND INFO AT WWW.TEKNIDRAFT.CO.UK 02/2025 12:10:05