


NOTES:

1.31.12.24

ISSUE AND CHANGE:

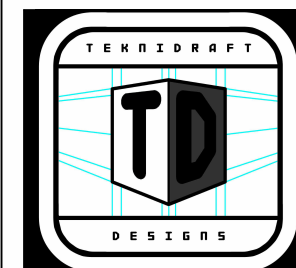

SHEET

SECTION 2

PROJECT

PROJECT
GND FL REAR EXT'N

CLIENT

AMANDA MUGNIER
44 OXFORD ROAD,
WOKINGHAM, BERKS. RG41
2XZ

DATE _____

JAN2025

SCALE (@ A3)

1 : 50

DRAWN BY

RDB

REV

CHECKED BY
DCB

—


PROJECT NUMBER

PROJECT NUMBER
MUGNIER-TD-24-323

DRAWING NUMBER

DRAWING NUMBER
MUGNIER-J-TD-24-323-P7

7 THIS DRAWING IS NOT TO BE COPIED WITHOUT PERMISSION FROM TEKNIDRAFT DESIGNS © FIND INFO AT WWW.TEKNIDRAFT.CO.UK 02/2025 12:0:22

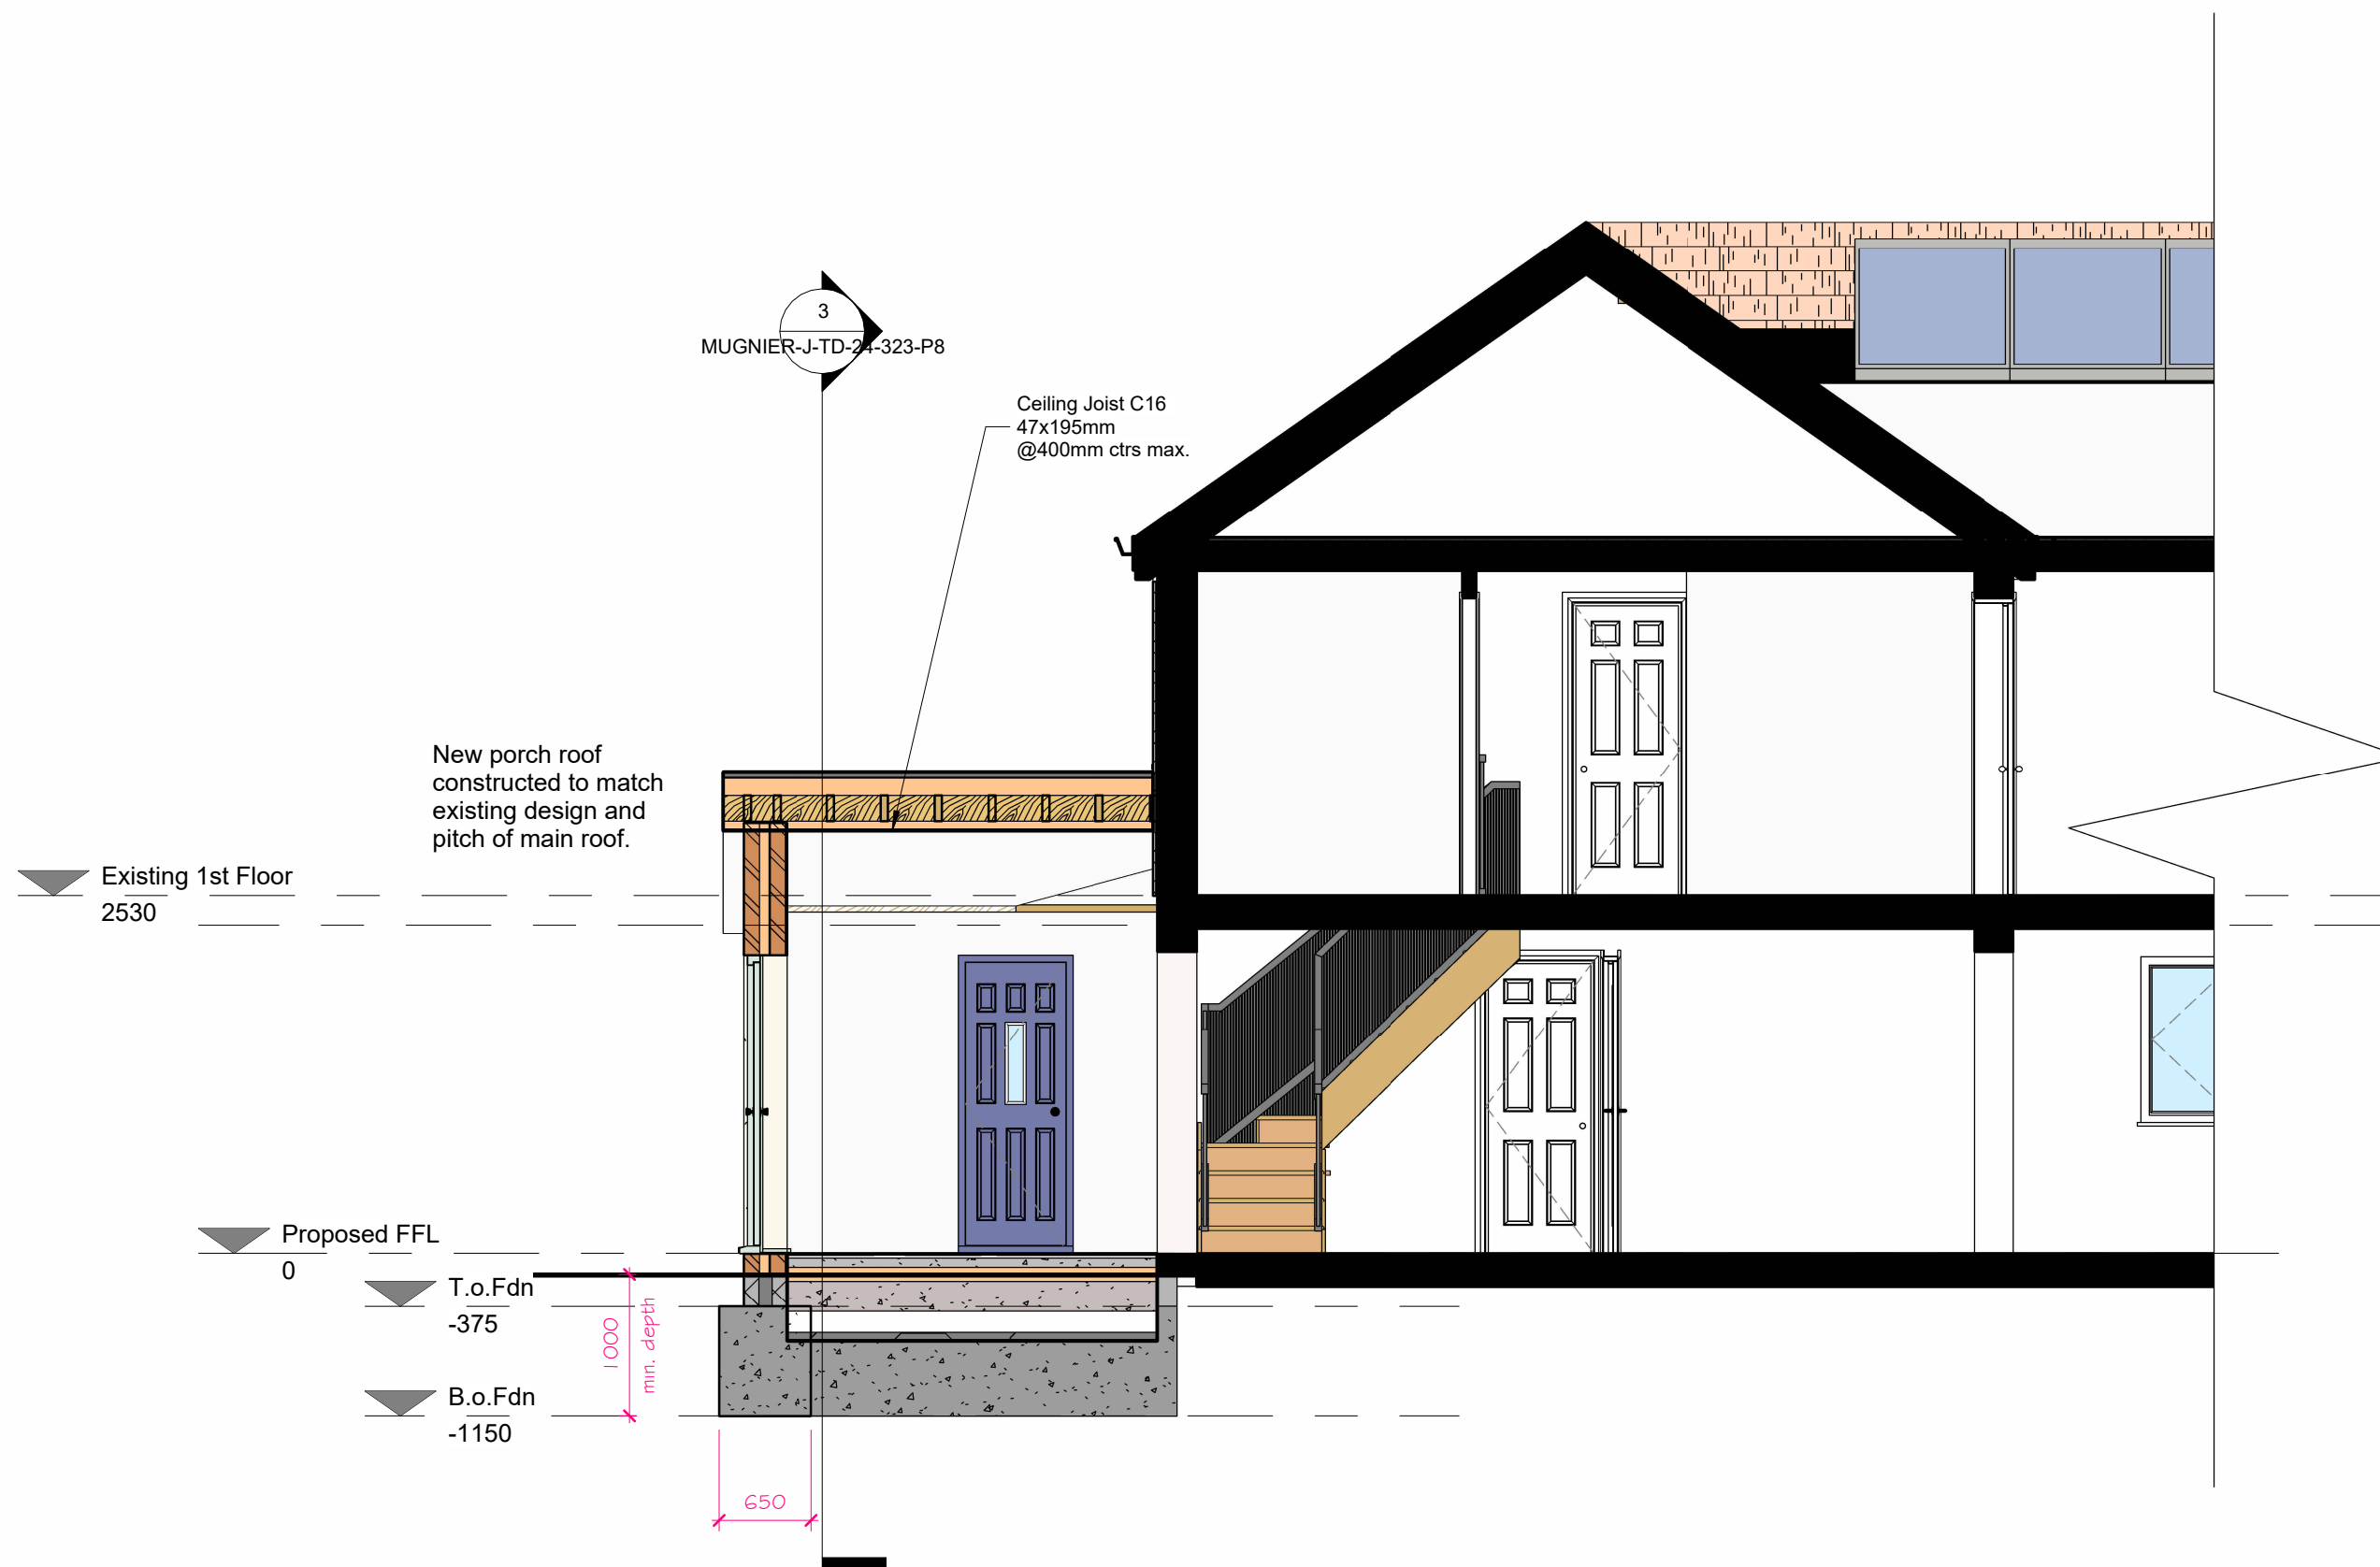

Section 2

1 : 50

