
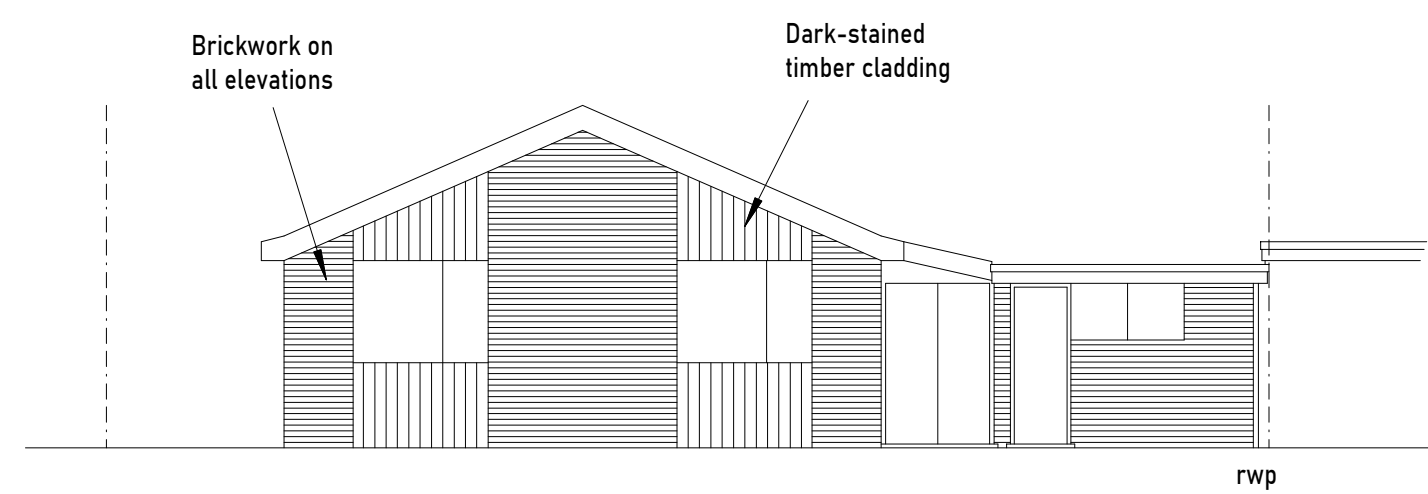
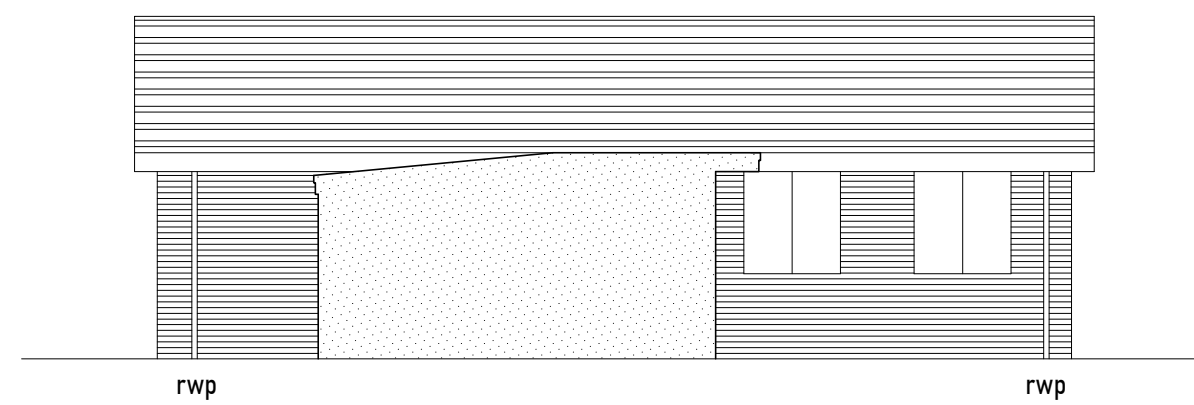
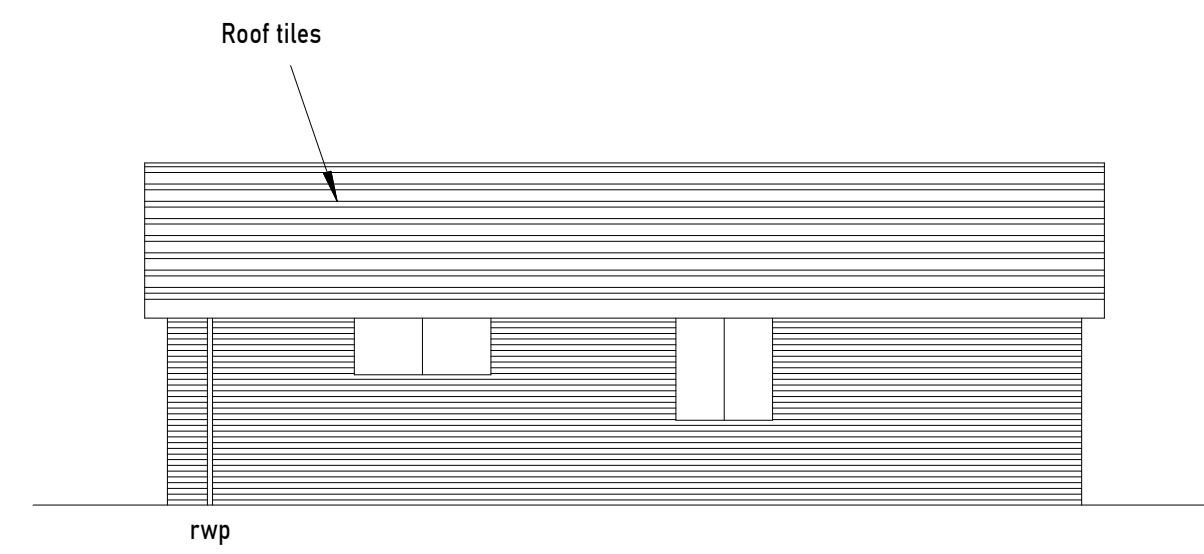


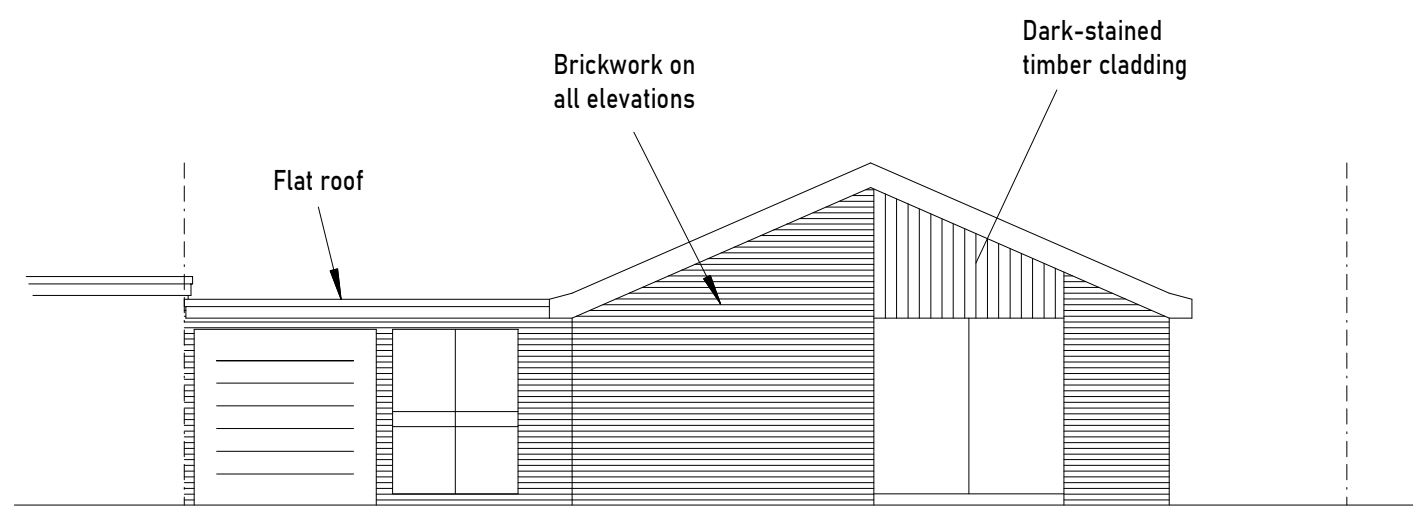

Revision <table><tr><td></td><td></td><td></td><td></td></tr><tr><td></td><td></td><td></td><td></td></tr><tr><td></td><td></td><td></td><td></td></tr><tr><td></td><td></td><td></td><td></td></tr><tr><td></td><td></td><td></td><td></td></tr></table>																								 S BIDDLE Ltd Stephen Biddle BSc CEng FICE Email: stephen@sbiddle.co.uk Mob: 07864 122 313 Web: www.sbiddle.co.uk	
Client		Mr L. Anderson																							
Address		40 Parkway, Crowthorne RG45 6EW																							
Drwg No		ANDERSON-0725-02	Scale: (A2) 1:100																						
Title		EXISTING ELEVATIONS																							
		2m	4m	6m	8m																				