
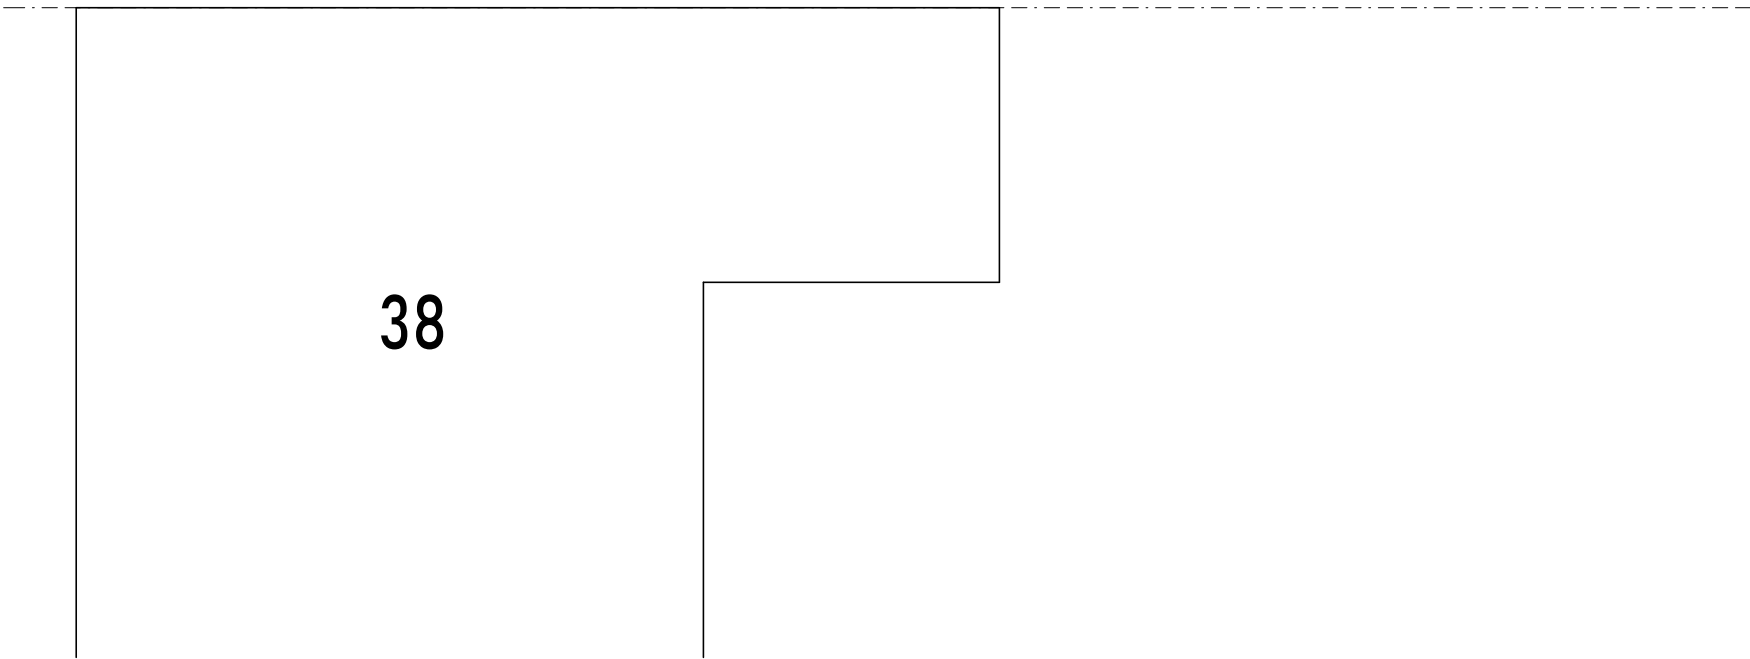
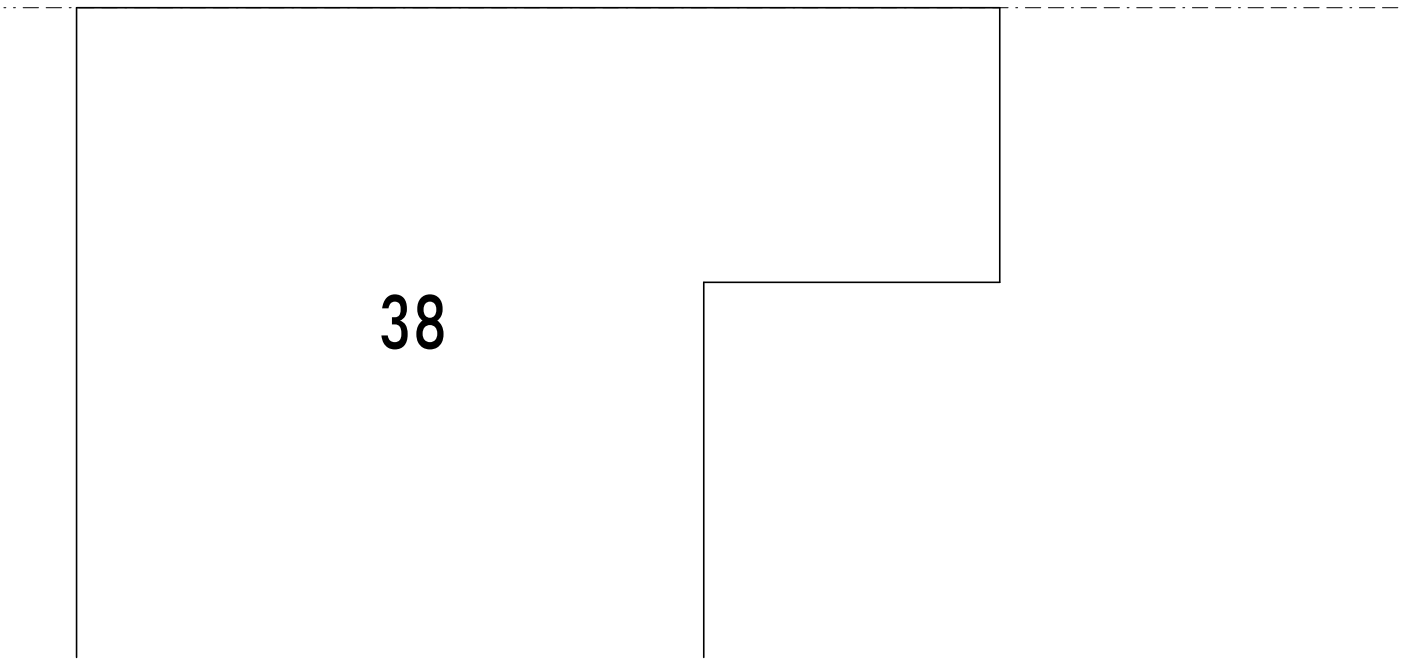
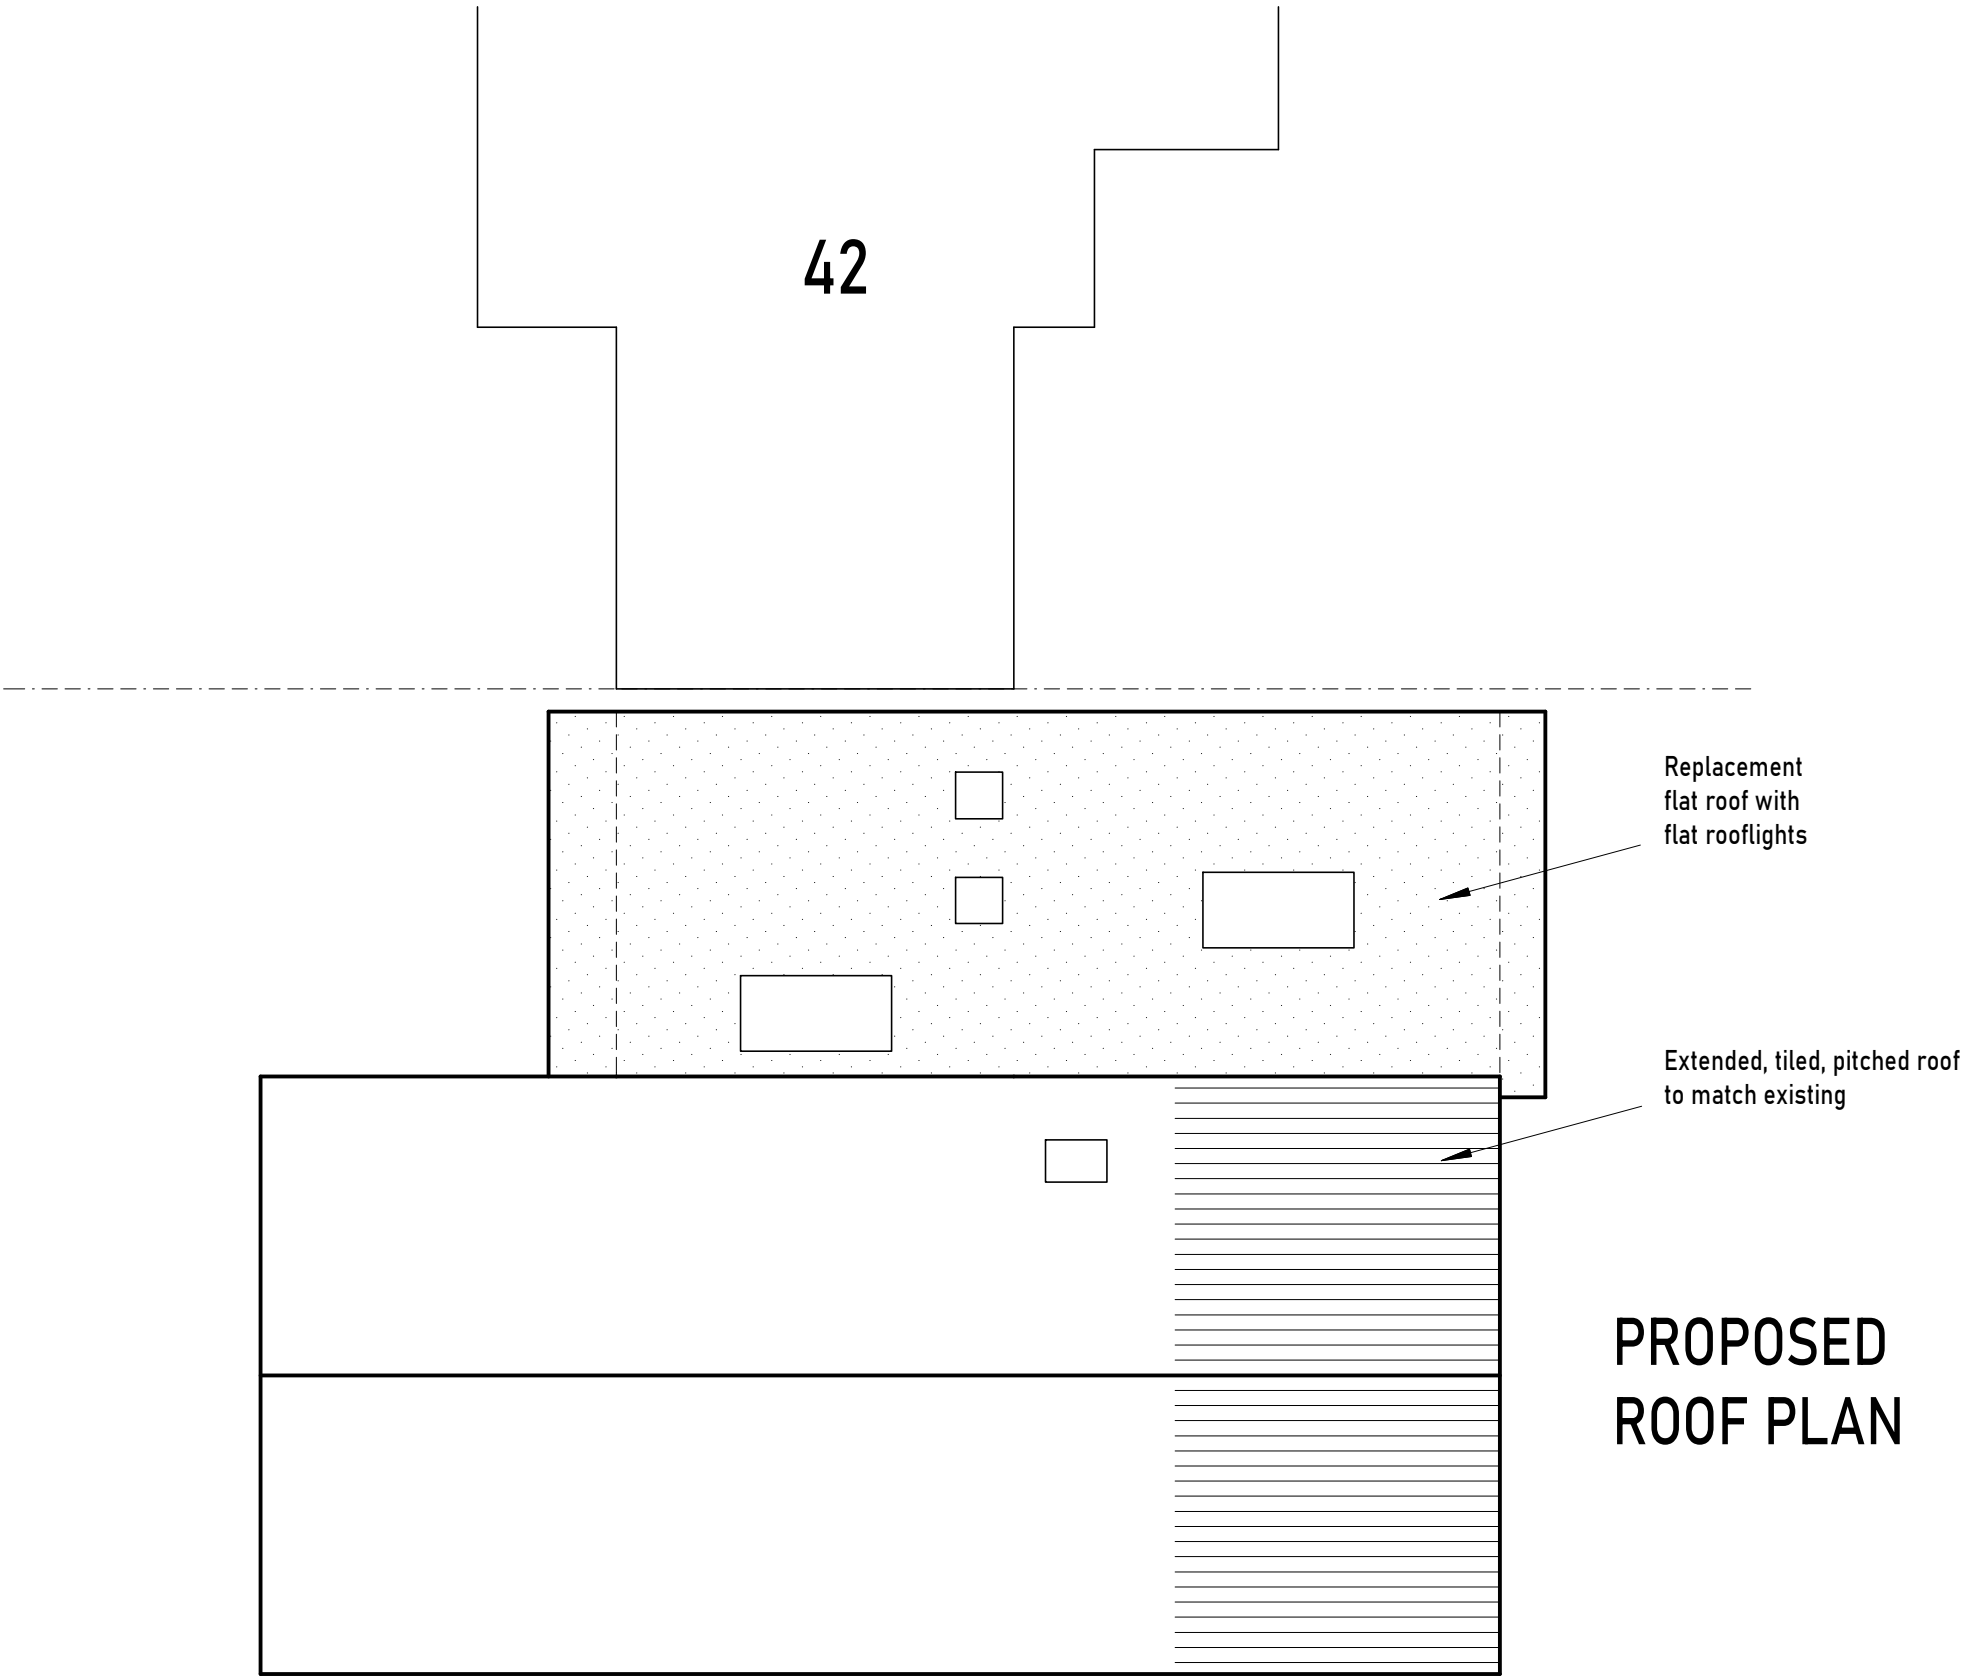


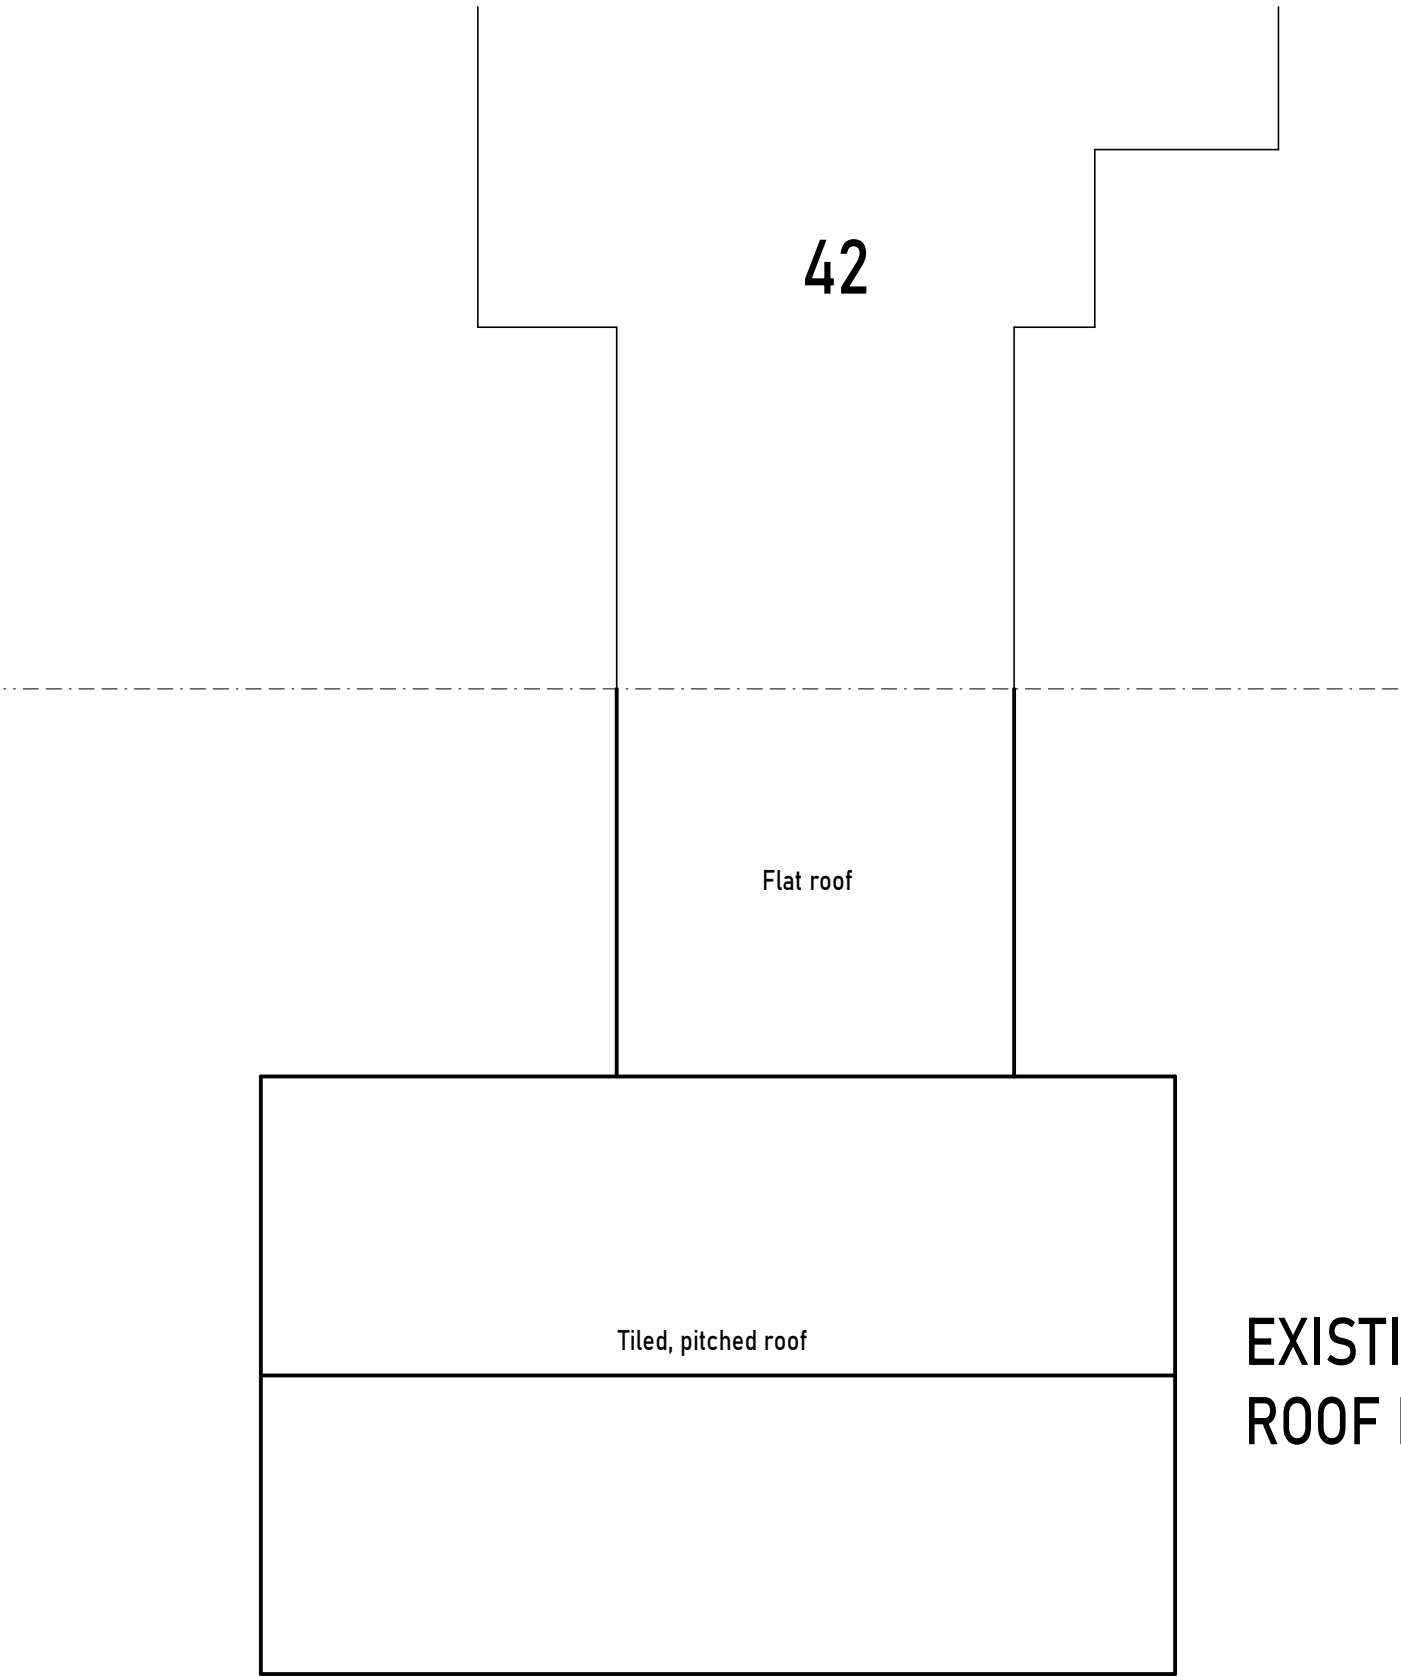

Revision

	S BIDDLE Ltd Email: stephen@sbiddle.co.uk	Stephen Biddle BSc CEng FICE Mob: 07864 122 313 Web: www.sbiddle.co.uk
Client	Mr L. Anderson	
Address	40 Parkway, Crowthorne RG45 6EW	
Drwg No	ANDERSON-0725-06	Scale: (A2) 1:100
Title	ROOF PLANS	
2m 4m 6m 8m		