


Location Plan

Site Address: 1, Woodrow Drive, Wokingham, RG40 1RU

Date Produced: 13-Aug-2025

Scale: 1:1250 @A4

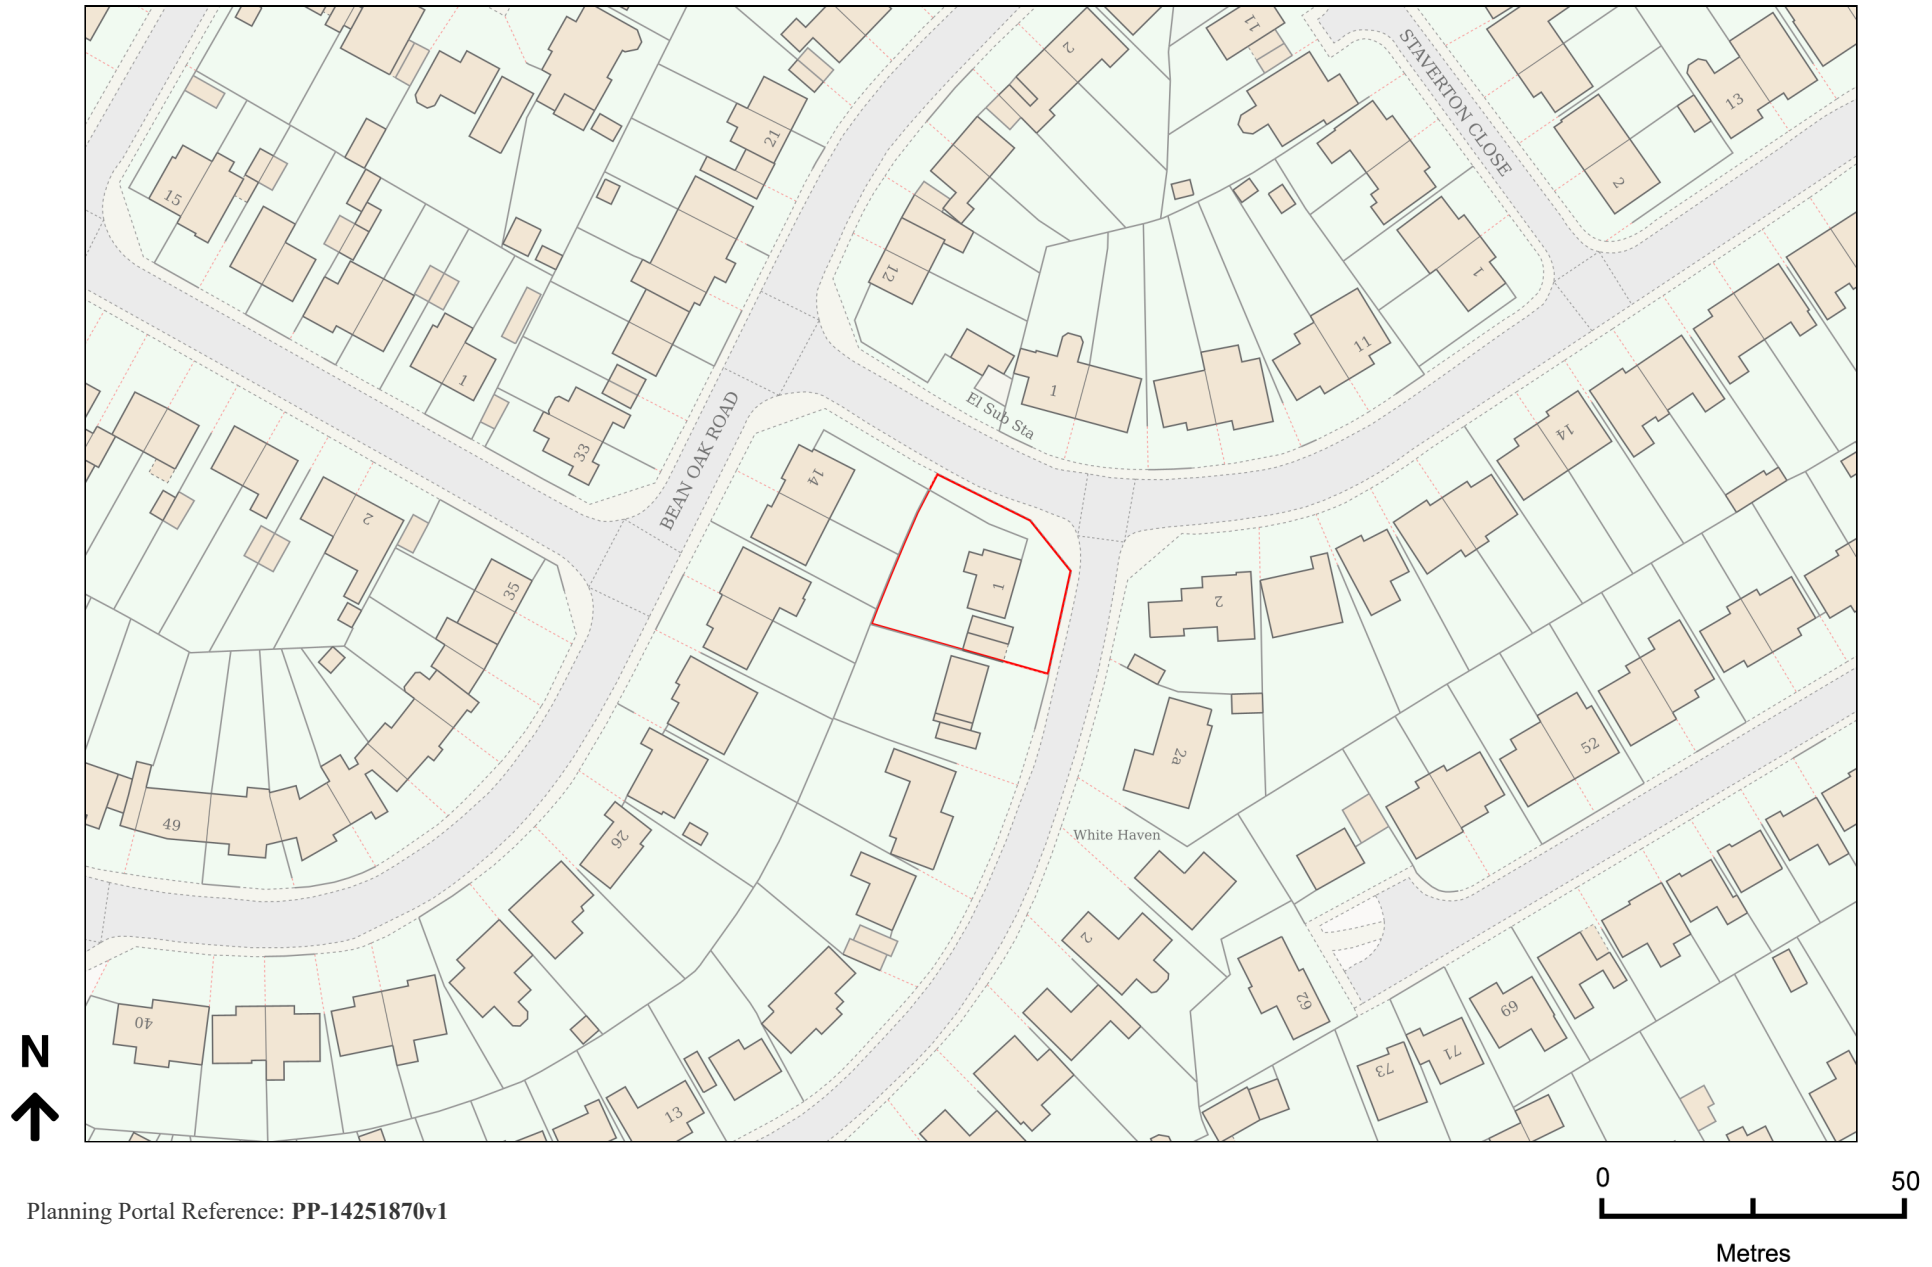

Planning Portal Reference: PP-14251870v1