



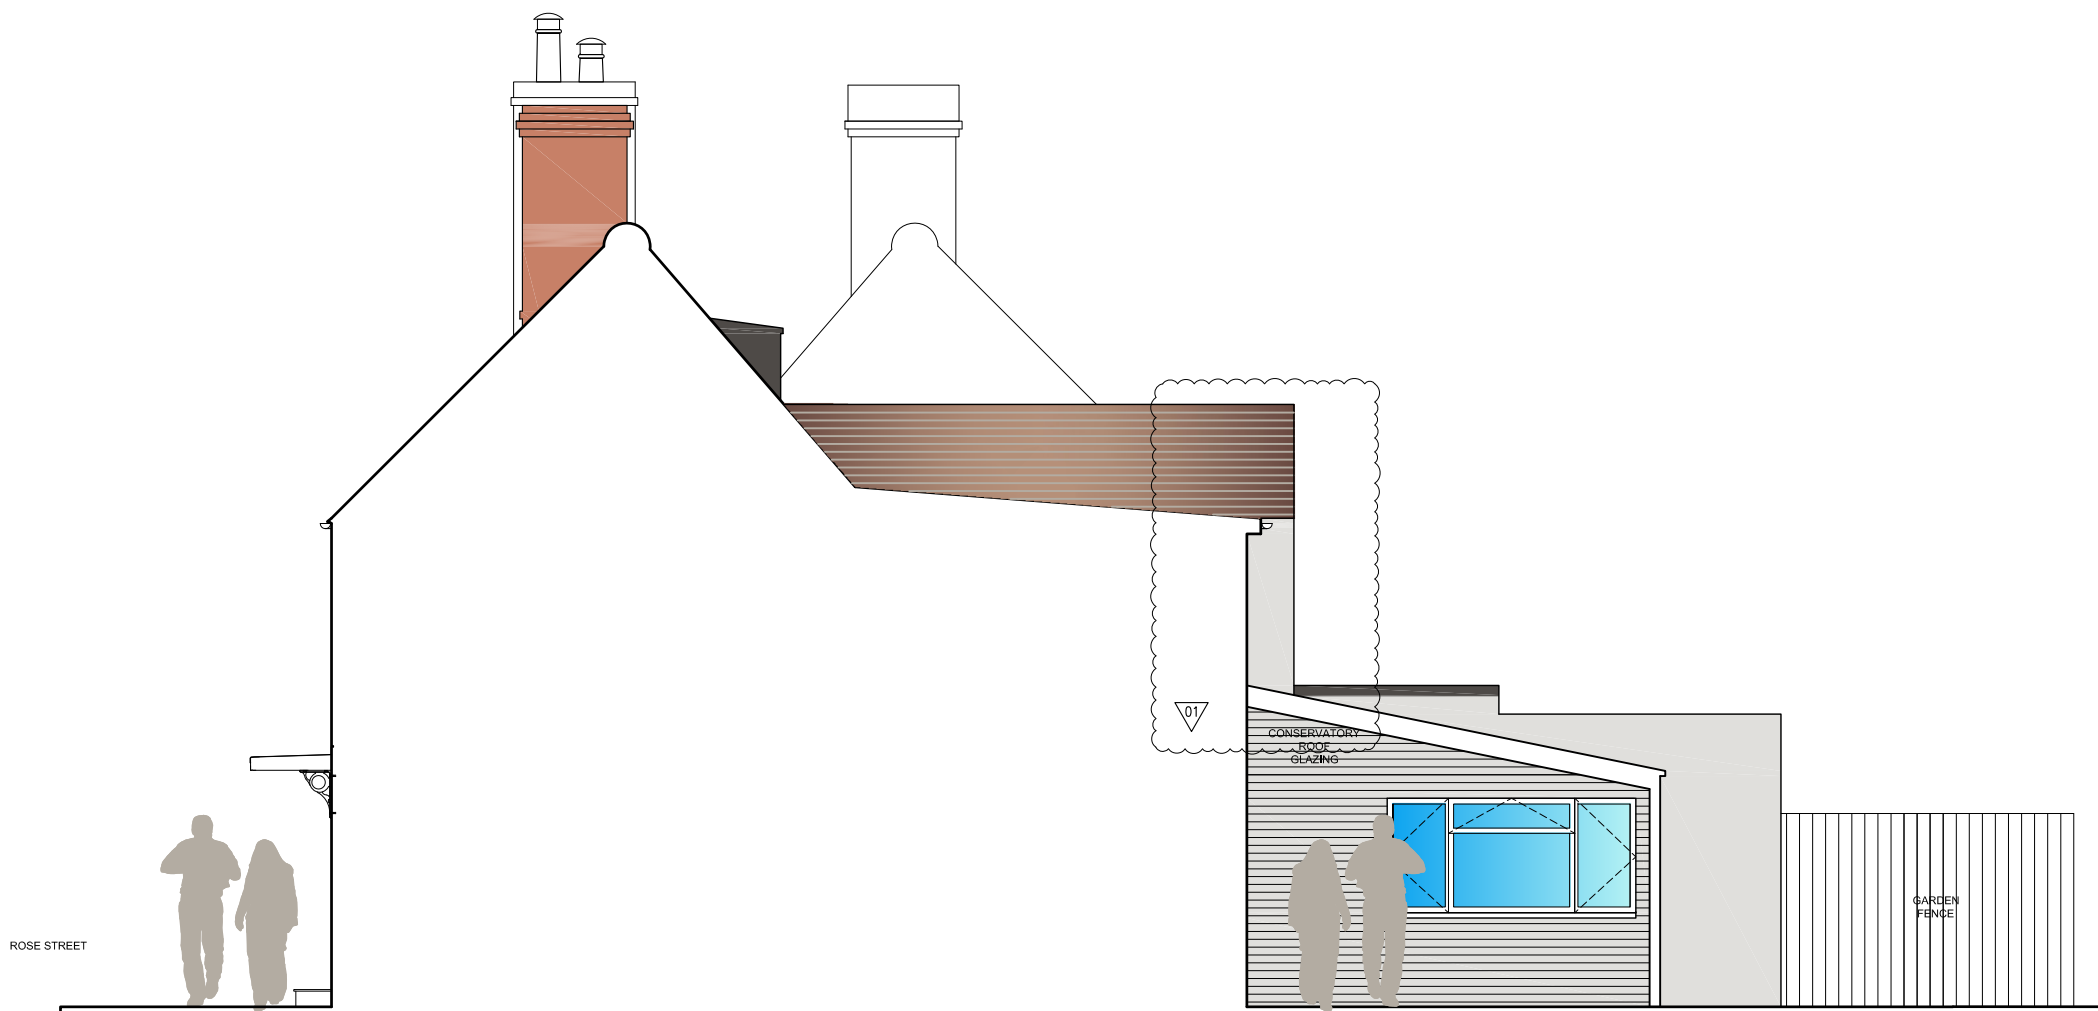

No. 36 Rose Street

adjacent garden

SOUTH WEST GARDEN VIEW SIDE ELEVATION

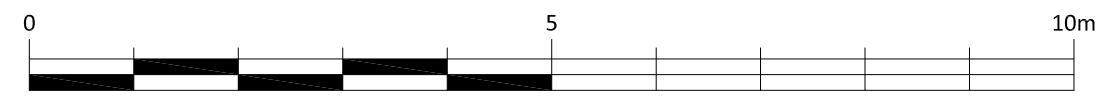

Revision:

01	Extent of projection of heritage gable end of No.36 corrected.
SRH	16.05.2025



FOR INFORMATION



Osborne Wolf Ltd.

Osborne House, High Street
Stoke Ferry, PE33 9SF

Project: ROSE STREET DEVELOPMENTS WOKINGHAM	
Project Address: 36 & 38 ROSE STREET WOKINGHAM, RG40	
Title: EXISTING ELEVATION SOUTH WEST GARDEN VIEW	
Project No: P003.10	Date: 18.10.2024
Drawn: SRH	Checked: SMD
Drawing No: P003.10-034	
Scale: 1:50 @ A2 Rev: 01	