

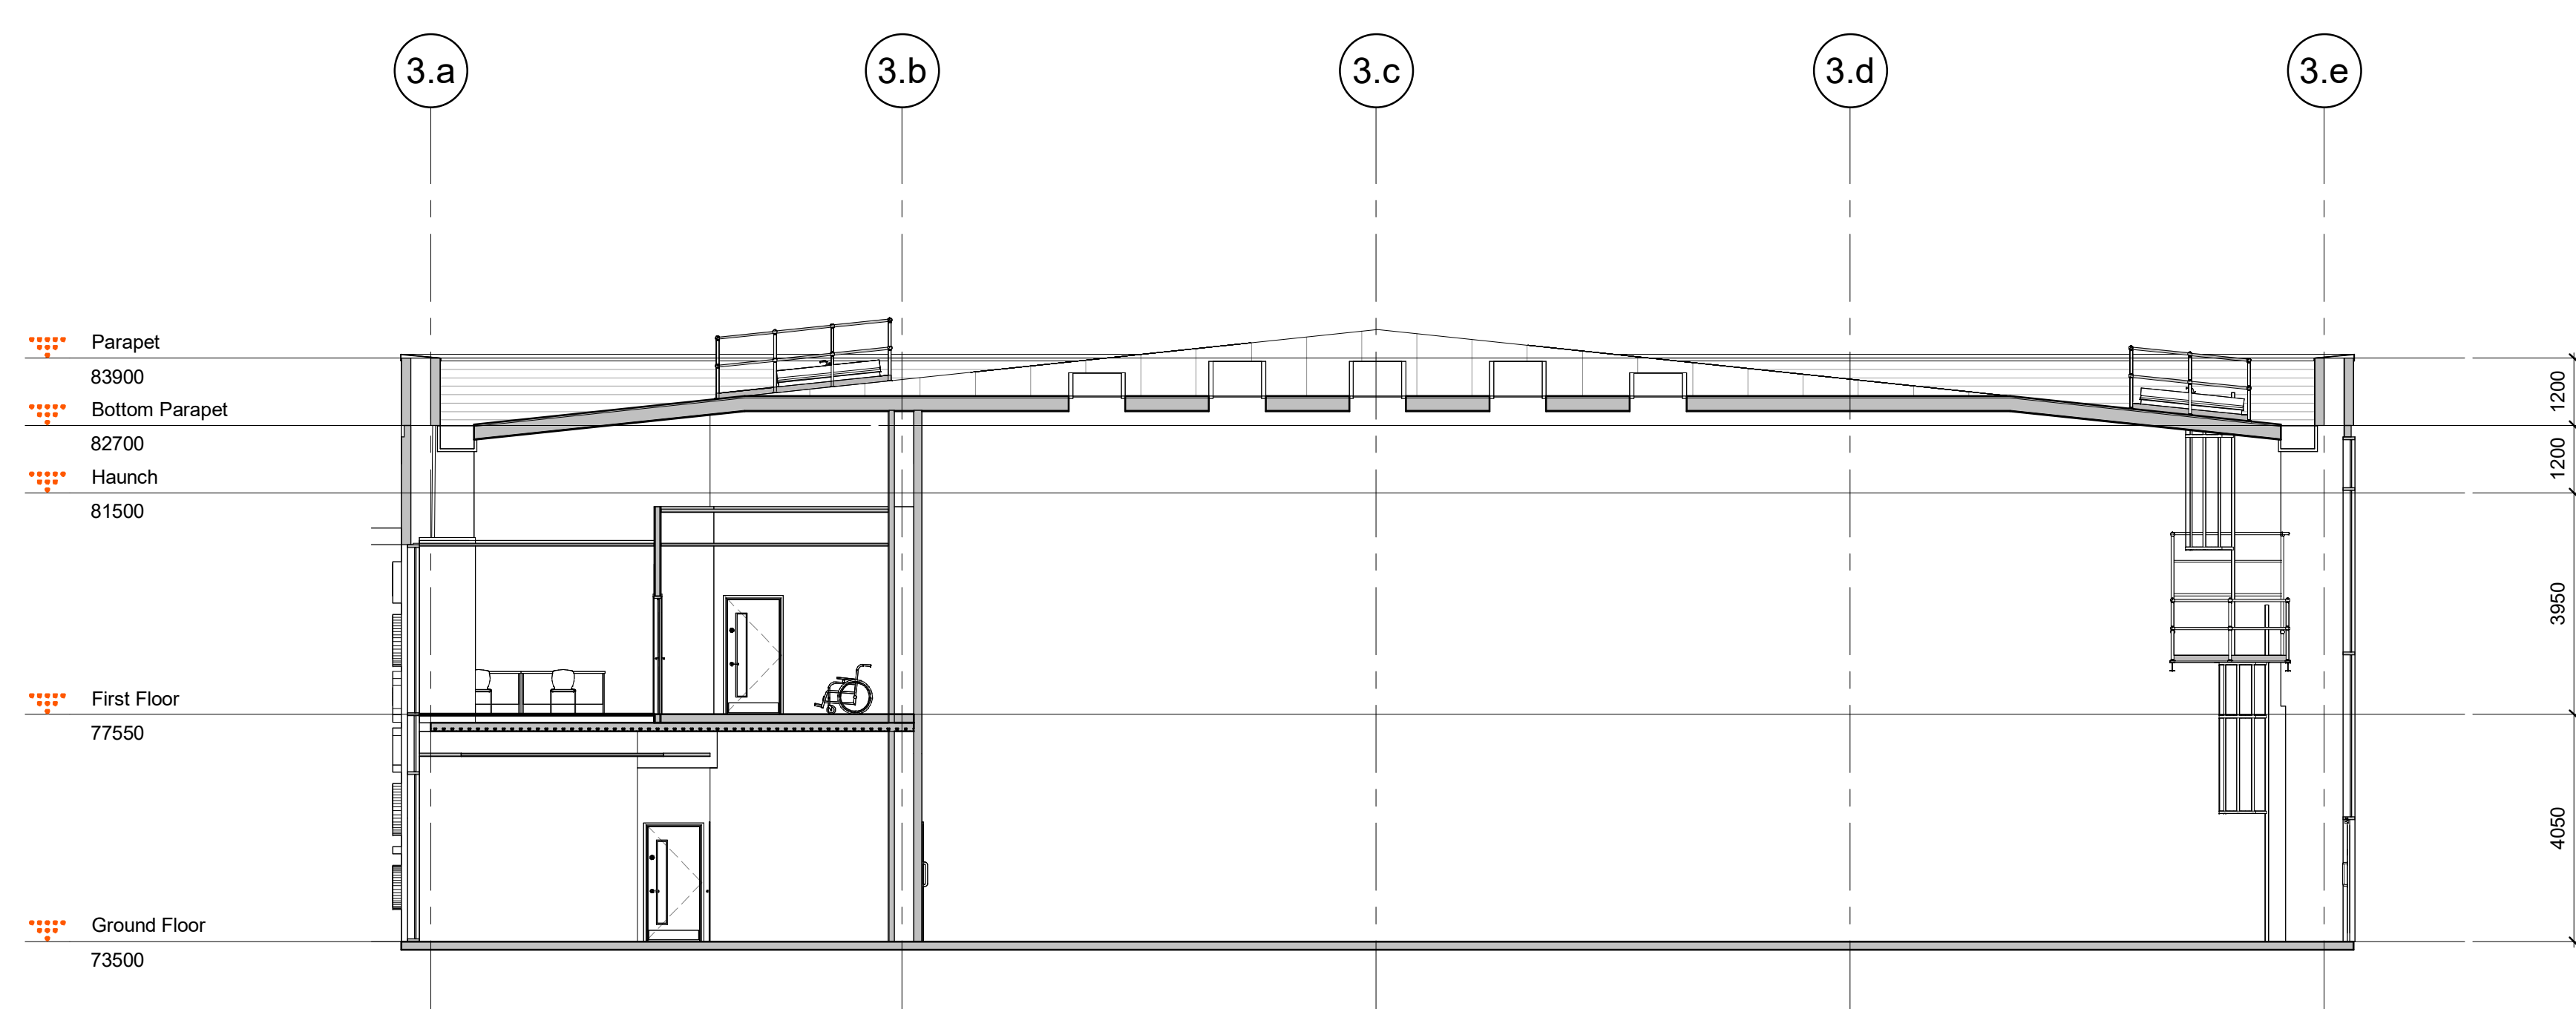



NOTES:
Copyright Crecheeds (Birmingham) Limited. No implied license exists.
Contractors must verify all dimensions on site before commencing any work or shop drawings. This drawing is not to be scaled. Use figured dimensions only subject to statutory approvals and survey.
Building areas are liable to adjustment over the course of the design process due to the ongoing construction detailing developments.
Please note the information contained within this drawing is solely for the benefit of the employer and should not be relied upon by third parties.
The CDM hazard management procedures for the Crecheeds aspects of the design of this project will be found under the 'Hazard Analysis and Design Risk Assessment' and/or drawings. The full project design team's comprehensive set of hazard management procedures are available from the Principal Designer appointed for the project.

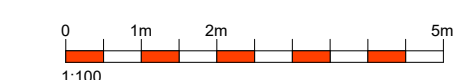


3 UNIT 3A - Office Section 1 Copy 1
1 : 100

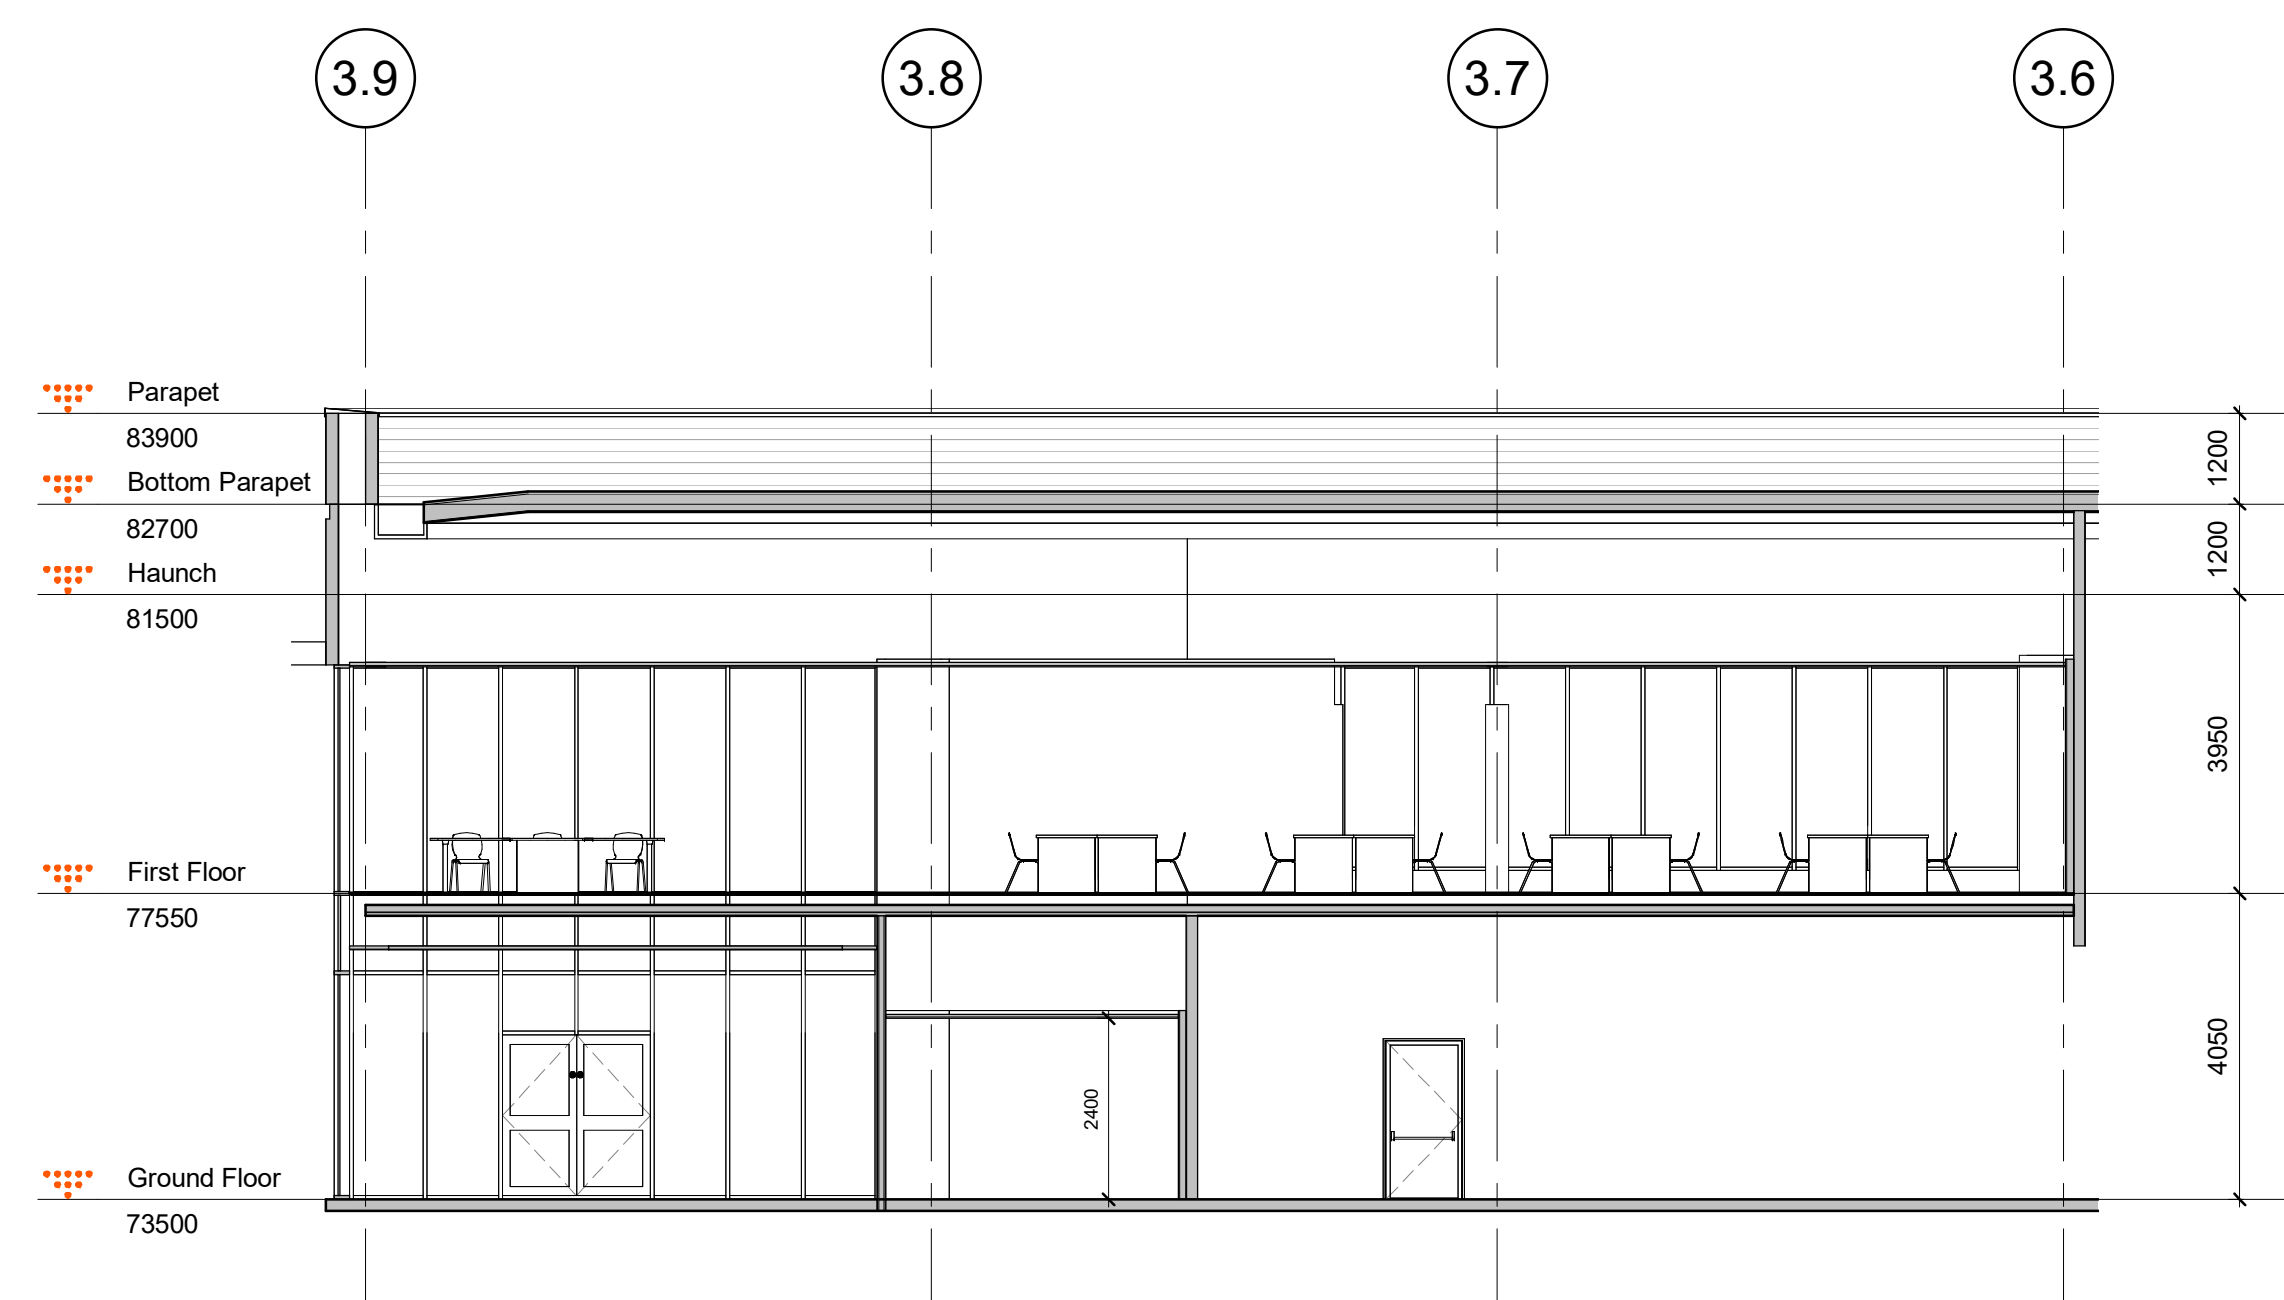

4 UNIT 3A - Office Section 2 Copy 1
1 : 100

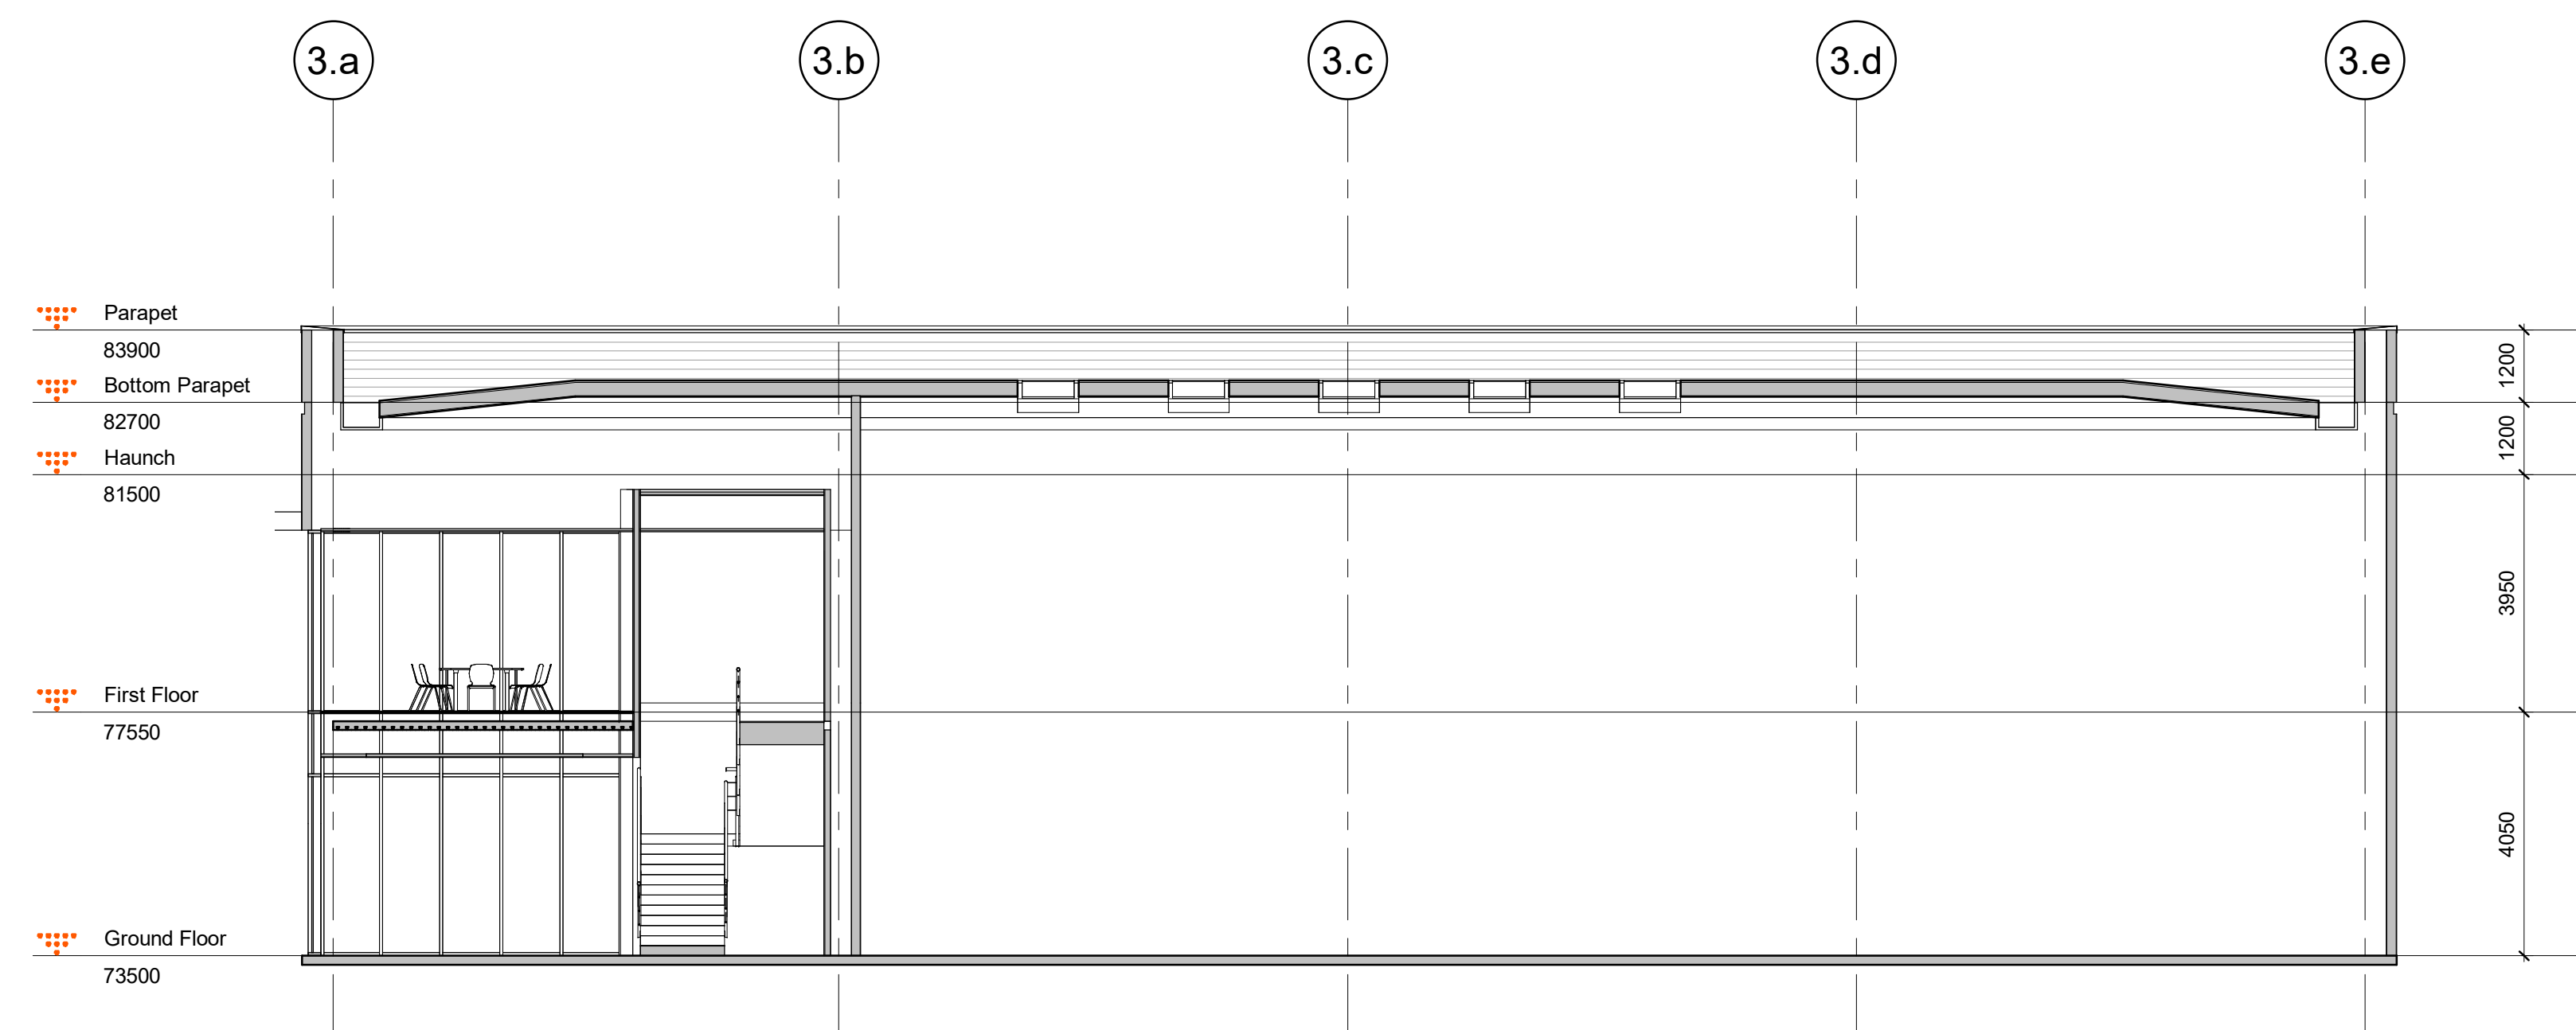

1 UNIT 3B - Office Section 1 Copy 1
1 : 100

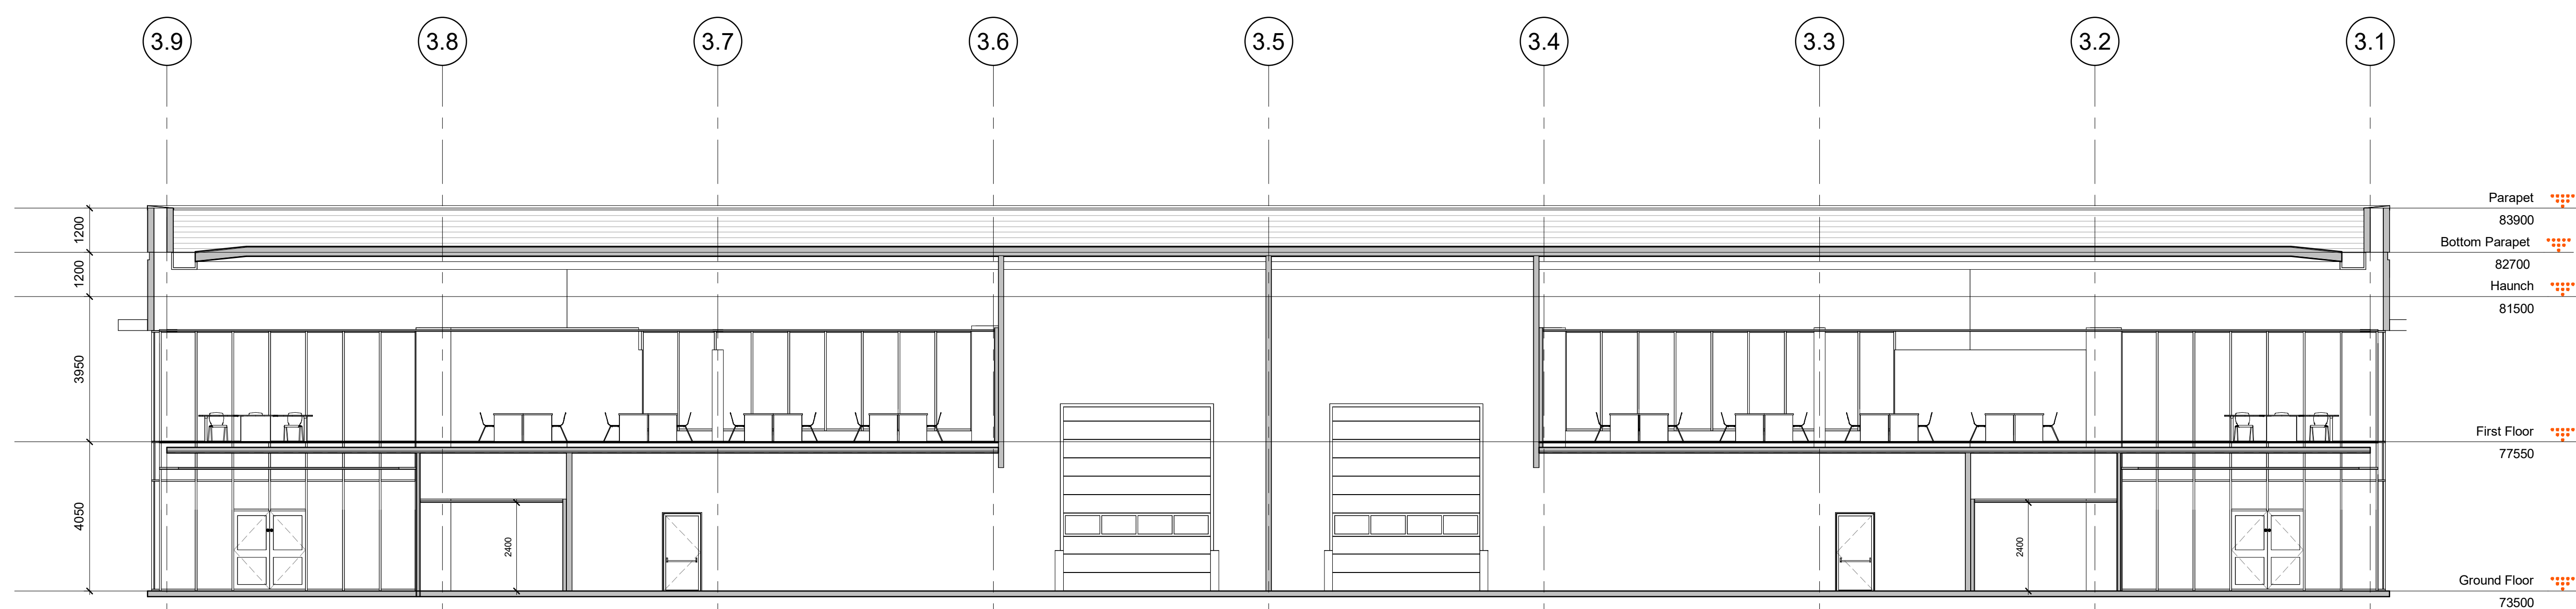

2 UNIT 3B - Office Section 2 Copy 1
1 : 100

PL5	NMA ISSUE	29/10/25	CG/ST
PL4	ISSUED FOR PLANNING	22/01/25	HD/TM
PL3	ISSUED INCORPORATING FURTHER CLIENT COMMENTS	29/01/25	HD/TM
PL2	ISSUED INCORPORATING CLIENT COMMENTS	17/01/25	HD/TM
PL1	FIRST ISSUE	18/12/24	HD/TM

PLANNING

32 Frederick Street,
Birmingham, B1 3HH

Project
SHINFIELD PARK, READING

Client:

WRENBRIDGE

UNIT 3A AND 3B - PROPOSED OFFICE
SECTIONS

Scale	Size	Drawn	Checked	Date
1 : 100	A0	HD	AR	22/10/24

Project	Originator	Functional	Spatial	Form	Discipline	Number	Rev
5704	CA	03	ZZ	DR	A	00151	PL5