

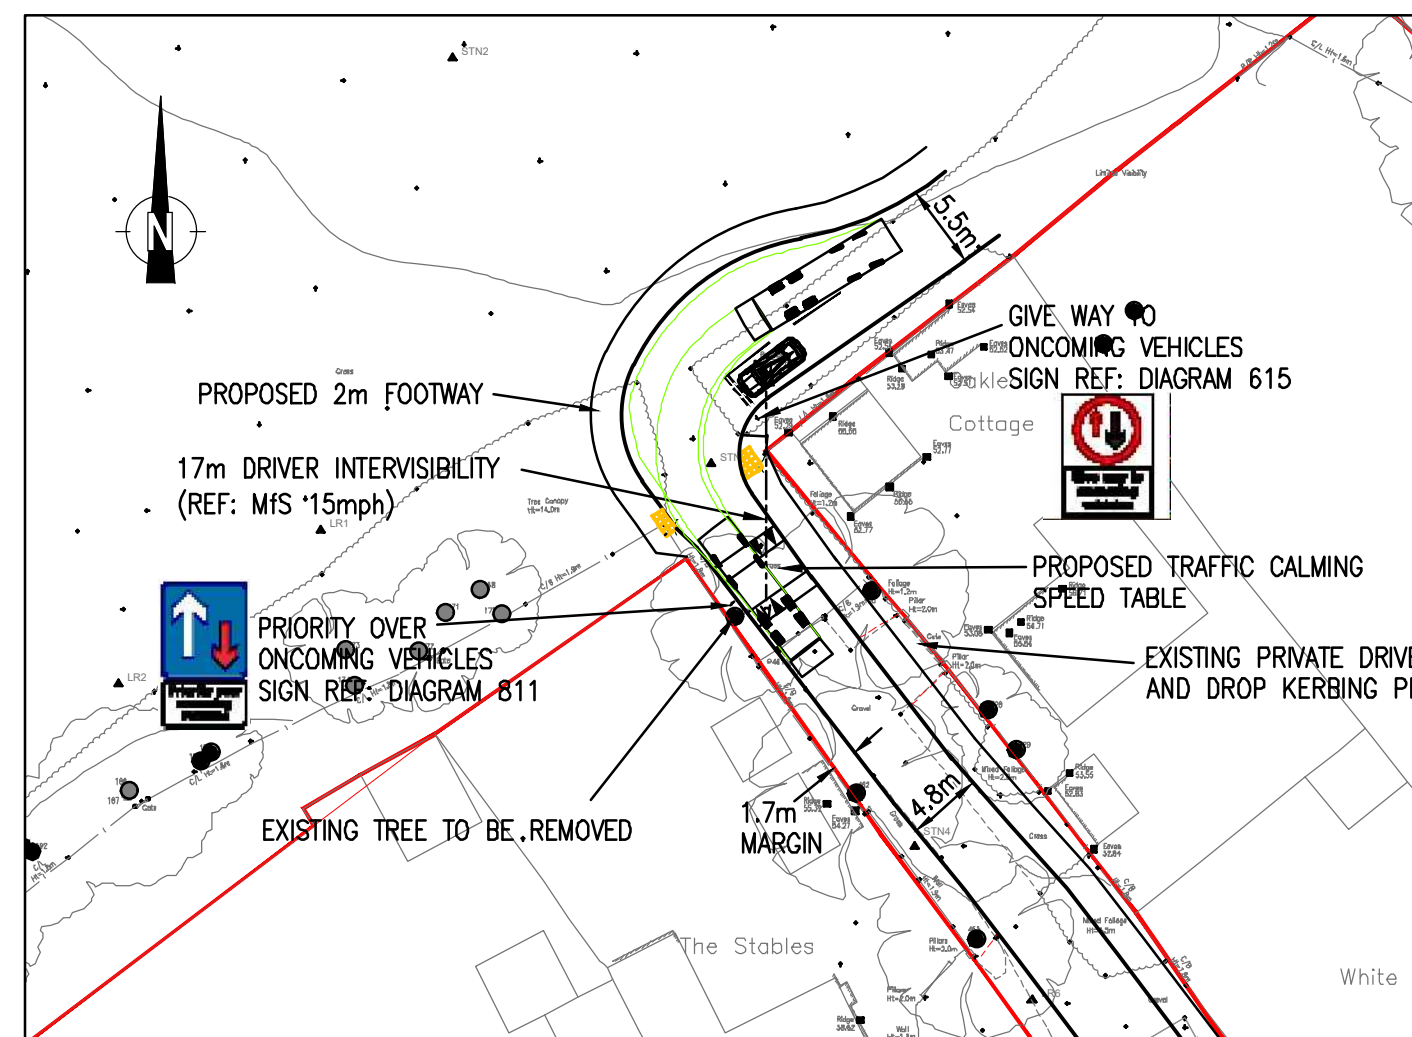


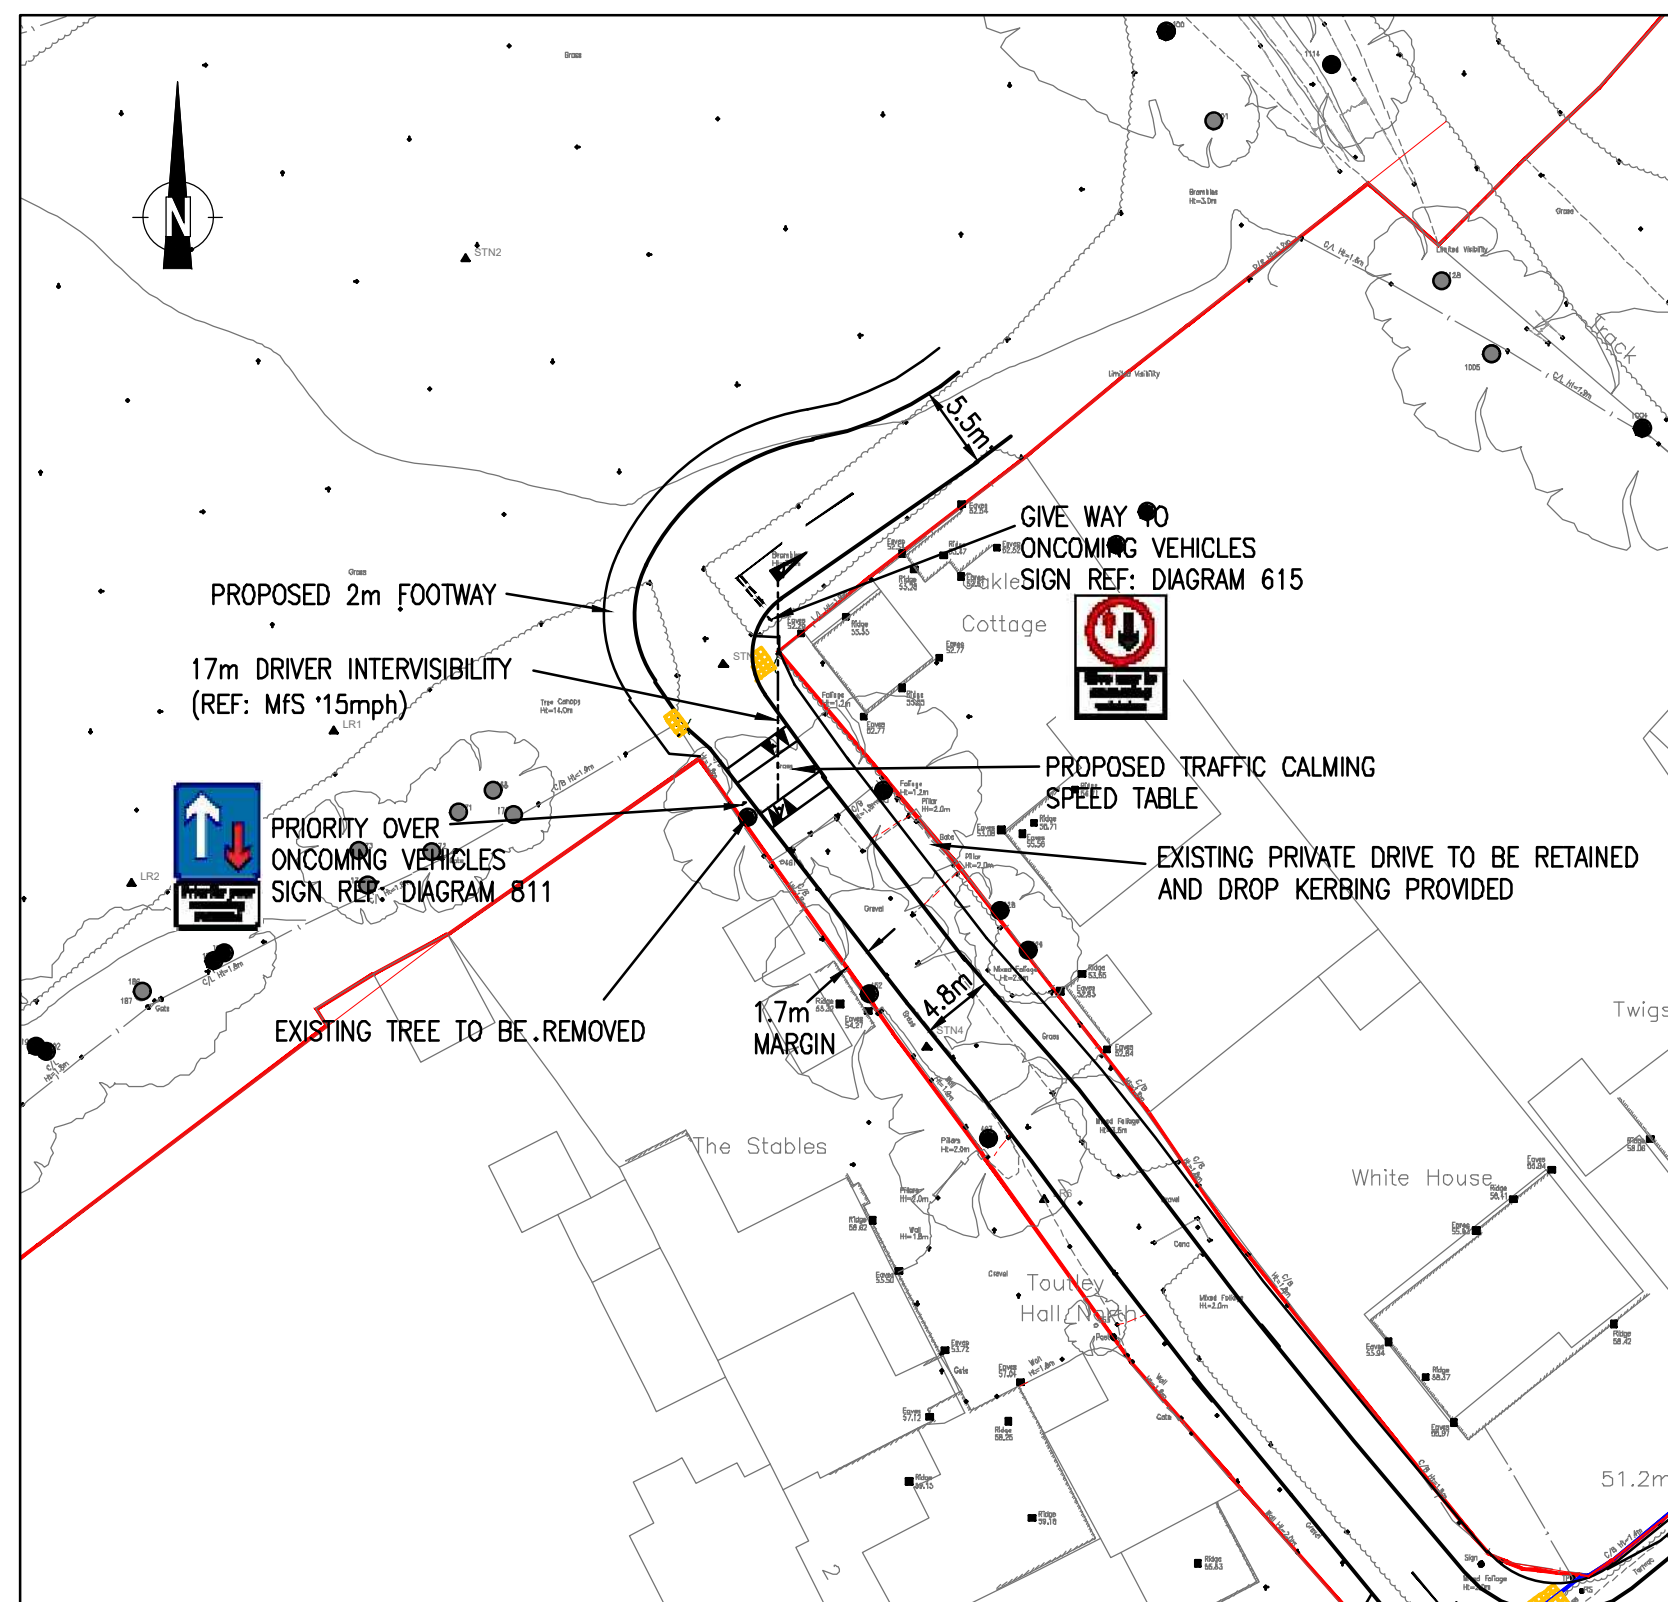

1) REFUSE VEHICLE SWEEP PATH - ENTERING THE SITE IN FORWARD GEAR, PASSING A CAR WAITING/GIVING WAY

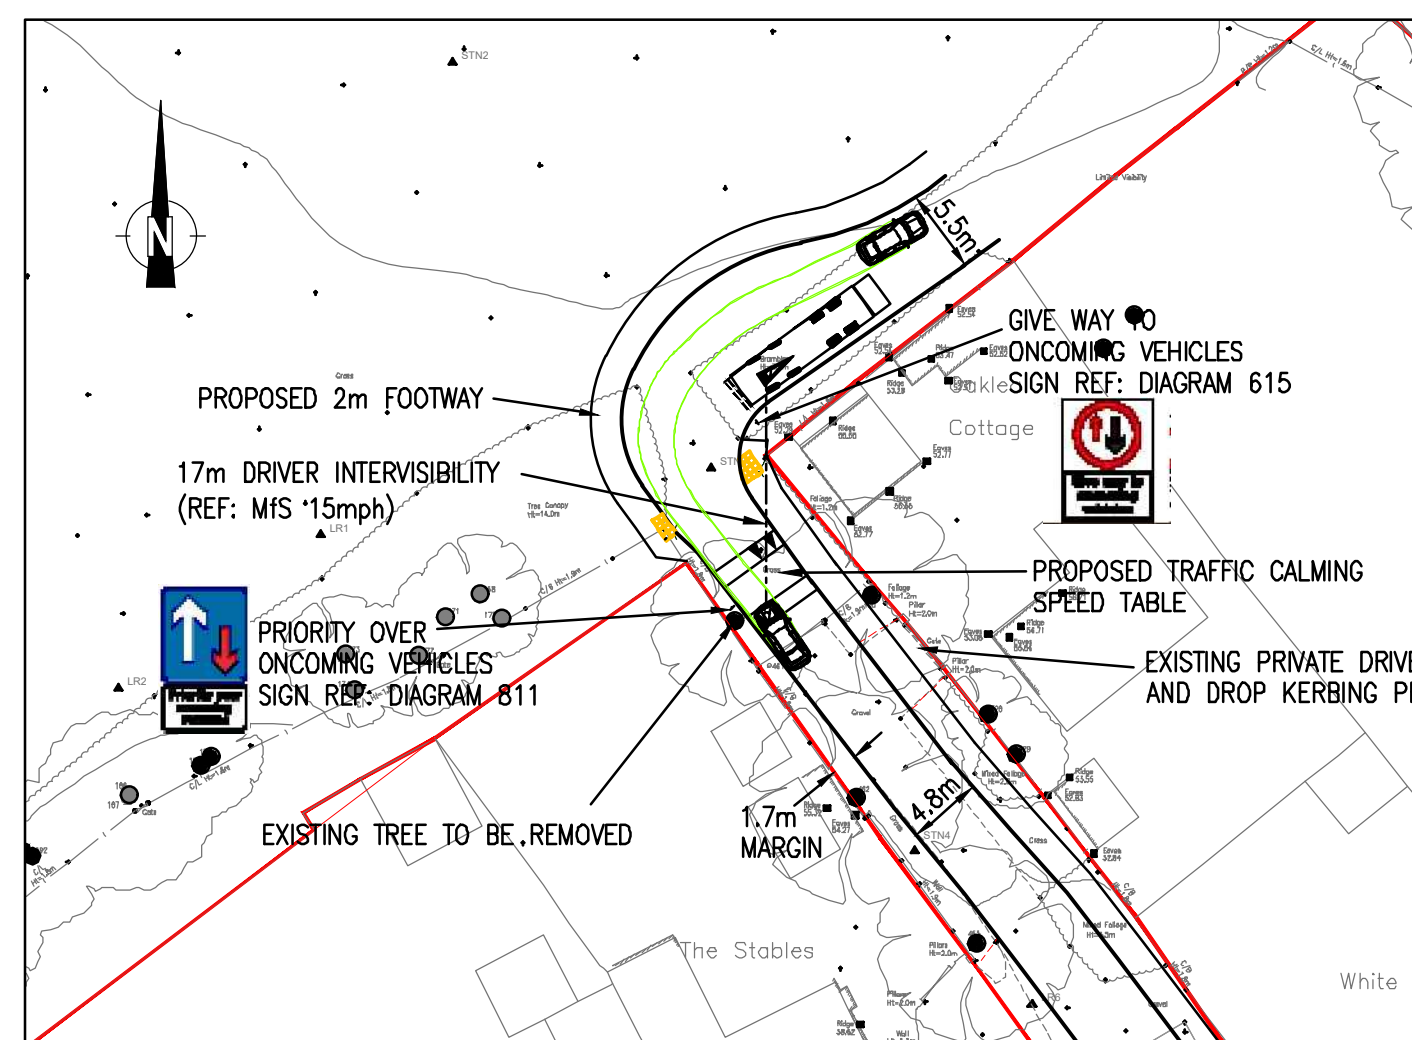

2) LARGE SALOON CAR SWEEP PATH - ENTERING THE SITE IN FORWARD GEAR, PASSING A REFUSE VEHICLE WAITING/GIVING WAY

KEY:

PLANNING APPLICATION RED
LINE BOUNDARY

— HIGHWAY BOUNDARY

VEHICLE DETAILS



Saloon	4.8m	
Overall Length		4.800m
Overall Width		1.780m
Overall Body Height		1.488m
Min Body Ground Clearance		0.249m
Max Track Width		1.713m
Lock to Lock Turn		4.90s
Kerb to Kerb Turning Radius		5.100m



Large Refuse Vehicle (4 axle)

Overall Length	11.342
Overall Width	2.500
Overall Body Height	0.781
Min Body Ground Clearance	0.250
Track Width	6.016
Lock to Lock	11.330
Wall to Wall Turning Radius	

	C	PROPOSED WIDENING ON BEND INCREASED By 1m and TRACKING UPDATED AS REQUESTED BY THE HIGHWAY AUTHORITY	JGP	MRO	15.10.25
	B	TRAFFIC CALMING SPEED TABLE ADDED AS REQUESTED BY THE HIGHWAY AUTHORITY	JGP	MRO	10.10.25
	A	PRIORITY WORKING REVISED FOLLOWING COMMENTS FROM THE HIGHWAY AUTHORITY	JGP	MRO	08.09.25
ST	Rev	Description	Drm	Chk	Date
PROVISIONS					

Preliminary Issue		Submitted for S104	
Planning Issue	✓	Issued for Tender	
Submitted for S38		Issued for Construction	
Submitted for S278		As Built	
DRAWING STATUS			



Stuart Michael Associates Ltd
Coombe House, Coombe Square, Thatcham, Berkshire RG19 4JF

T: 01635 867 711 **e:** mail@stuartmichael.co.uk
F: 01635 861 715 **w:** www.stuartmichael.co.uk

ELSTREE LAND

JOB TITLE

LAND OFF OLD FOREST ROAD,
WINNERSH

DRAWING TITLE

POTENTIAL ONE-WAY PRIORITY WORKING

DATE	DRAWN	CHECKED	SCALE	
SEPT 2025	JGP	MRO	1:500	@A2
DRAWING No.			REV	STATUS
7365.009			C	S0

© This drawing is the copyright of Stuart Michael Associates Limited. It may not be reproduced or amended without the written approval of Stuart Michael Associates