


NORTH

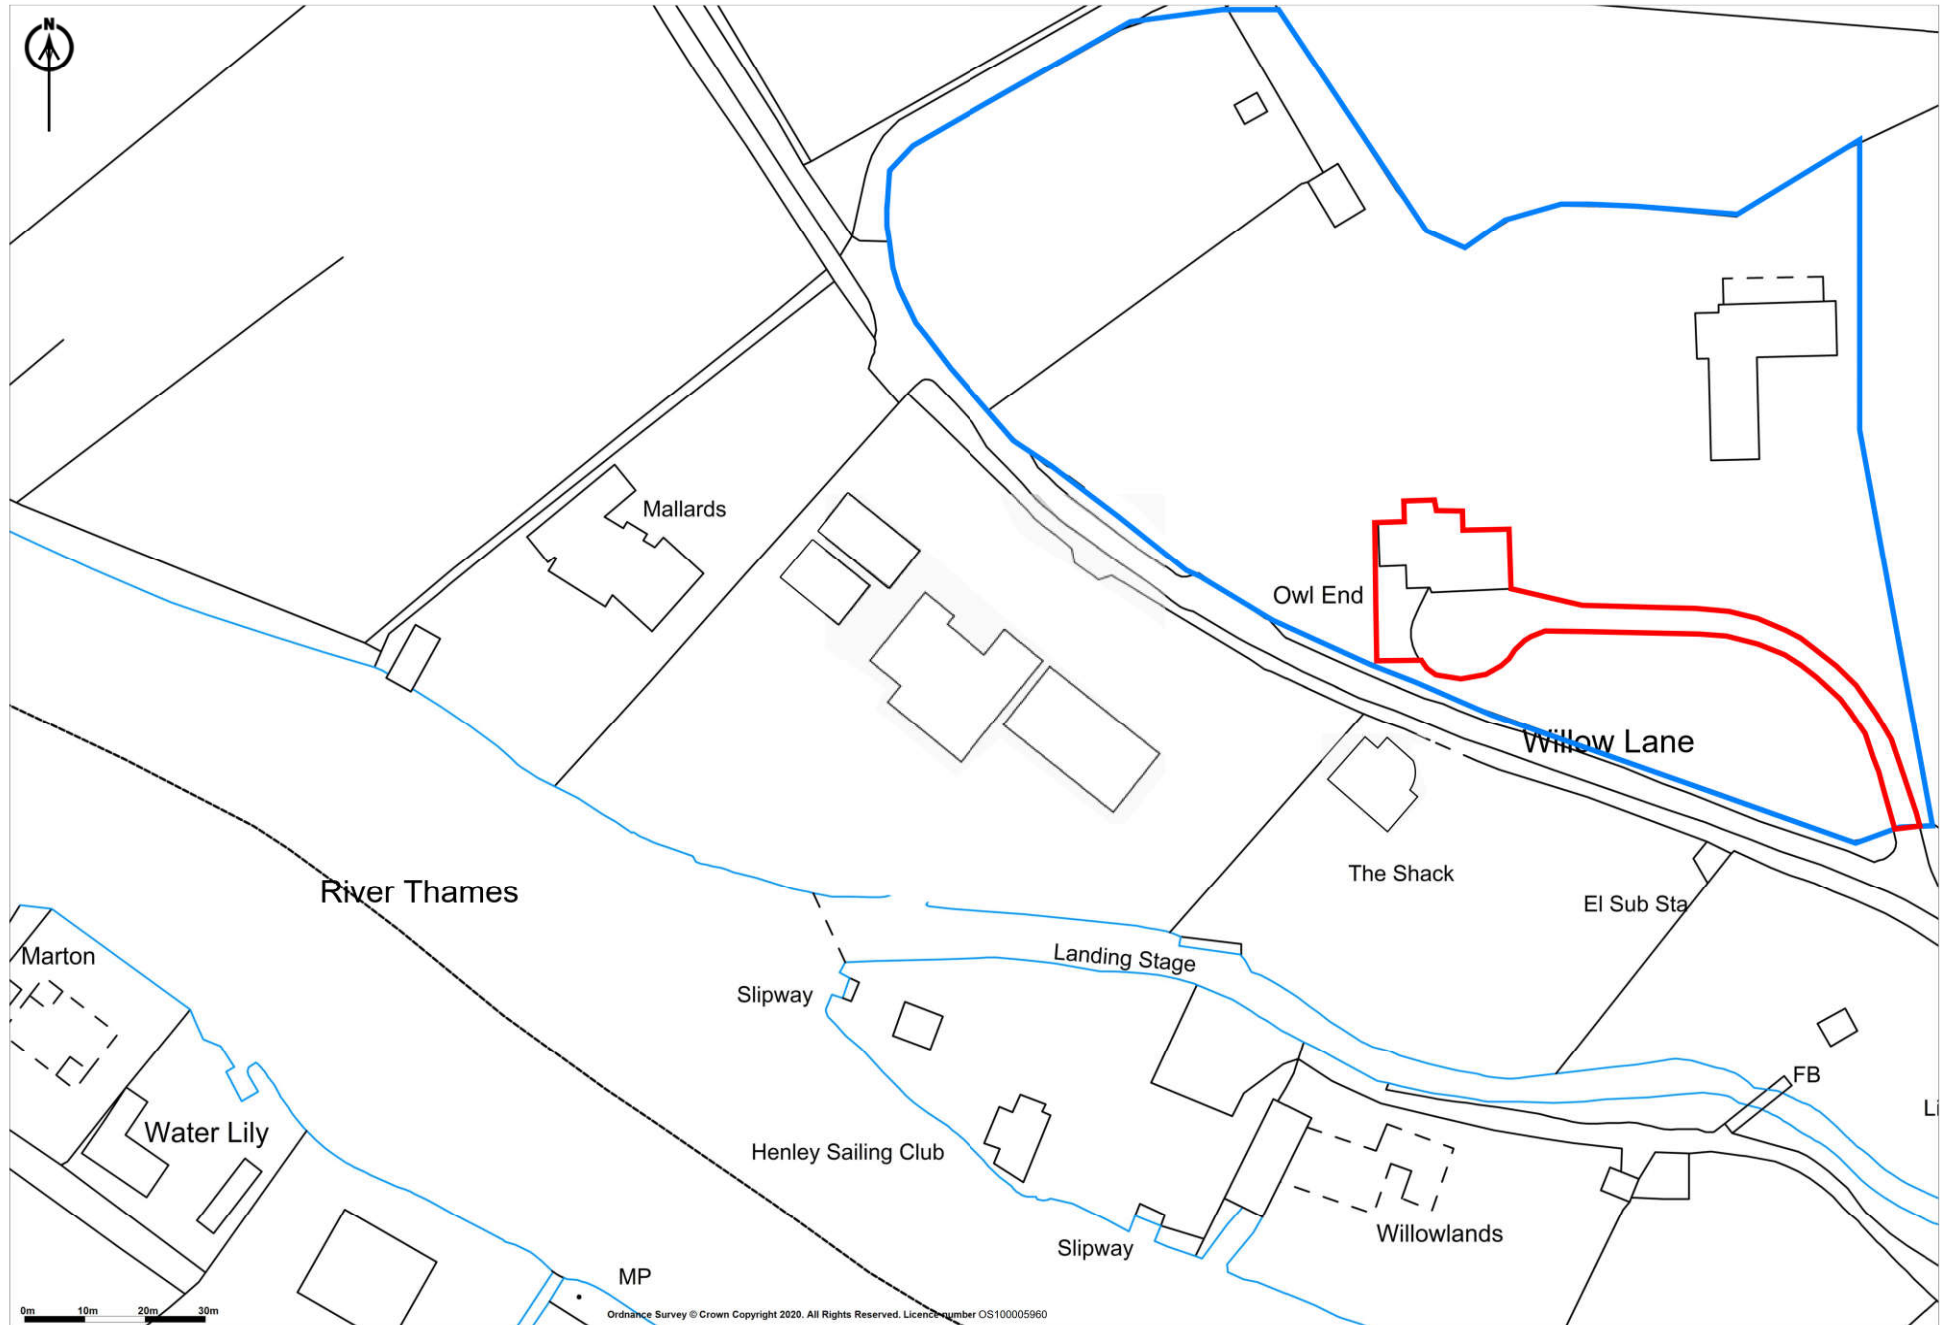

Location Owl End, Willow Lane, Wargrave
Application 260923

9402/OE/L03
07 May 2026