




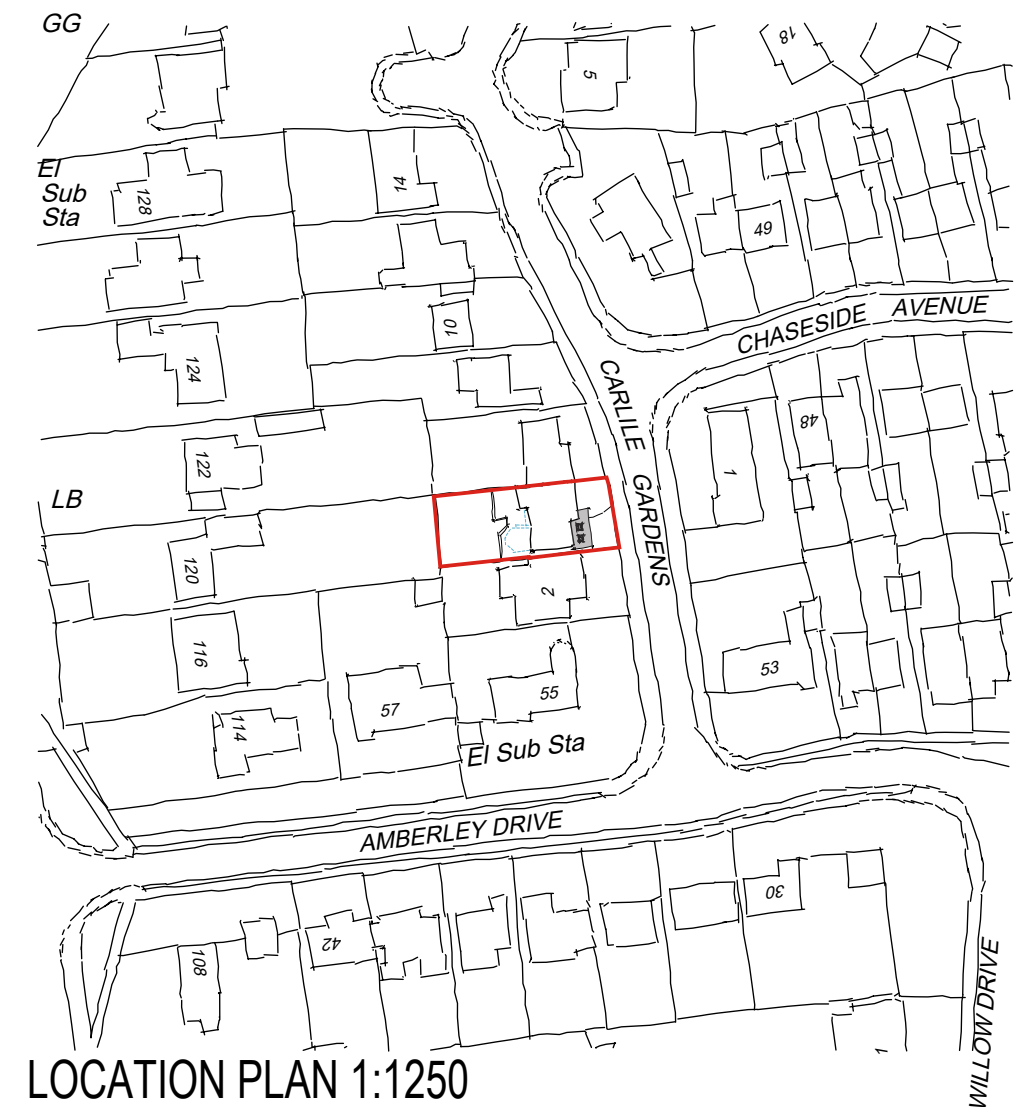

1:500 scale Bar
This Drawing has been produced for printing onto A3 size paper,

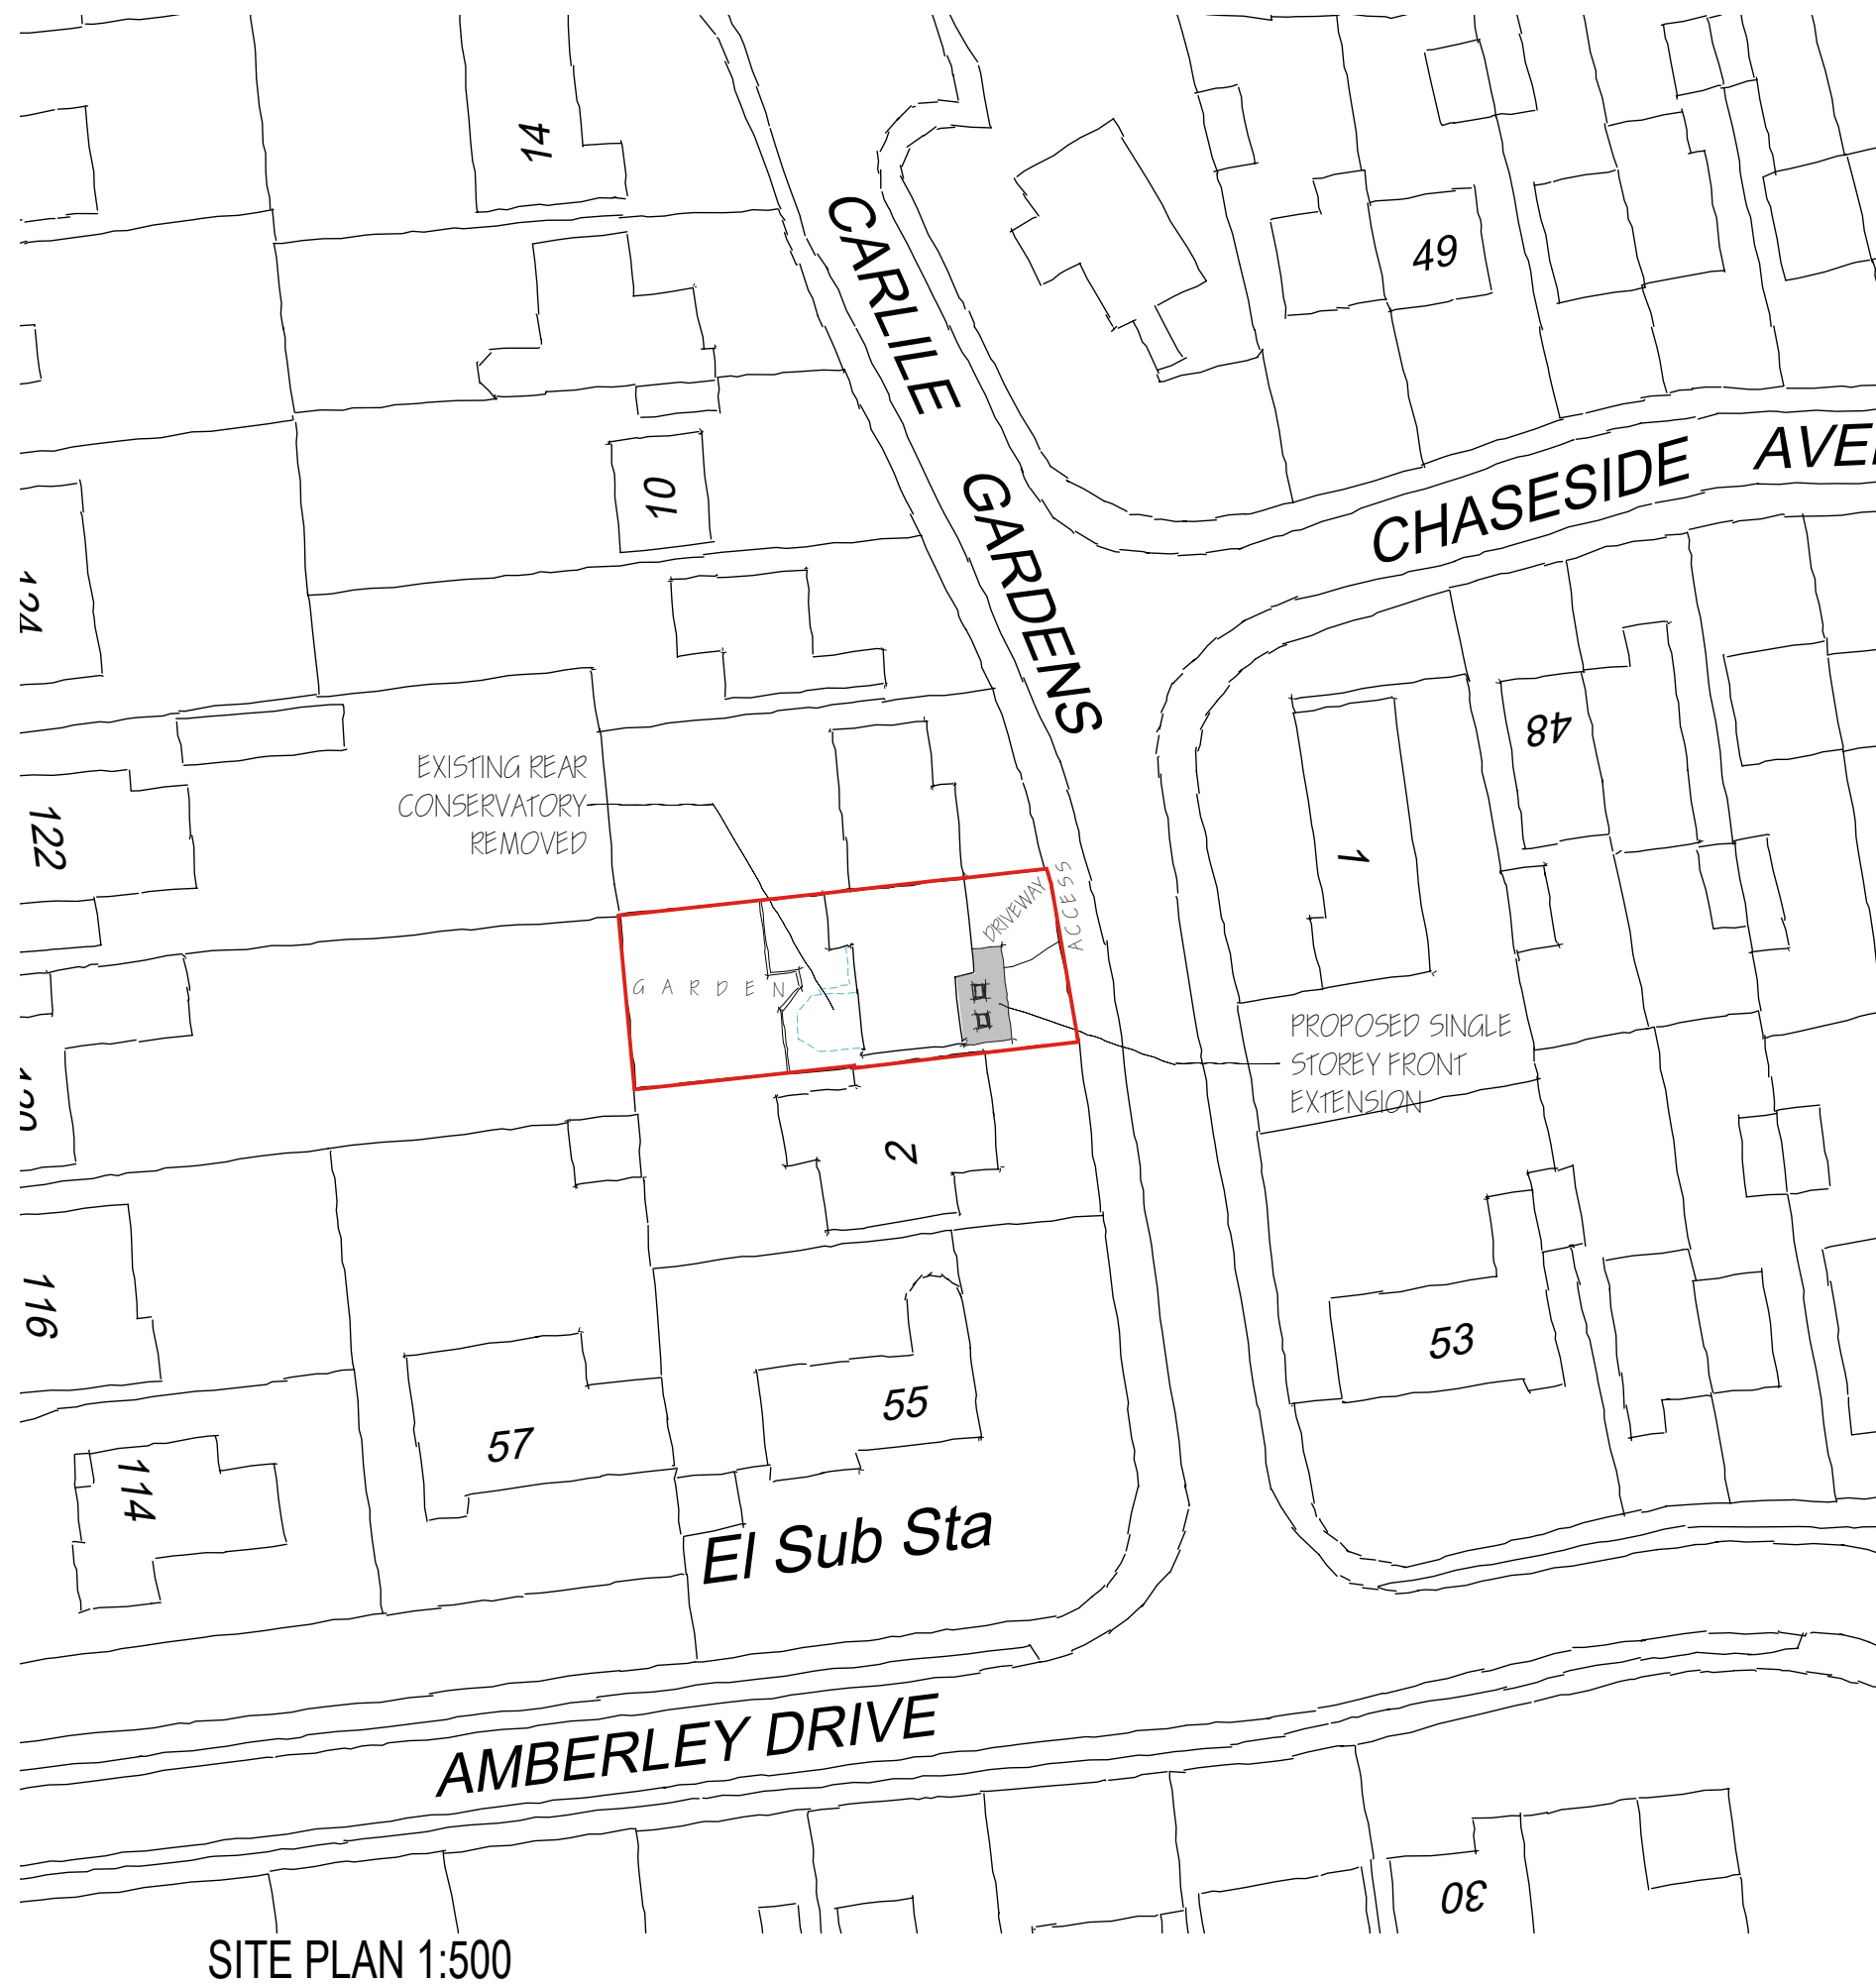

REV	COMMENTS	DATE

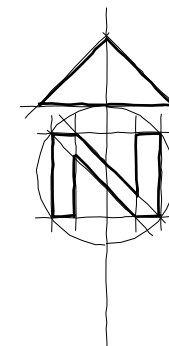

CLIENT Mr & Mrs Sandall
PROJECT 4 Carlile Gardens, Twyford, RG10 9BU

DRAWING PROPOSED SITE AND LOCATION PLANS

DATE Aug 24 DWG SCALE 1:500/1250 DRAWN TB DWG No. 169/202 REV A

VERIFICATION FROM THE DRAWING: VERIFY ALL DIMENSIONS BEFORE SETTING OUT, COMMENCING WORK OR PRODUCTION OF FABRICATION DRAWINGS. REPORT ANY DISCREPANCIES TO THE SITE SUPERVISOR IMMEDIATELY. ©