
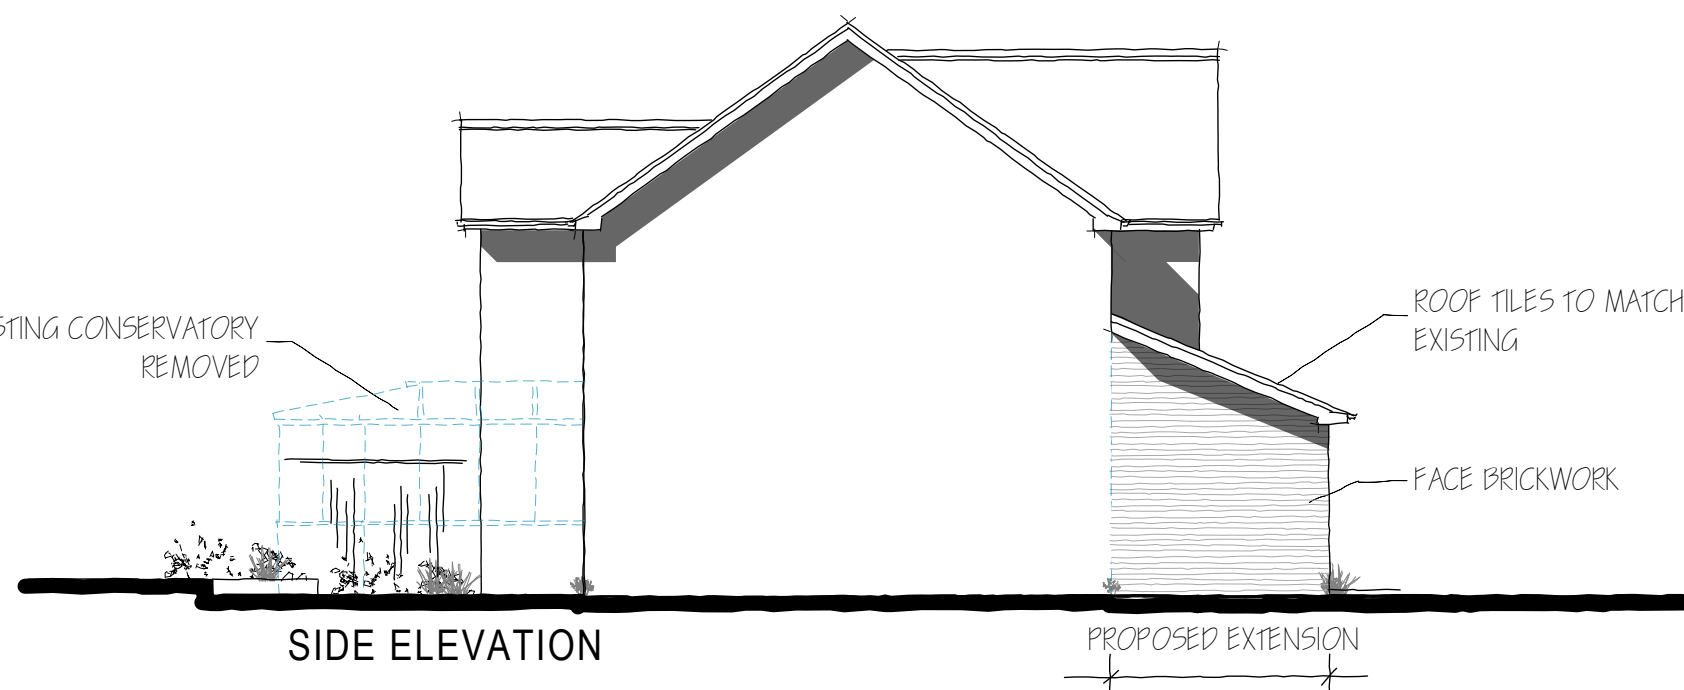
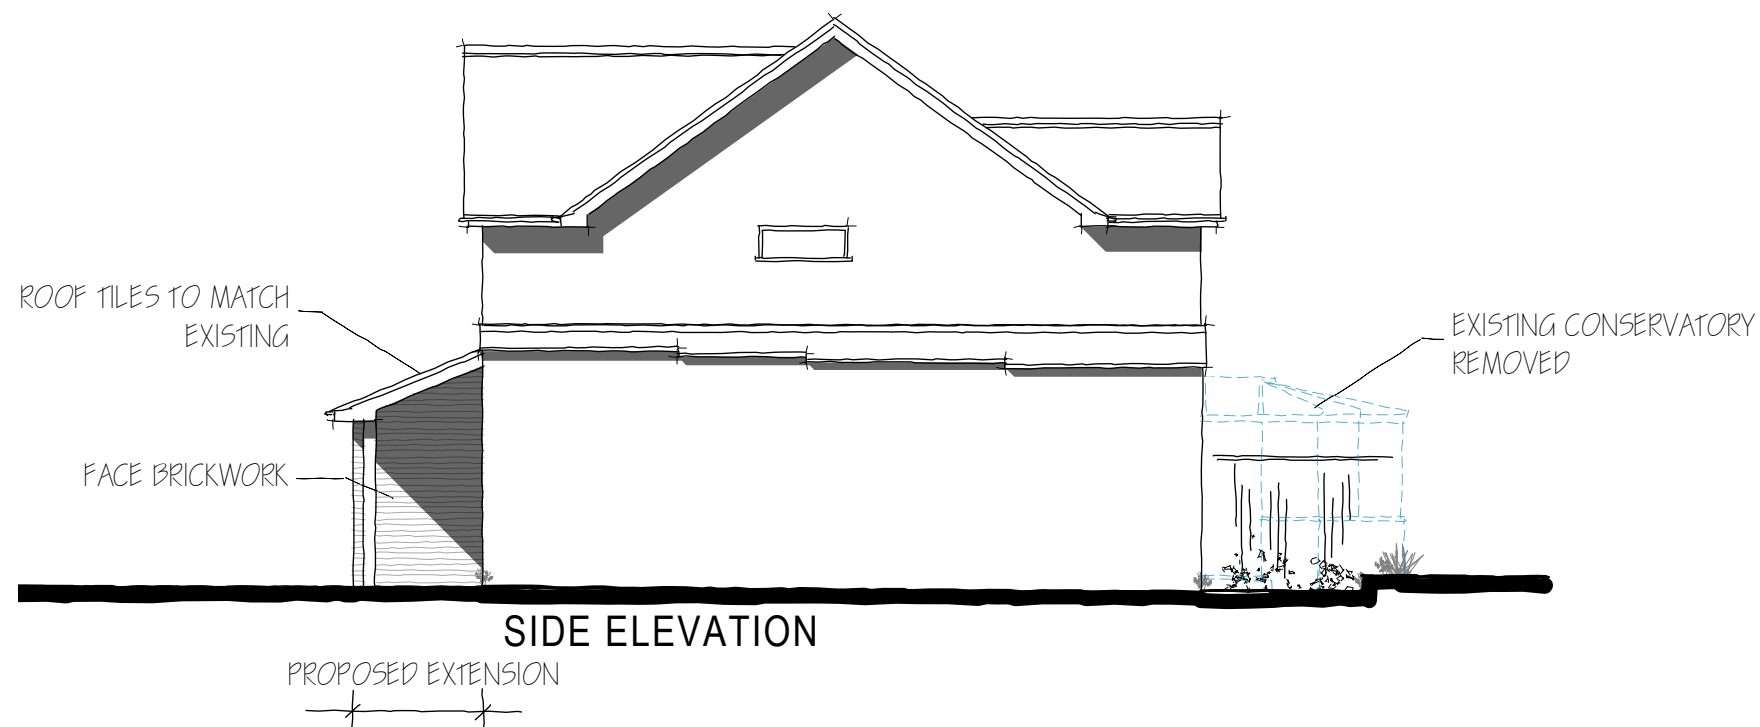


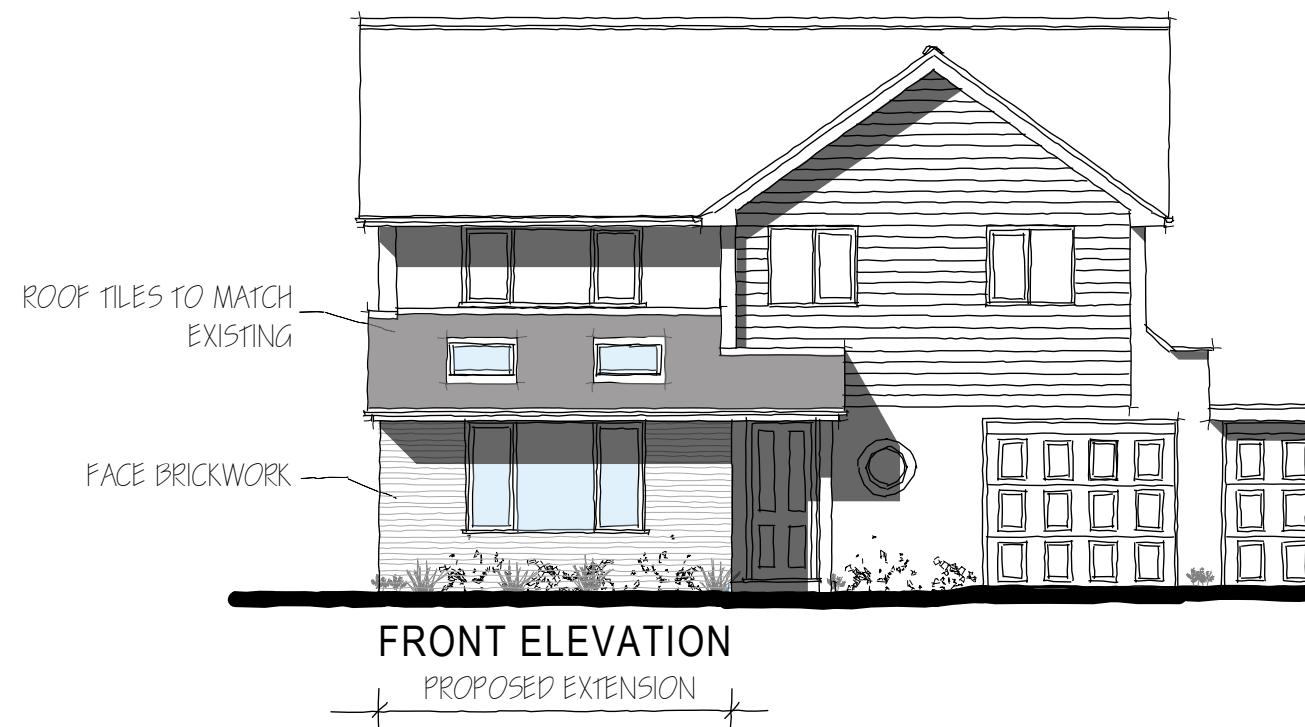

REV	COMMENTS	DATE
-----	----------	------

TCB

TC Biggin Architecture
 ARCHITECTURE & PLANNING
www.tcbarchitecture.co.uk • info@tcbarchitecture.co.uk • 07889 218936

CLIENT Mr & Mrs Sandall

PROJECT 4 Carlile Gardens, Twyford, RG10 9BU

DRAWING PROPOSED ELEVATIONS

DATE Aug 24 DWG SCALE 1:100 DRAWN TB DWG No. 169/201 REV A

1:100 scale Bar
This Drawing has been produced for printing onto A3 size paper,



VERIFY ALL DIMENSIONS BEFORE SETTING OUT. COMMENCING WORK OR PRODUCTION OF FABRICATION DRAWINGS. REPORT ANY DISCREPANCIES TO THE SITE SUPERVISOR IMMEDIATELY. ©