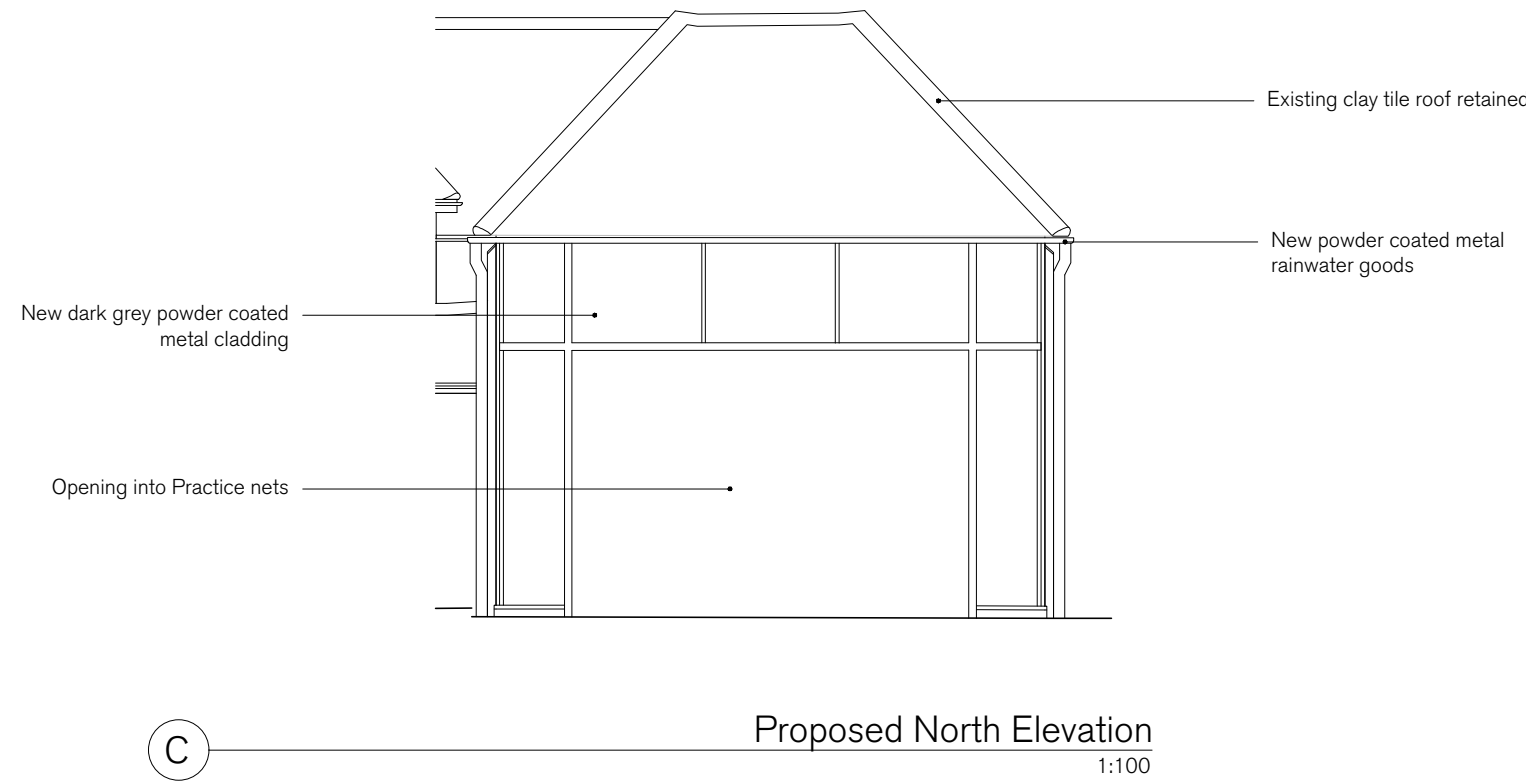
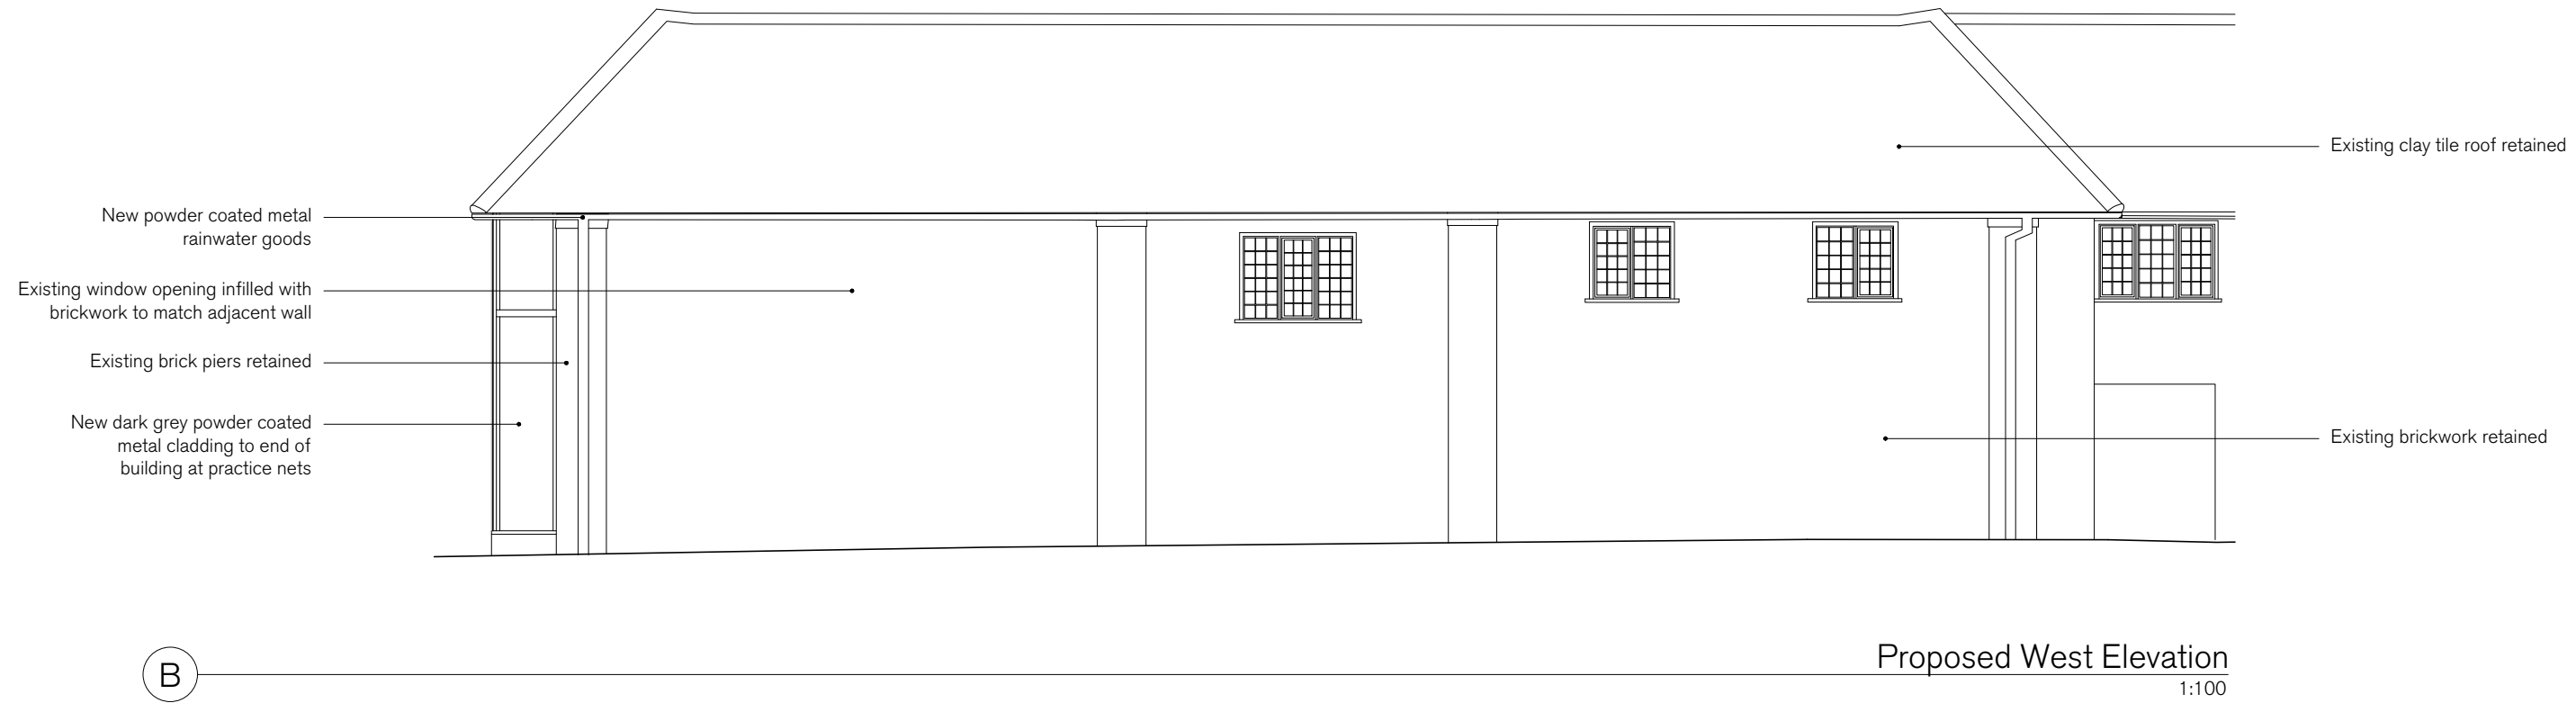
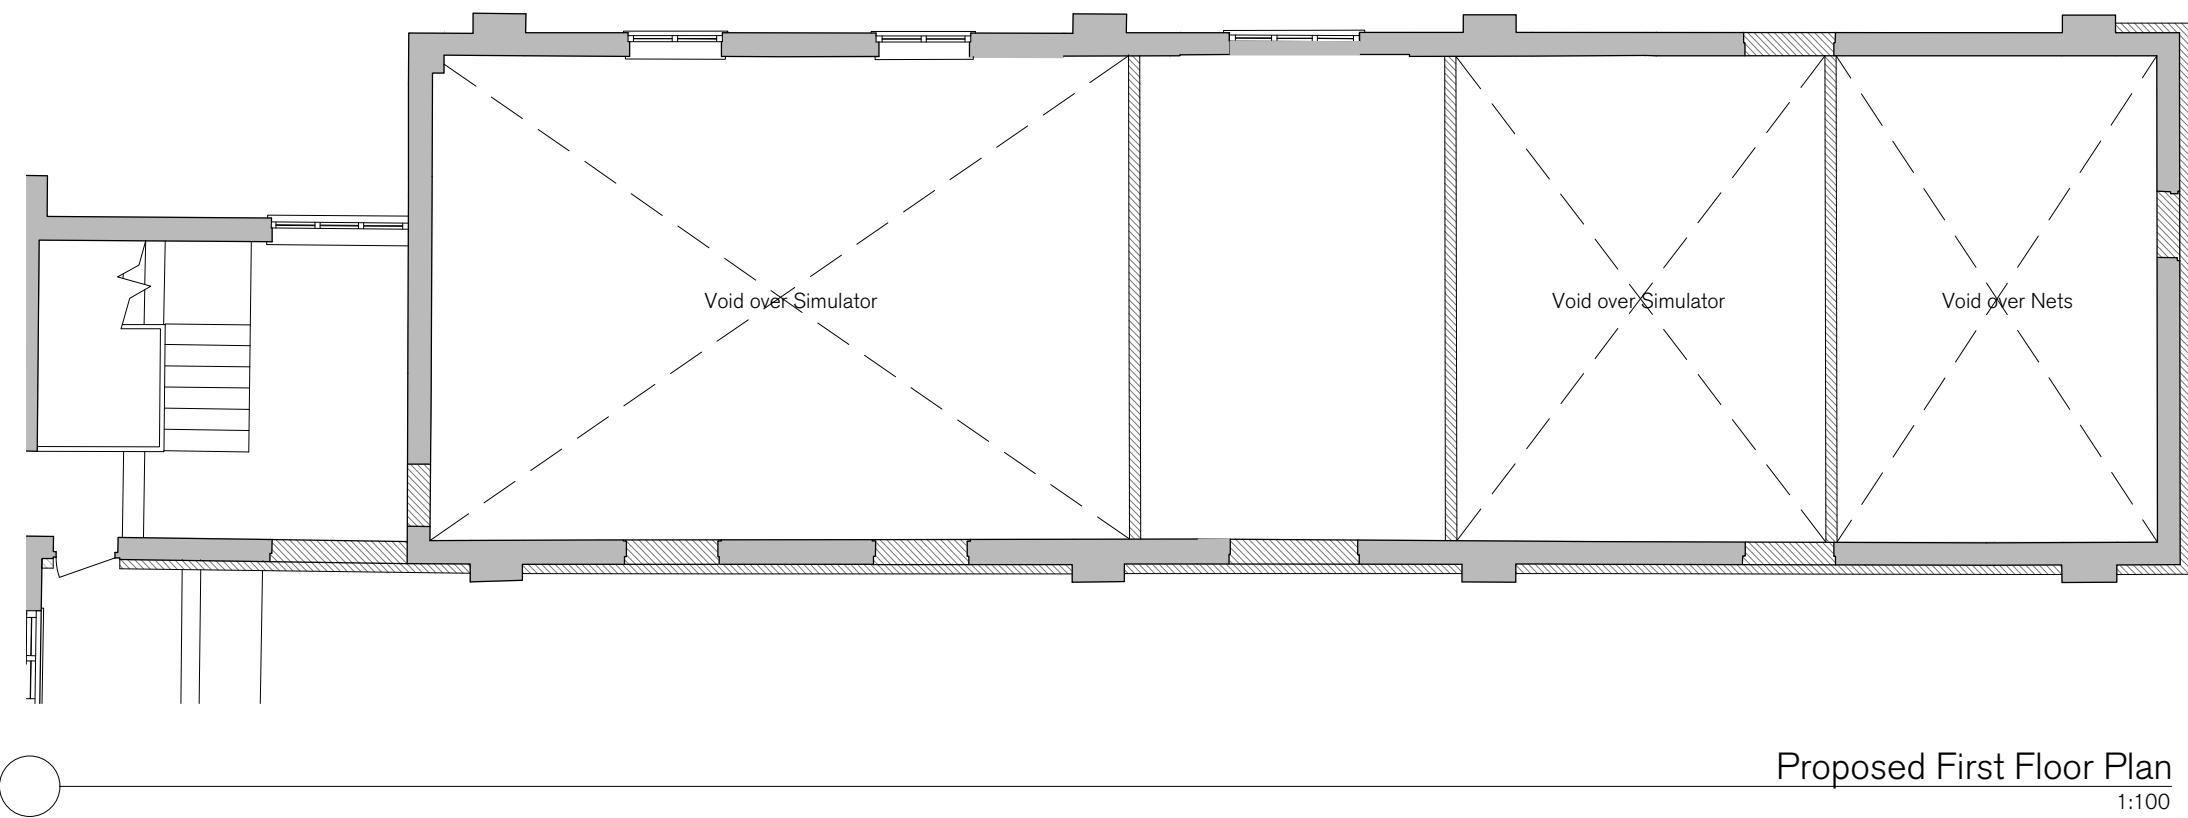
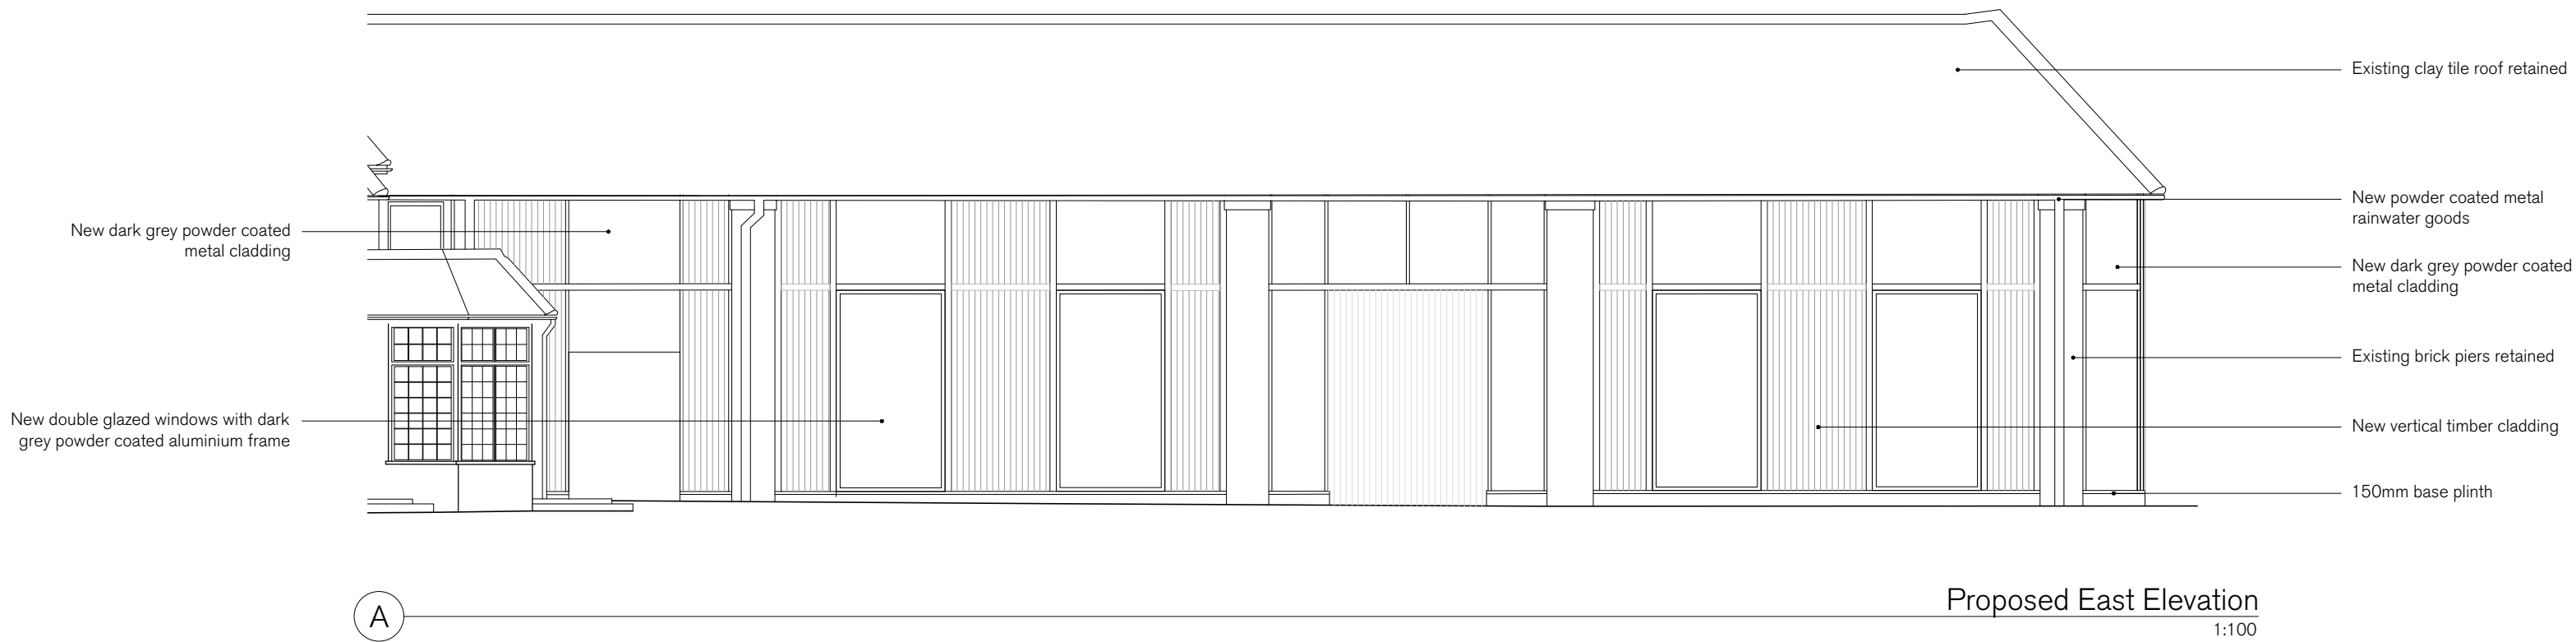
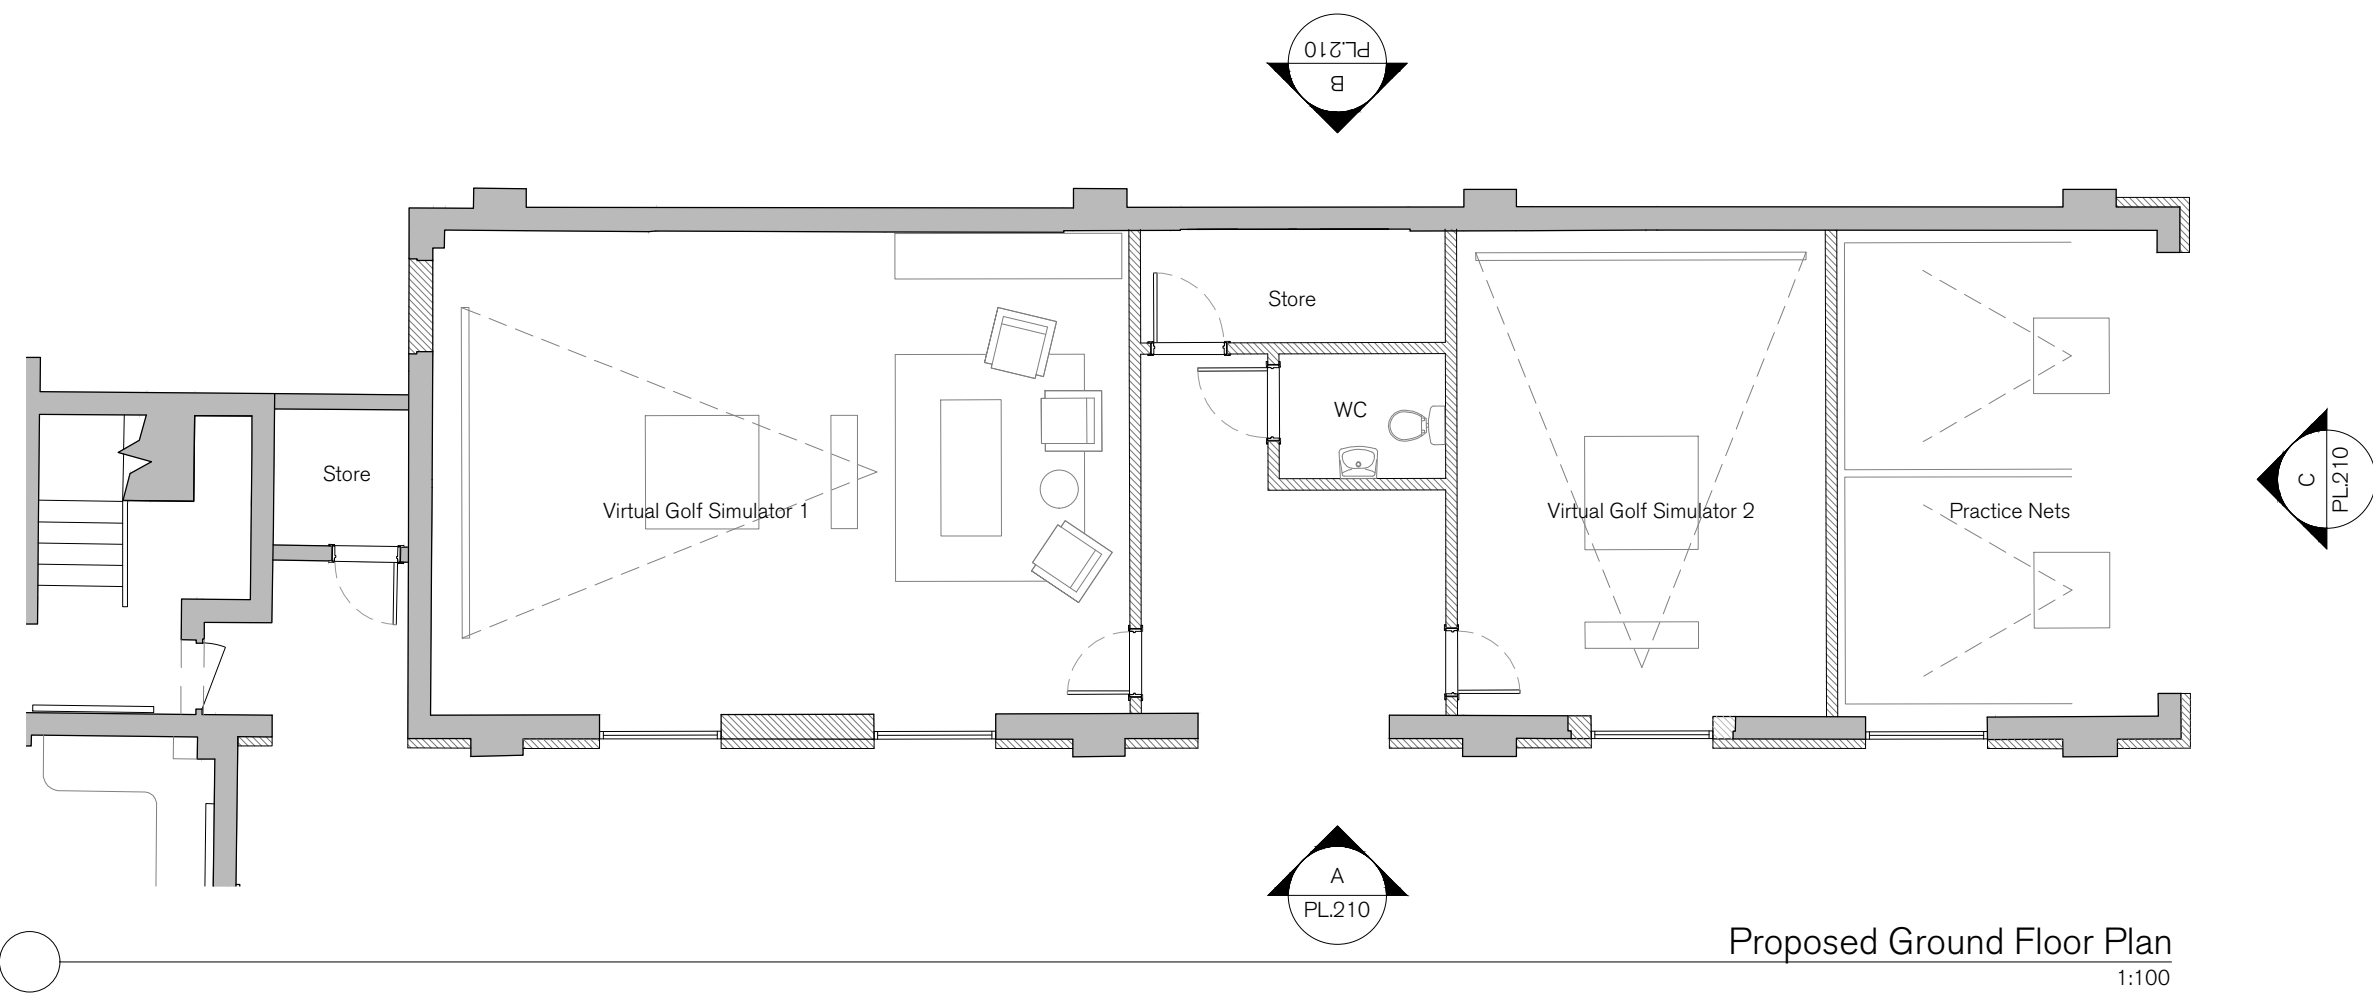


REV.	ISSUED	DESCRIPTION	DRAWN	CHECKED
A	01/12/25	Plans and elevations updated	ST	ST
B	06/03/26	Cladding notes updated	ST	ST
-	-	-	-	-

PROJECT	DESCRIPTION	DATE	SCALE AT A1
Sonning Golf Club Duffield Road, Sonning Reading, RG4 6GJ	Proposed Plans and Elevations	Nov 2025	1:100
CLIENT	DRAWN	CHECKED	REV
Sonning Golf Club	CD	ST	B

JOB NO	DRAWING NO
24.017	PL210
STATUS	REV
Planning	B