




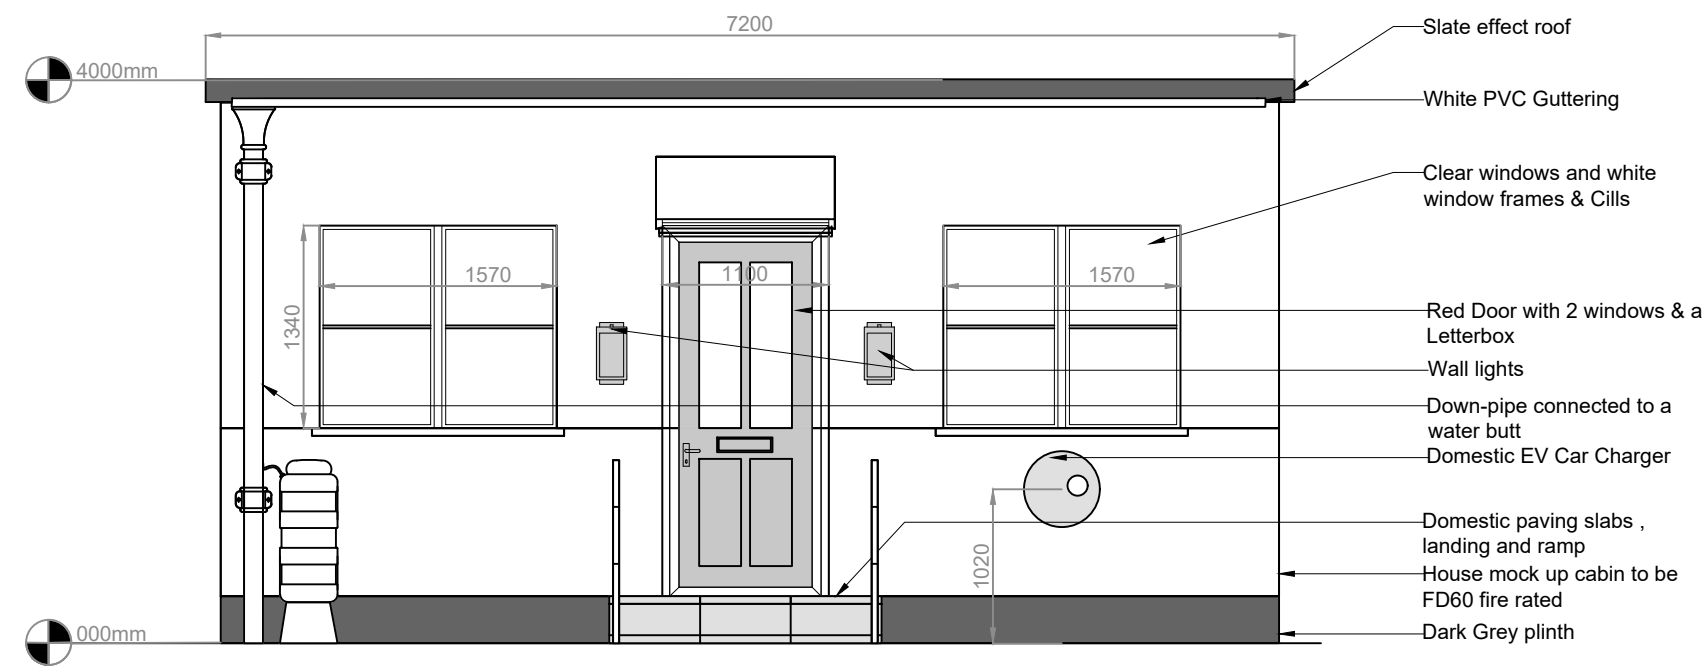


PROPOSED Elevation A - Domestic House model
SCALE: 1:50 AT A1

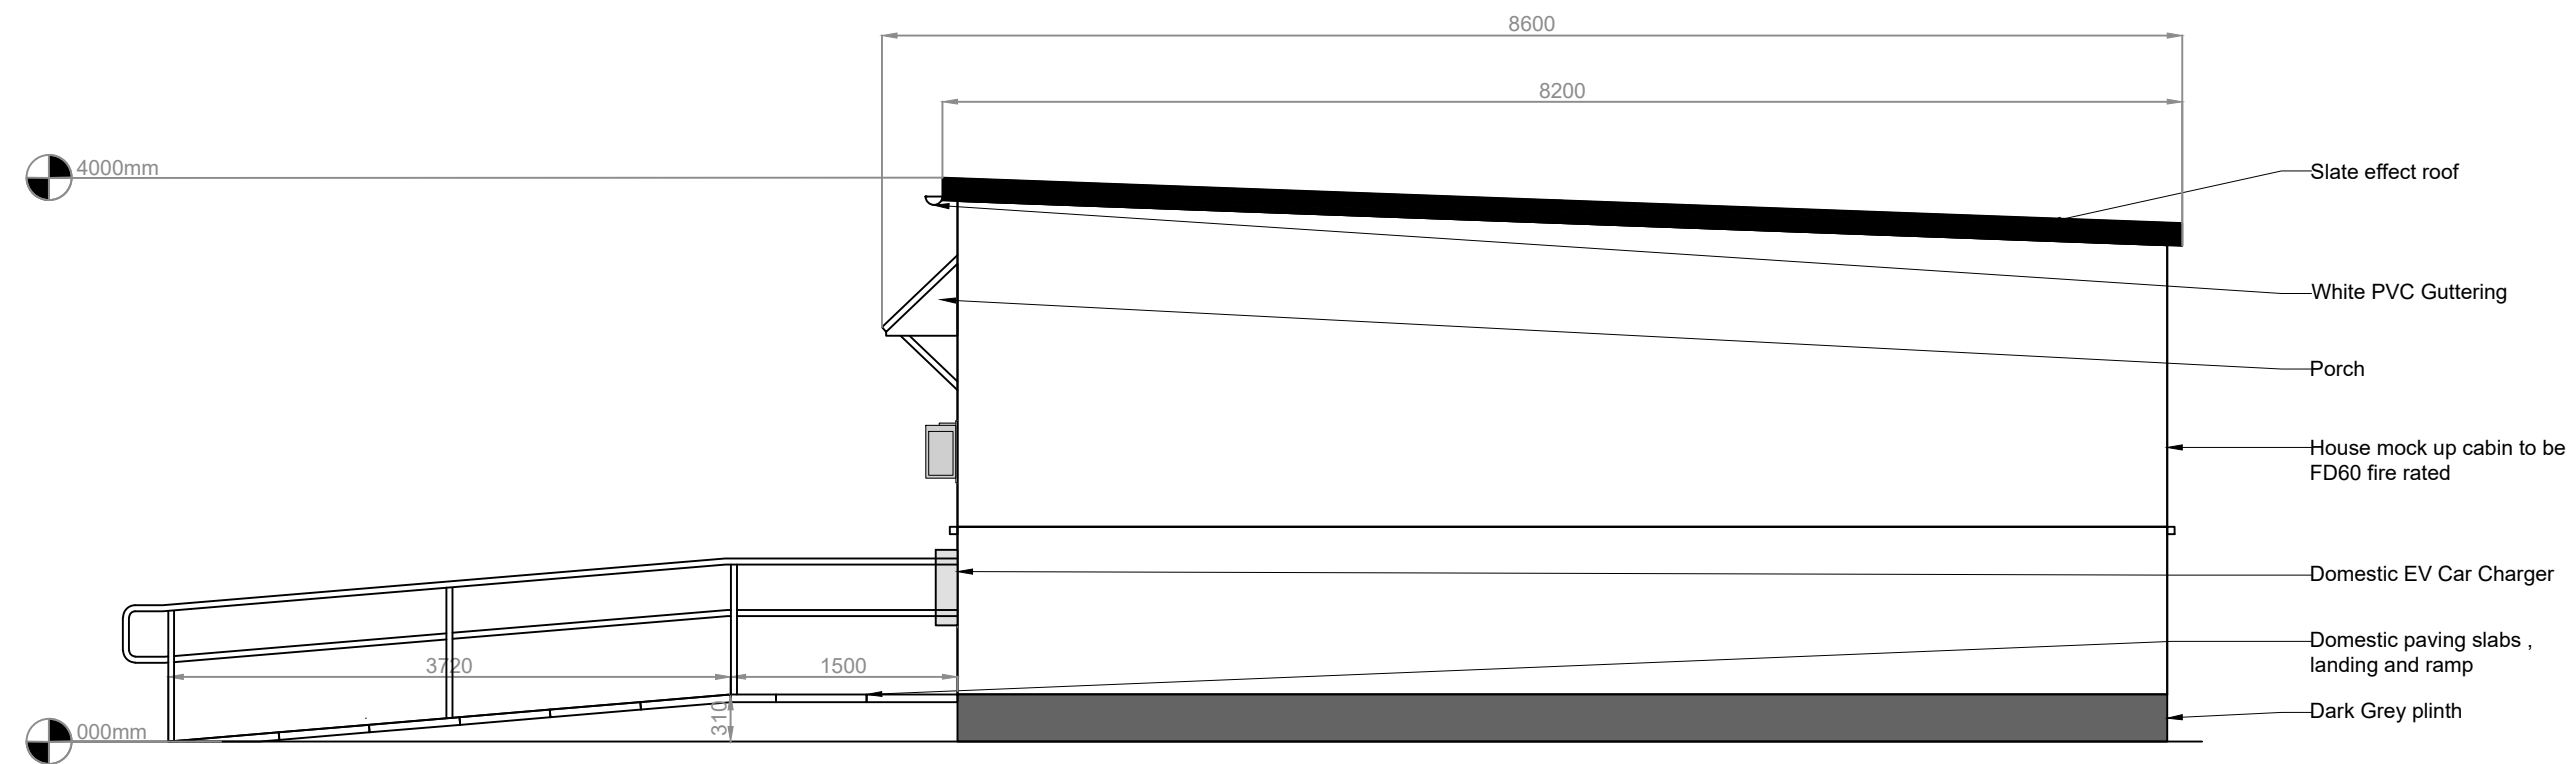


PROPOSED Elevation A - Domestic House model
SCALE: 1:50 AT A1

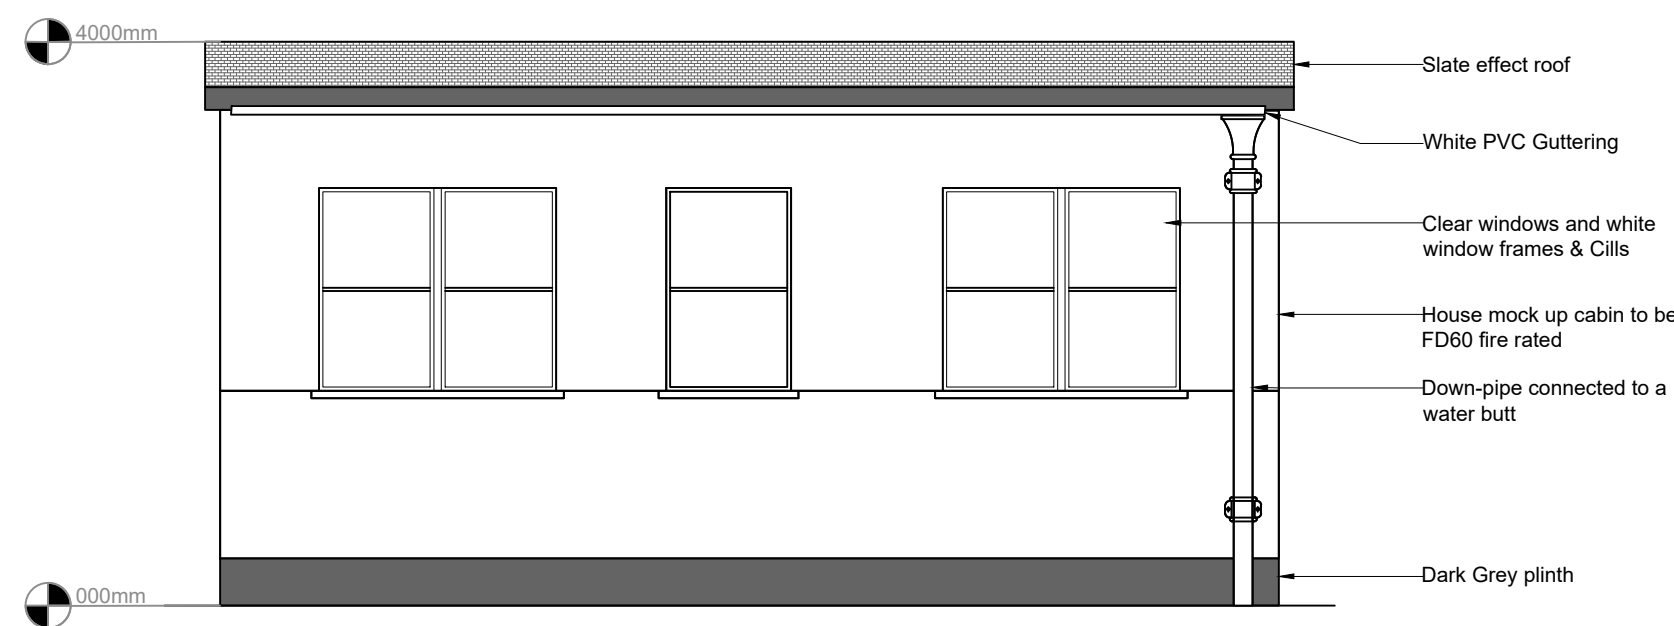


PROPOSED Elevation C - Domestic House model
SCALE: 1:50 AT A1

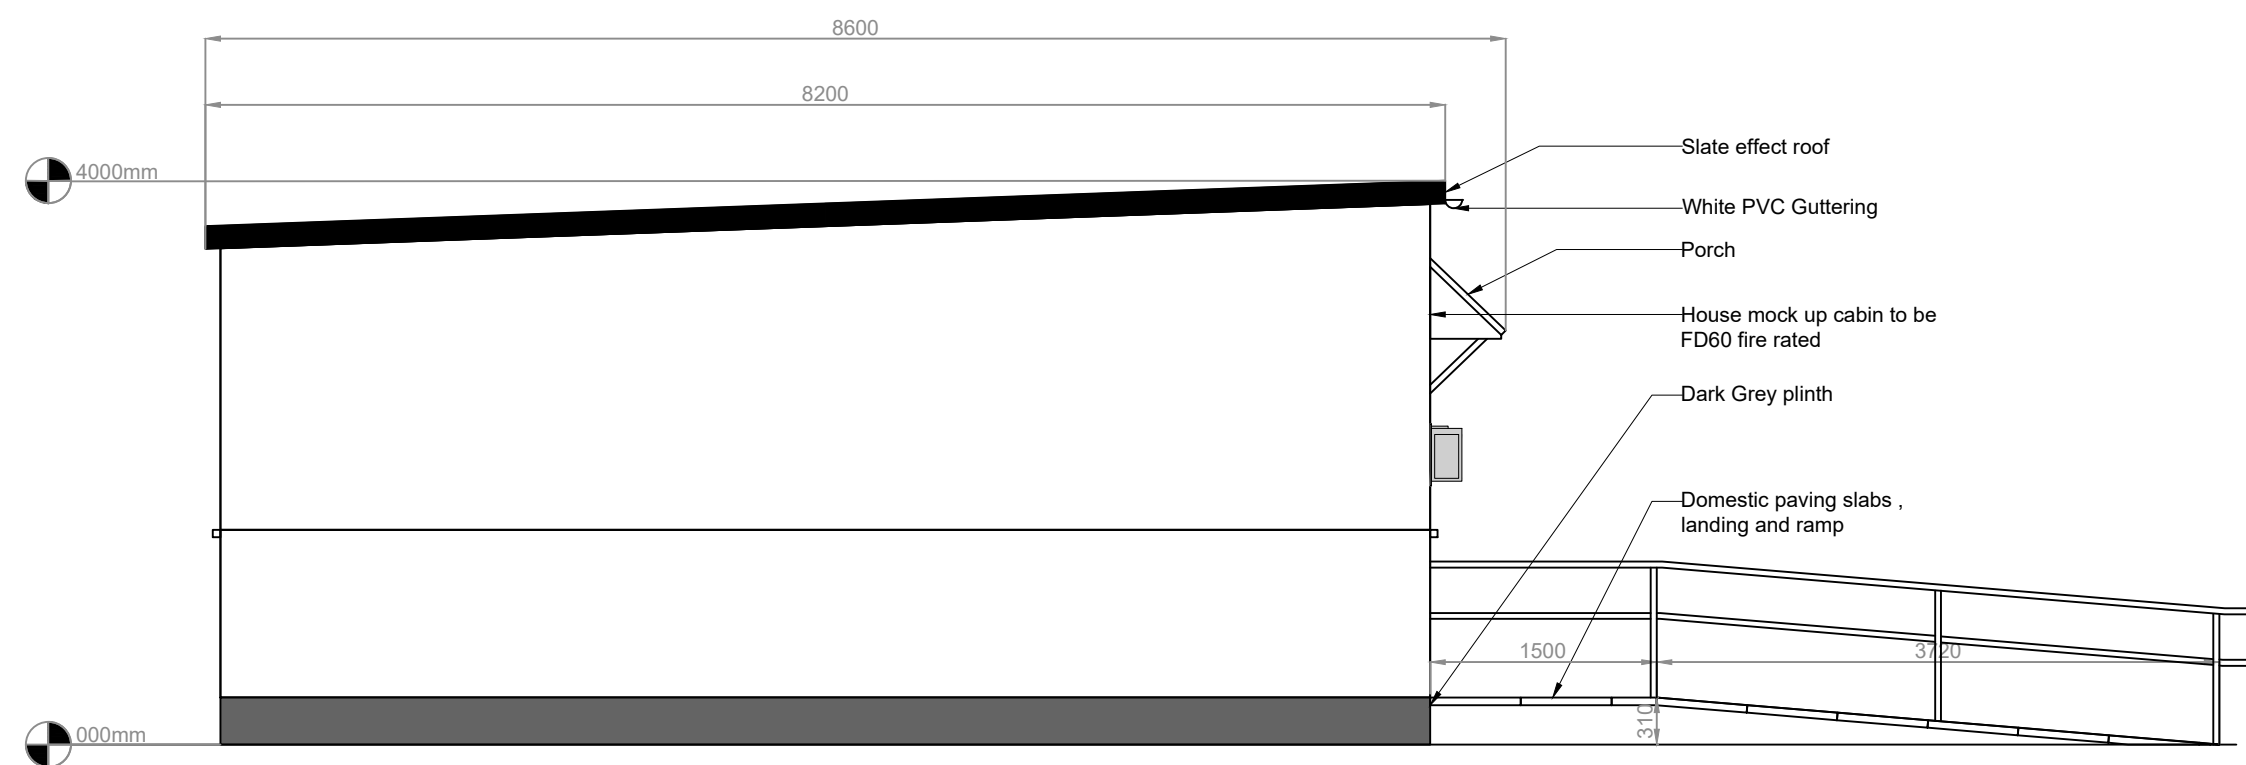

PROPOSED Elevation D - Domestic House model
SCALE: 1:50 AT A1

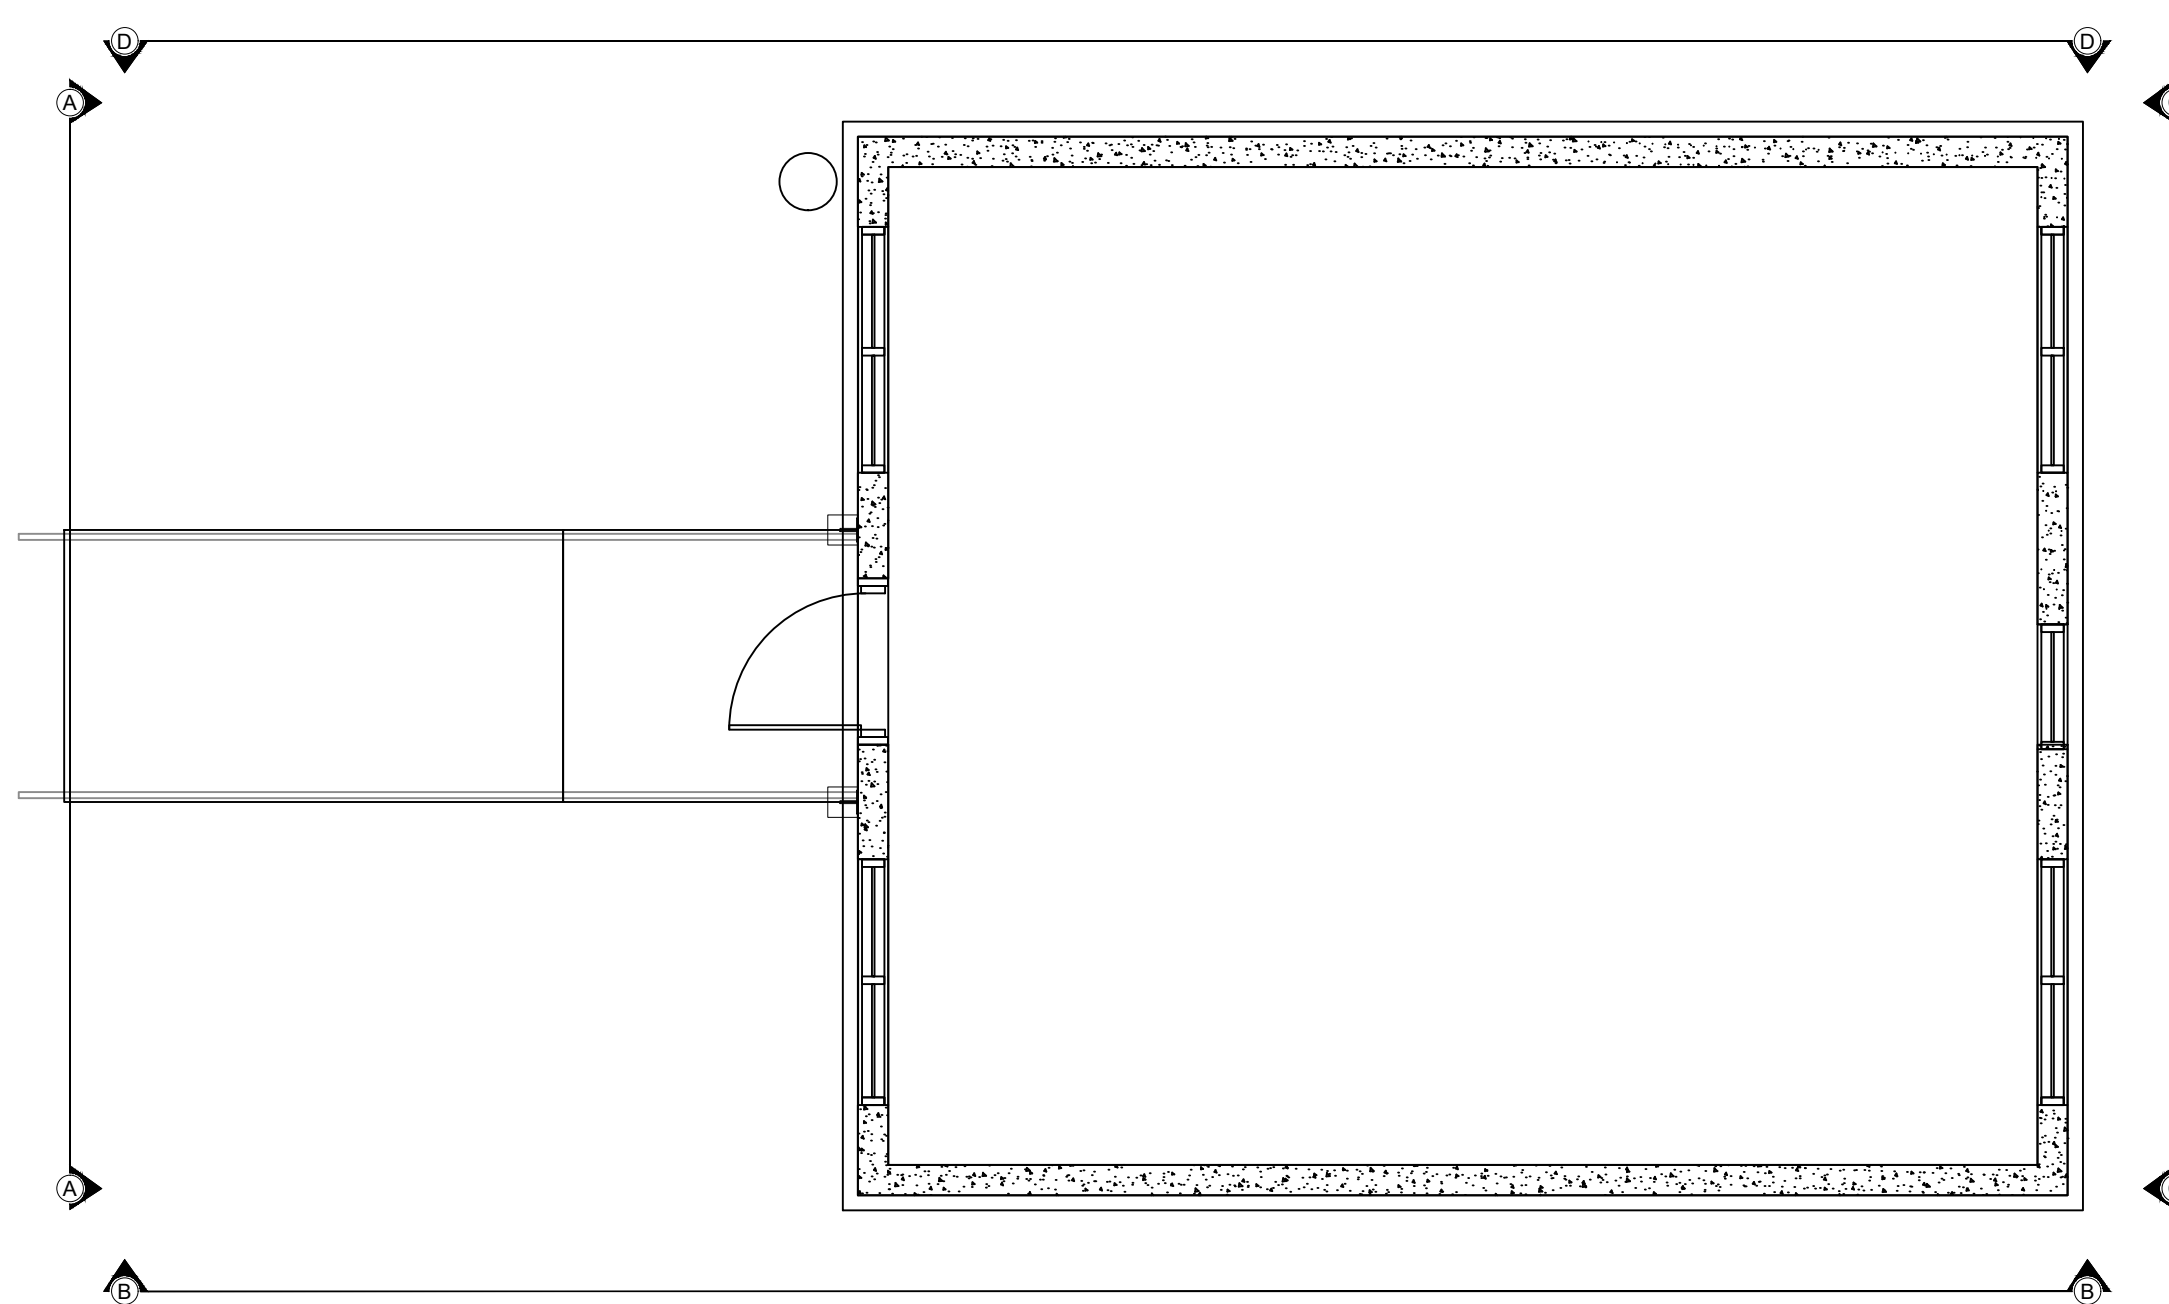

PROPOSED Key Plan - Domestic House model
SCALE: 1:50 AT A1

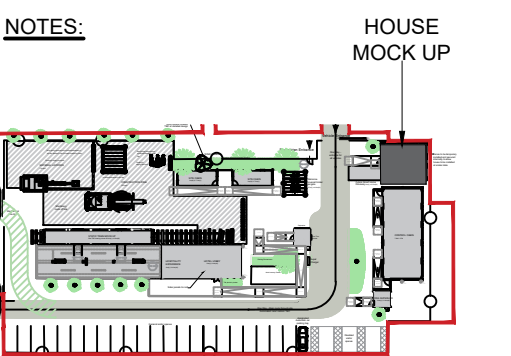

NOTES:

08/21	Correct scale shown in titleblock		C/S
Date	Description		Drawn By
 Oracle Corporation Oracle Parkway Thermal Valley Park Redding CA 96001 R06 10A			
Project:			
Reading Innovation Lab			
 ARCADIS  ARCADIS House, 34 York Way, London, N1 9AB www.arcadis.com			
Issued	NM	First Issue	20.06.2021
1:500(A1)		Designer	NM
Drawing Title:			
FOR PLANNING: Proposed Domestic House Model Elevations			
Drawing Number: ARC_ORC_10039491_00_Innovation Lab			Revision: A