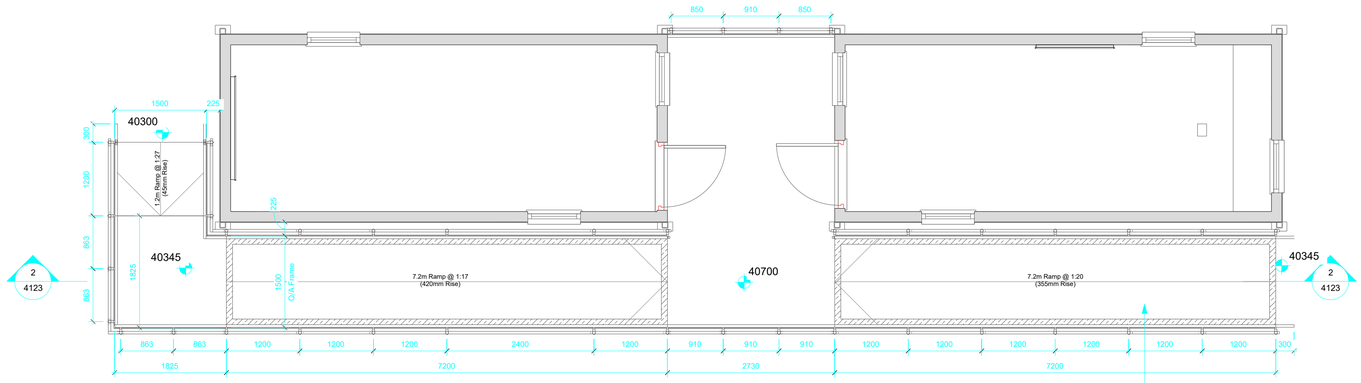

Ramp GA

1 : 50

Finished surface to be in Safe Tread 4mm Standard Duty GRP Non-Slip Floor Sheet.
Full width sheet to centre in RAL7015 Dark Grey (1220mm Wide).
Margin in Contrasting RAL1003 Yellow (shown hatched)

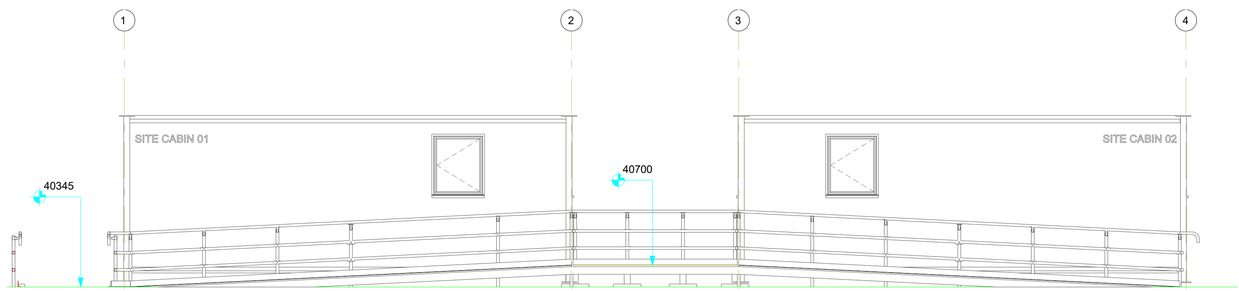

Ramp Section AA

1 : 50

0m 1m 2m 3m 4m 5m

Scale Bar 1:50

01	Issued to Oracle P1	12/06/25
02		
03		
04		

Revision Log

Drawing title:
Existing Site Cabin Ramp Details

Drawing number: 112007-IWD-CAB-XX-DR-A-4123

DISCLAIMER: This drawing contains a client title block that has been updated by Jones Lang LaSalle (JLL). JLL is not responsible for the content, consistency, or accuracy of any information contained herein. This drawing is issued for planning purposes only and should not be used for construction. The drawing should be reviewed by a qualified local architect and appropriate professionals before implementation. All dimensions, site conditions, and existing building elements must be checked and verified on-site by the Main Contractor prior to commencement of any work; any discrepancies are to be reported immediately to the Contract Administrator. This drawing should be read in conjunction with all other relevant drawings, specifications, and applicable building codes and regulations.

ORACLE

Project Name:
Reading Innovation Hub - Site Cabins

Purpose of Issue: PLANNING

Date: 12/06/2025

Paper Size: A1

SCALE: 1:50