
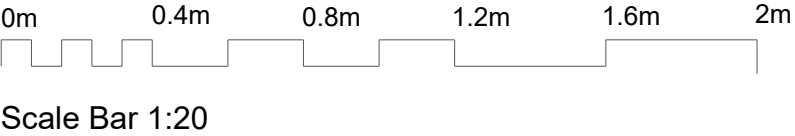


Mark	Location		Dimensions (mm)		Doorset Specification	Ironmongery	Comments
	Room No.	Room Name	S.O. Width	S.O. Height	Fire Rating	Set	
CAB1.1	0.11	Cabin 1	1110	2110	NONE	A	
CAB2.1	0.21	Cabin 2	1110	2110	NONE	A	

2

Mark	Location		Window Dimensions			Comments
	Room No.	Room Name	Sill Height	Height	Width	
CAB1.1	0.11	Cabin 1	1100	1040	860	
CAB1.2	0.11	Cabin 1	1100	1040	860	
CAB1.4	0.11	Cabin 1	1100	1040	860	
CAB2.1	0.21	Cabin 2	1100	1040	860	
CAB2.2	0.21	Cabin 2	1100	1040	860	
CAB2.3	0.21	Cabin 2	1100	1040	860	
CAB2.4	0.21	Cabin 2	1100	1040	860	

7

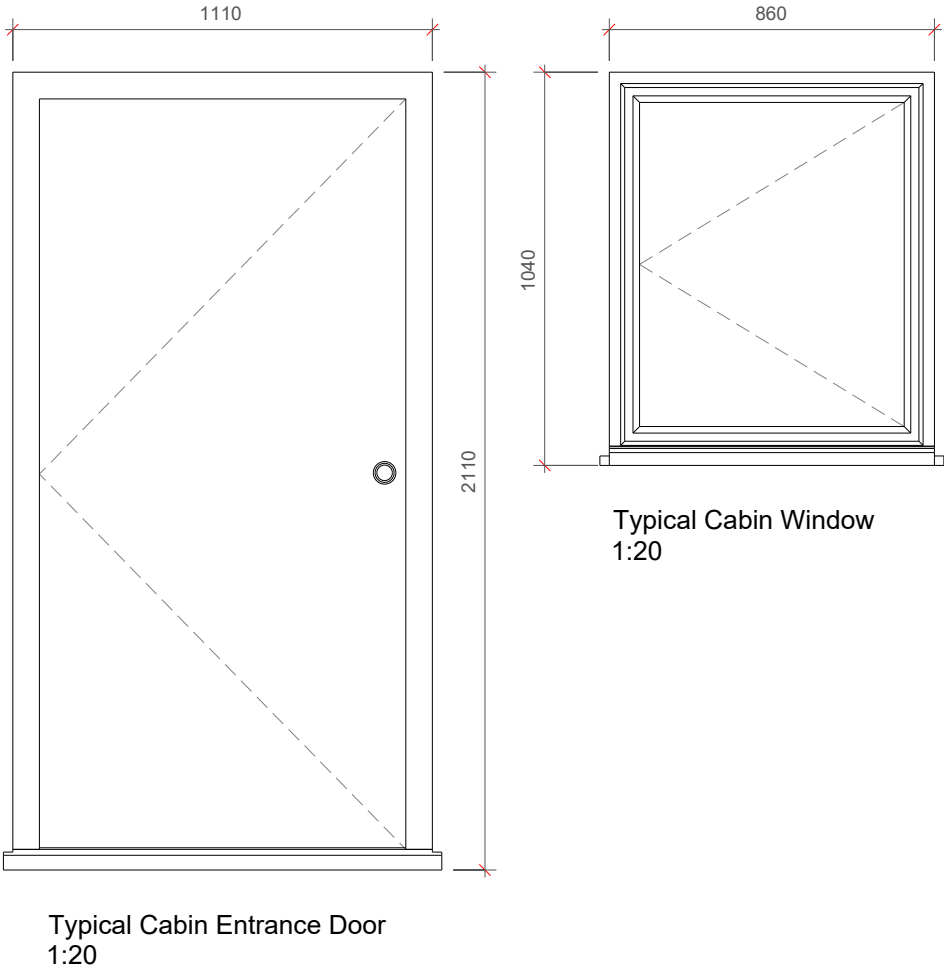

01	Issued to Oracle P5	12/06/25
02		
03		
04		
Revision Log		

Drawing title:
Existing Cabin door and window schedule

Drawing number: 112007-IWD-CAB-XX-DR-A-4700

DISCLAIMER: This drawing contains a client title block that has been updated by Jones Lang LaSalle (JLL). JLL is not responsible for the content, consistency, or accuracy of any information contained herein. This drawing is issued for planning purposes only and should not be used for construction. The drawing should be reviewed by a qualified local architect and appropriate professionals before implementation. All dimensions, site conditions, and existing building elements must be checked and verified on-site by the Main Contractor prior to commencement of any work; any discrepancies are to be reported immediately to the Contract Administrator. This drawing should be read in conjunction with all other relevant drawings, specifications, and applicable building codes and regulations.



Project Name:
Reading Innovation Hub - Site Cabins

Purpose of Issue: PLANNING

Date: 12/06/2025

Paper Size: A3

SCALE: 1:20