


Mark	Location		Dimensions (mm)		Doorset Specification	Ironmongery	Comments
	Room No.	Room Name	S.O. Width	S.O. Height	Fire Rating	Set	
KSK1	0.01	Kiosk	1110	2110	N/A	A	


1

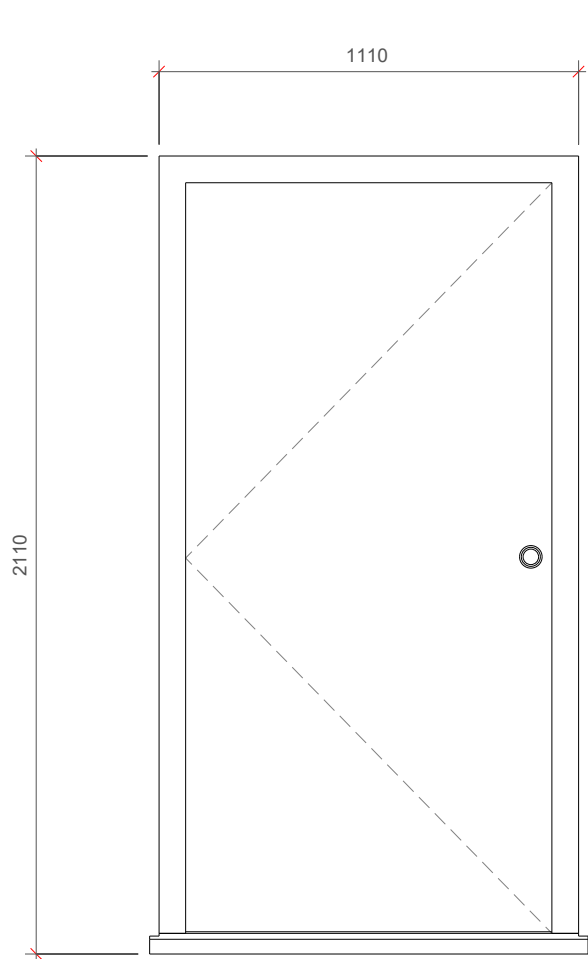


Kiosk Entrance Door KSK1
Scale: 1:20



Kiosk Service Window
Scale: 1:20

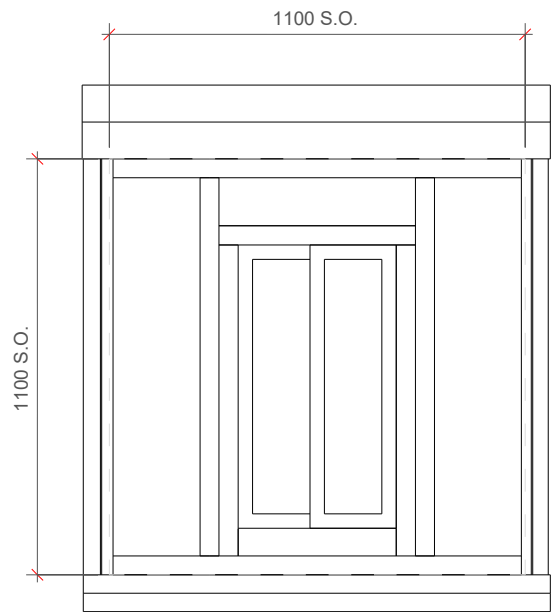

Drive-Thru Service Window
Scale: 1:20

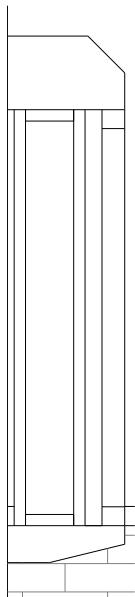

Scale Bar 1:20

01	Issued to Oracle P6	12/06/25
02		
03		
04		
Revision Log		

Drawing title: Existing Kiosk Door & Window Schedule
Drawing number: 112007-IWD-KSK-XX-DR-A-3700
DISCLAIMER: This drawing contains a client title block that has been updated by Jones Lang LaSalle (JLL). JLL is not responsible for the content, consistency, or accuracy of any information contained herein. This drawing is issued for planning purposes only and should not be used for construction. The drawing should be reviewed by a qualified local architect and appropriate professionals before implementation. All dimensions, site conditions, and existing building elements must be checked and verified on-site by the Main Contractor prior to commencement of any work; any discrepancies are to be reported immediately to the Contract Administrator. This drawing should be read in conjunction with all other relevant drawings, specifications, and applicable building codes and regulations.



Project Name: Reading Innovation Hub - Kiosk	
Purpose of Issue: PLANNING	
Date: 12/06/2025	SCALE: 1:20
Paper Size: A3	