


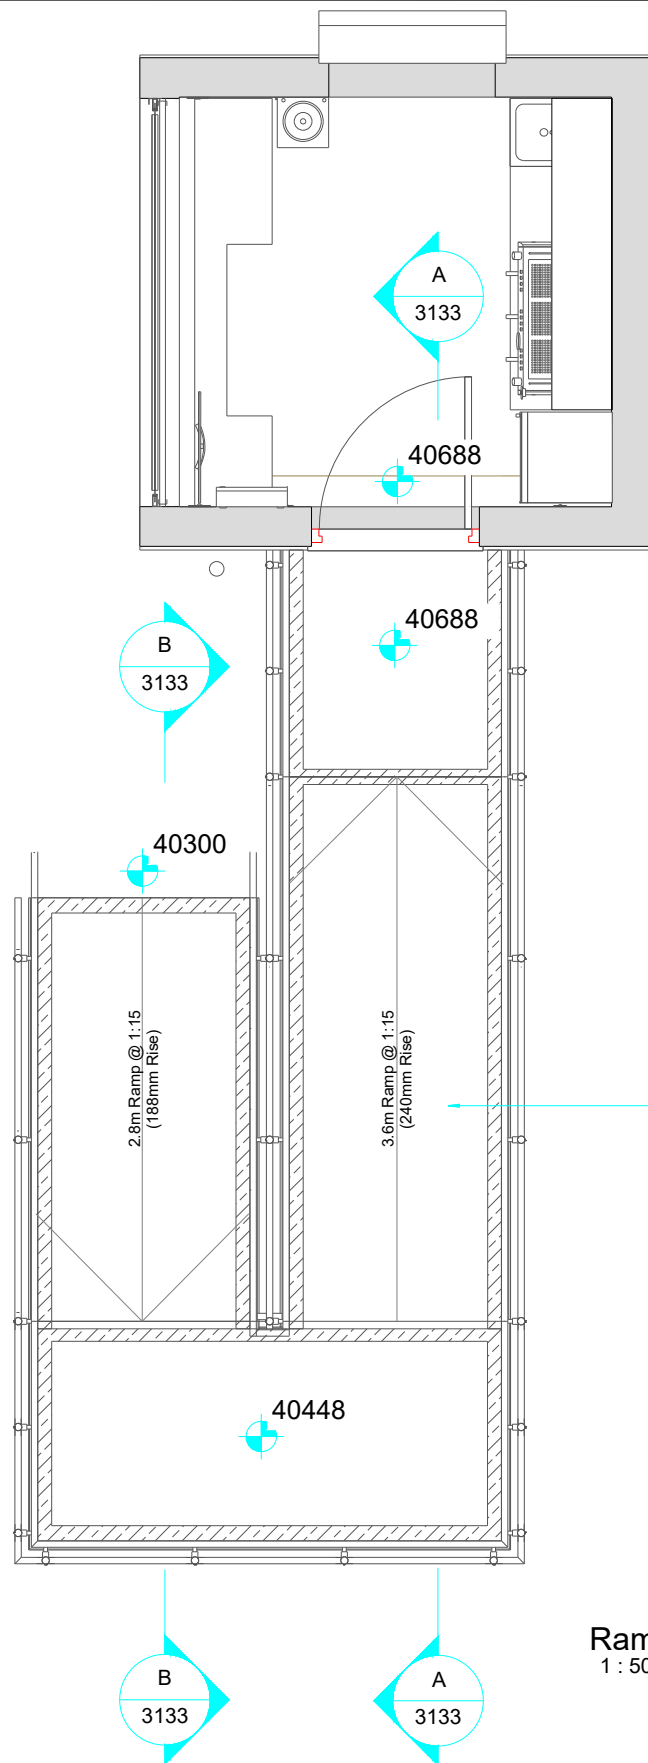


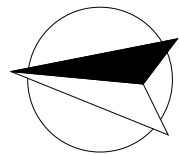

Ramp GA
1 : 50

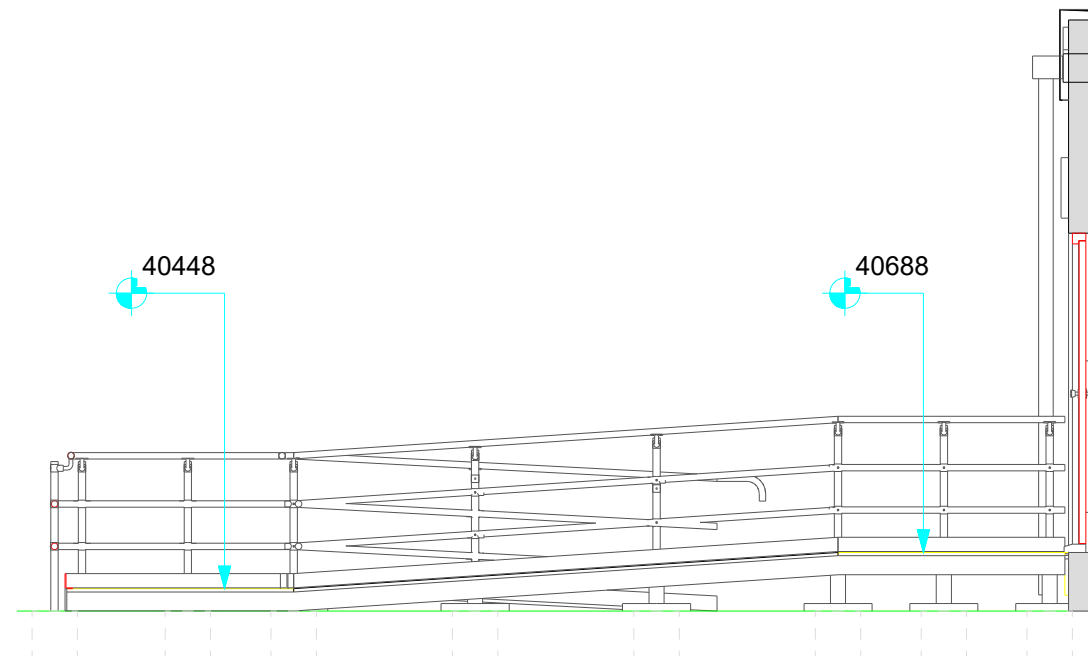

Ramp Section AA
1 : 50

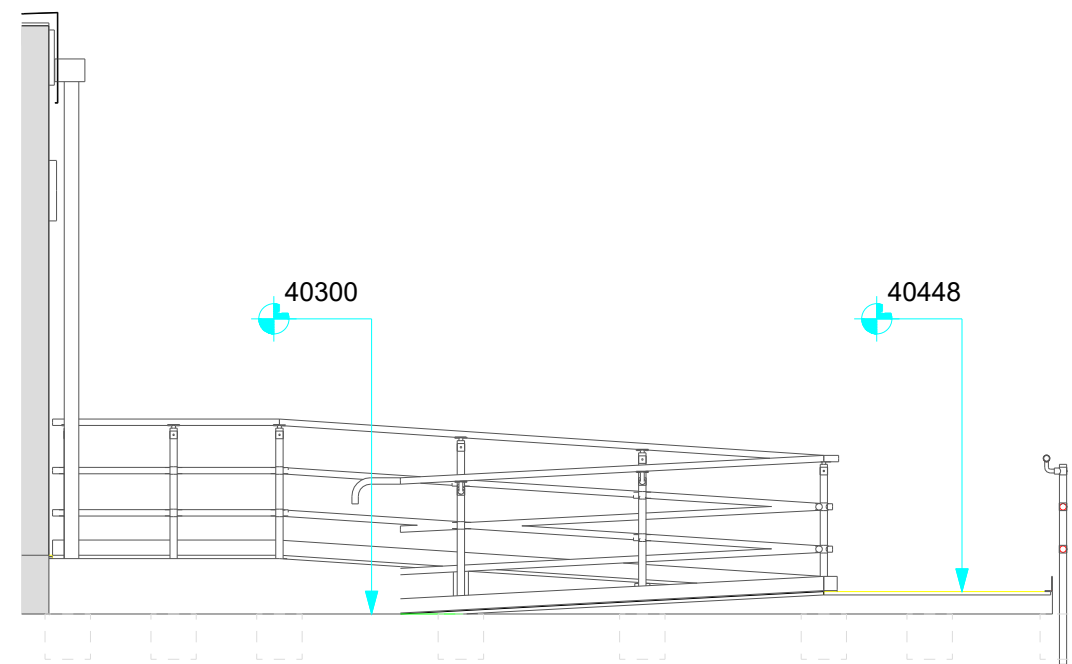

Ramp Section BB
1 : 50

- Notes:
1. To be read in conjunction with SE Details
 2. Ground level is shown indicative only. Use stated levels for ramp setting out - do not dimension heights off drawings.
 3. Handrails to generally be at 900mm above ramp / landing. Where landing height is greater than 380mm above adjacent ground level, the handrail is to provide guarding to a height of 1100mm.
 4. Refer to drawing 112007-IWD-HOS-XX-DR-A-1223 for typical ramp section
 5. This drawing is indicative only - Refer to specialist sub-contractor drawings for full details.

0m 1m 2m 3m 4m 5m

Scale Bar 1:50

01	Issued to Oracle P1	12/06/25
02		
03		
04		
Revision Log		

Drawing title: Existing Kiosk Ramp Details
Drawing number: 112007-IWD-KSK-XX-DR-A-3133
DISCLAIMER: This drawing contains a client title block that has been updated by Jones Lang LaSalle (JLL). JLL is not responsible for the content, consistency, or accuracy of any information contained herein. This drawing is issued for planning purposes only and should not be used for construction. The drawing should be reviewed by a qualified local architect and appropriate professionals before implementation. All dimensions, site conditions, and existing building elements must be checked and verified on-site by the Main Contractor prior to commencement of any work; any discrepancies are to be reported immediately to the Contract Administrator. This drawing should be read in conjunction with all other relevant drawings, specifications, and applicable building codes and regulations.



Project Name: Reading Innovation Hub - Kiosk	
Purpose of Issue: PLANNING	
Date: 12/06/2025	SCALE: 1:50
Paper Size: A3	