


Rev	Description	Date

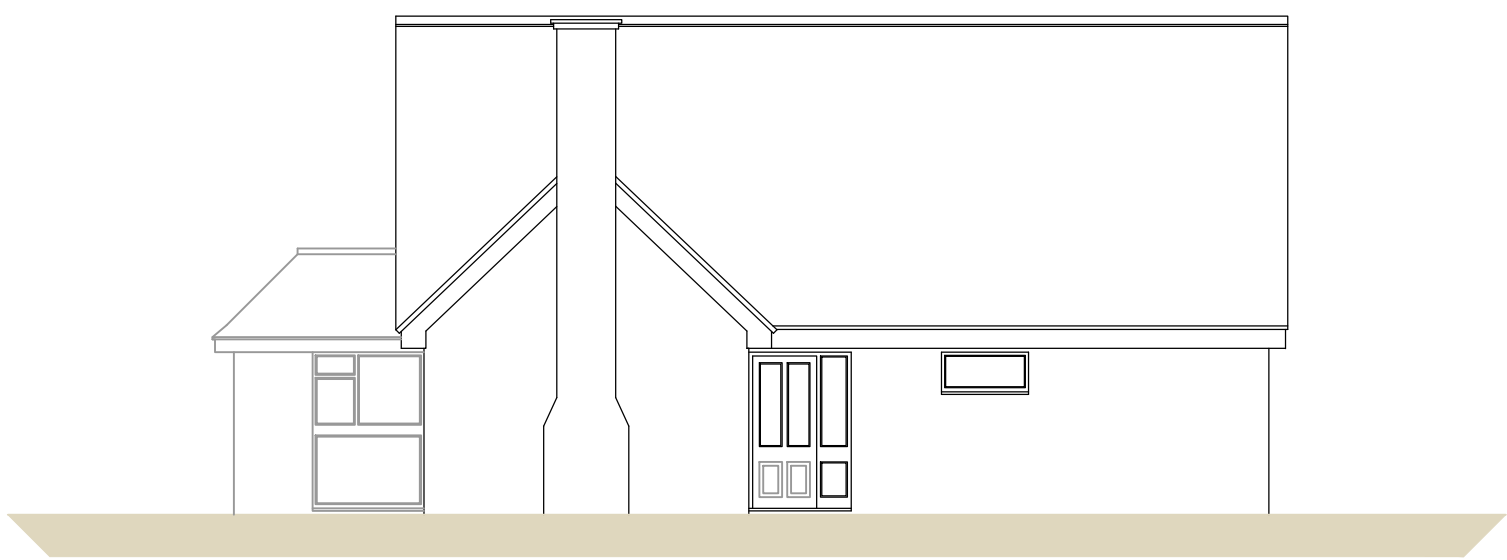


EAST ELEVATION




NORTH ELEVATION



WEST ELEVATION

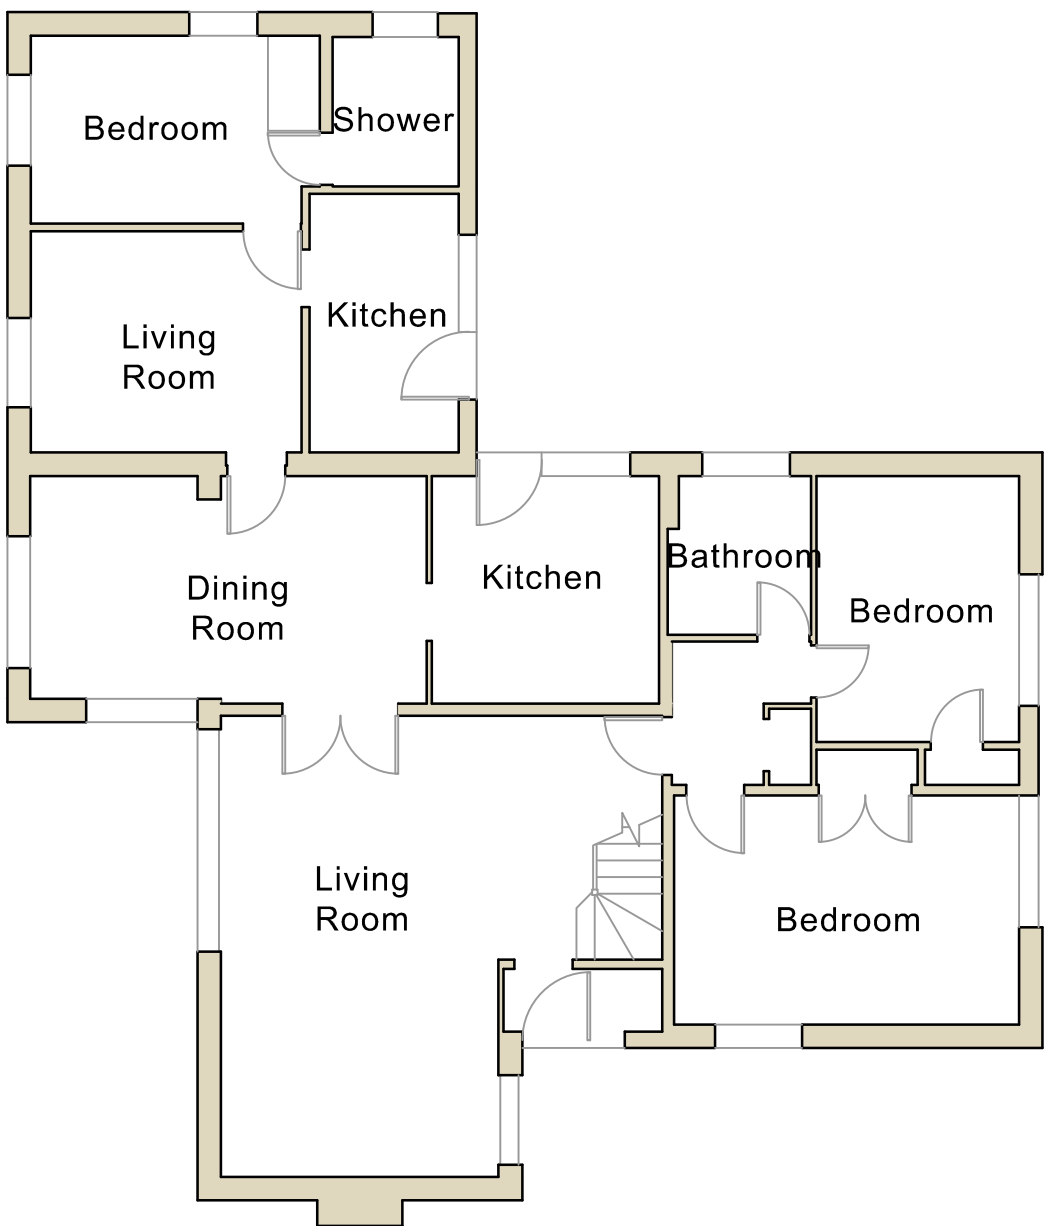

GROUND FLOOR PLAN

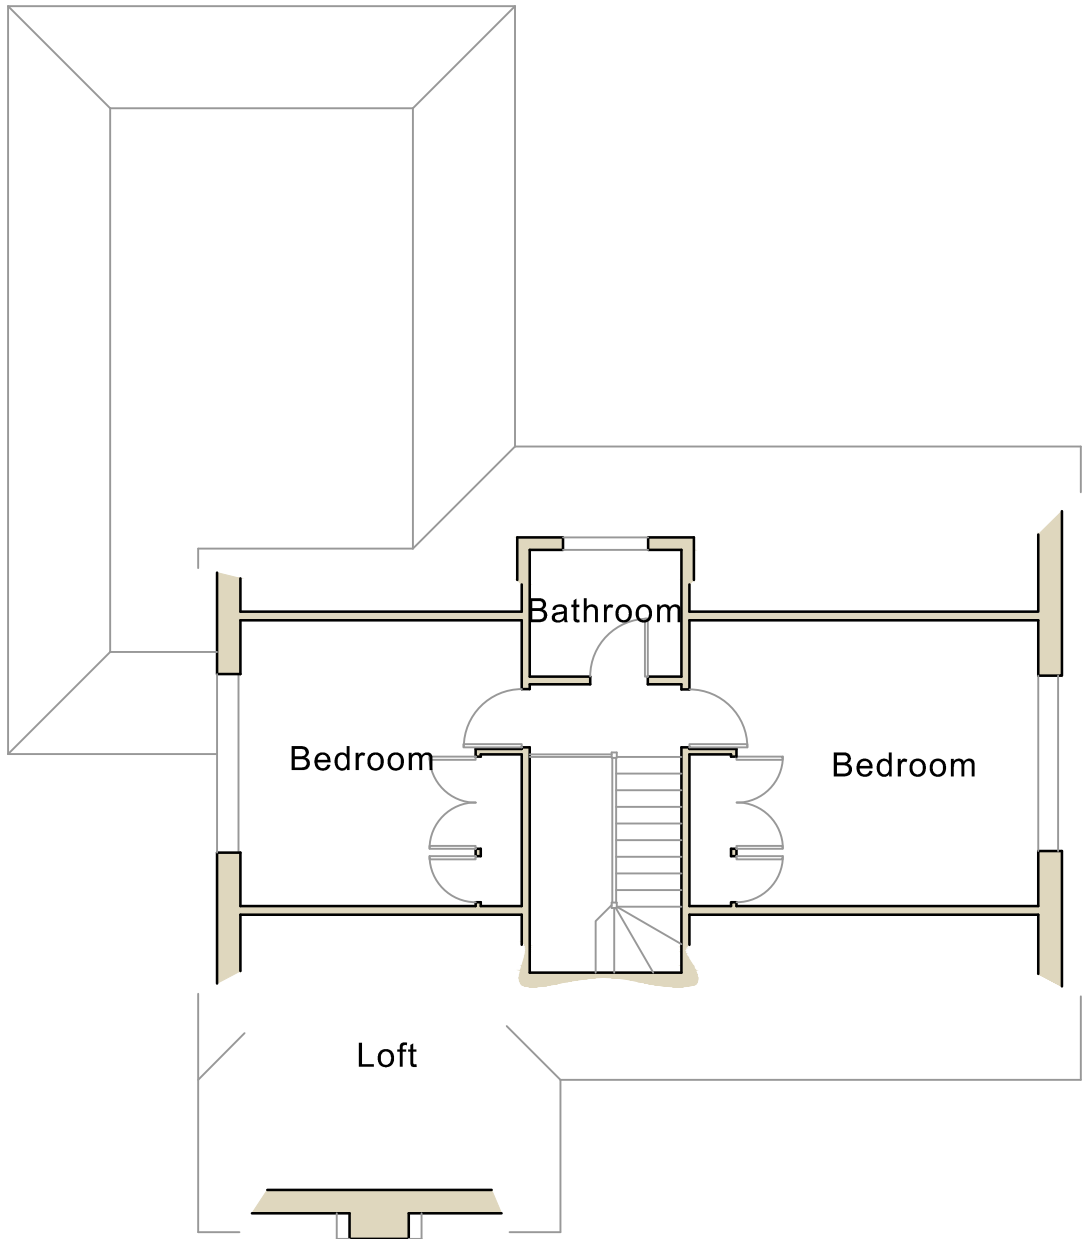

FIRST FLOOR PLAN



SOUTH ELEVATION

AVES
ARCHITECTURAL

architecture
and planning

CLIENT	Mr & Mrs B Williams	115 Anstey Road Alton Hampshire GU34 2RN 01420 543706 aves162@btinternet.com
JOB	Proposed Alterations & Extensions at 21 Parkway, Crowthorne	
DRG	EXISTING ARRANGEMENTS	

SCALE	1:100	DRAWN	ma	DATE	December 2024	20/15/04
-------	-------	-------	----	------	---------------	----------