

Rev	Description	Date




EAST ELEVATION




NORTH ELEVATION




WEST ELEVATION

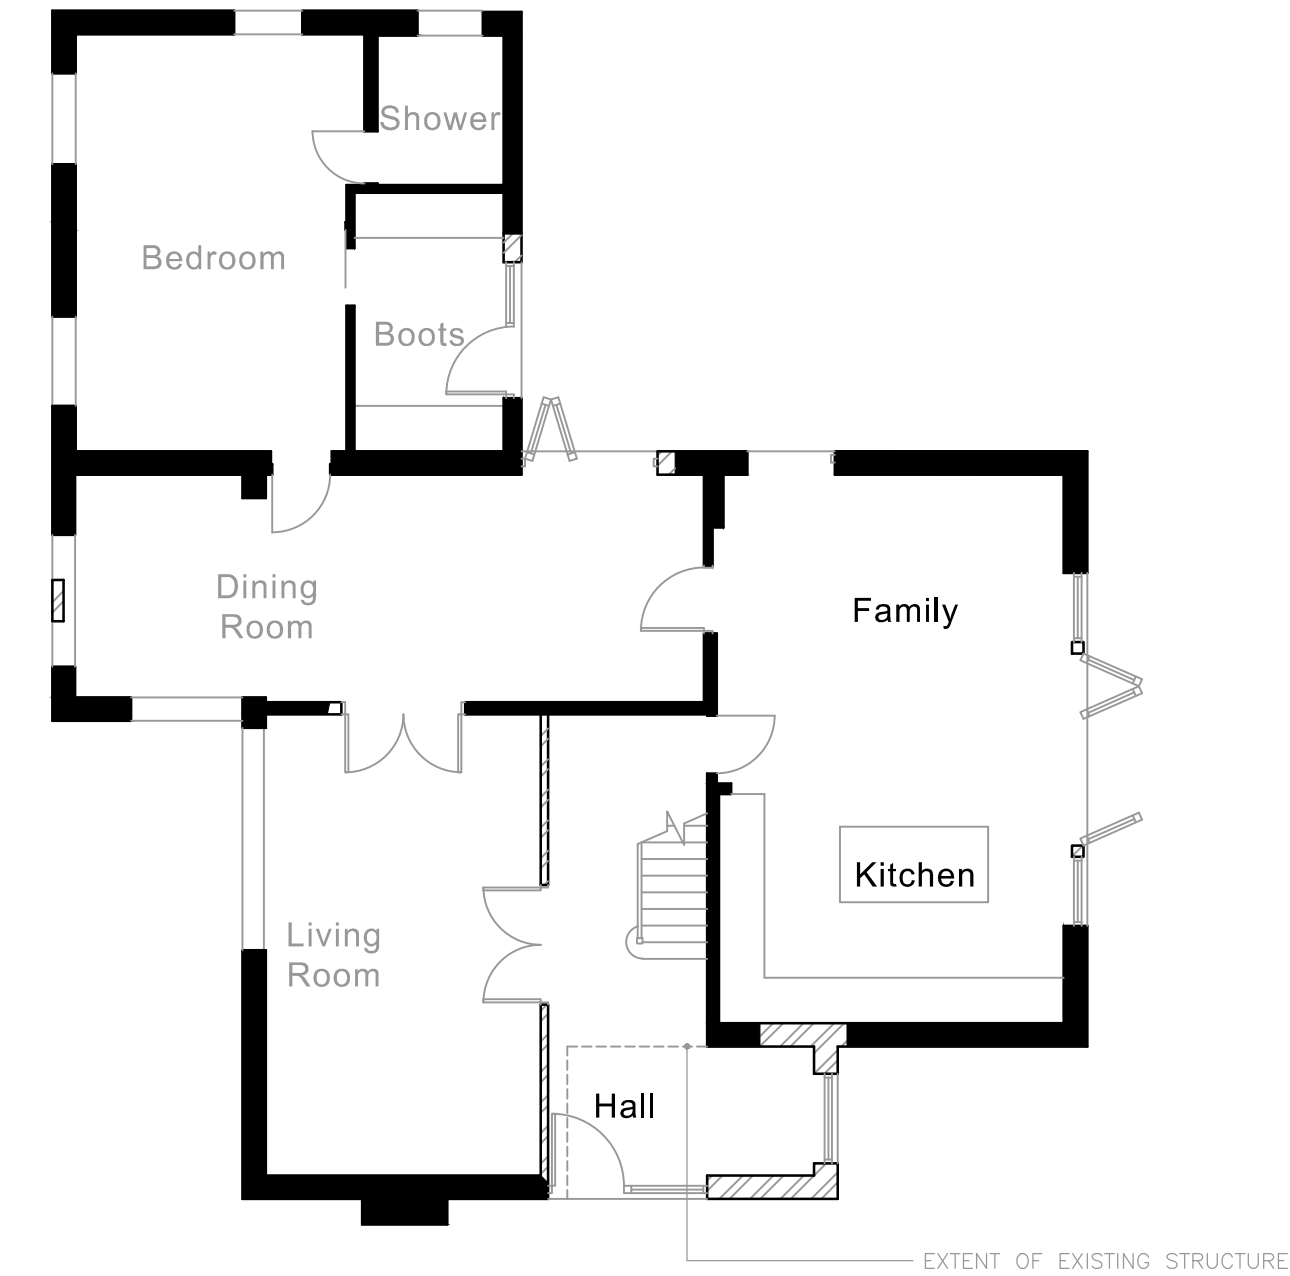

GROUND FLOOR PLAN

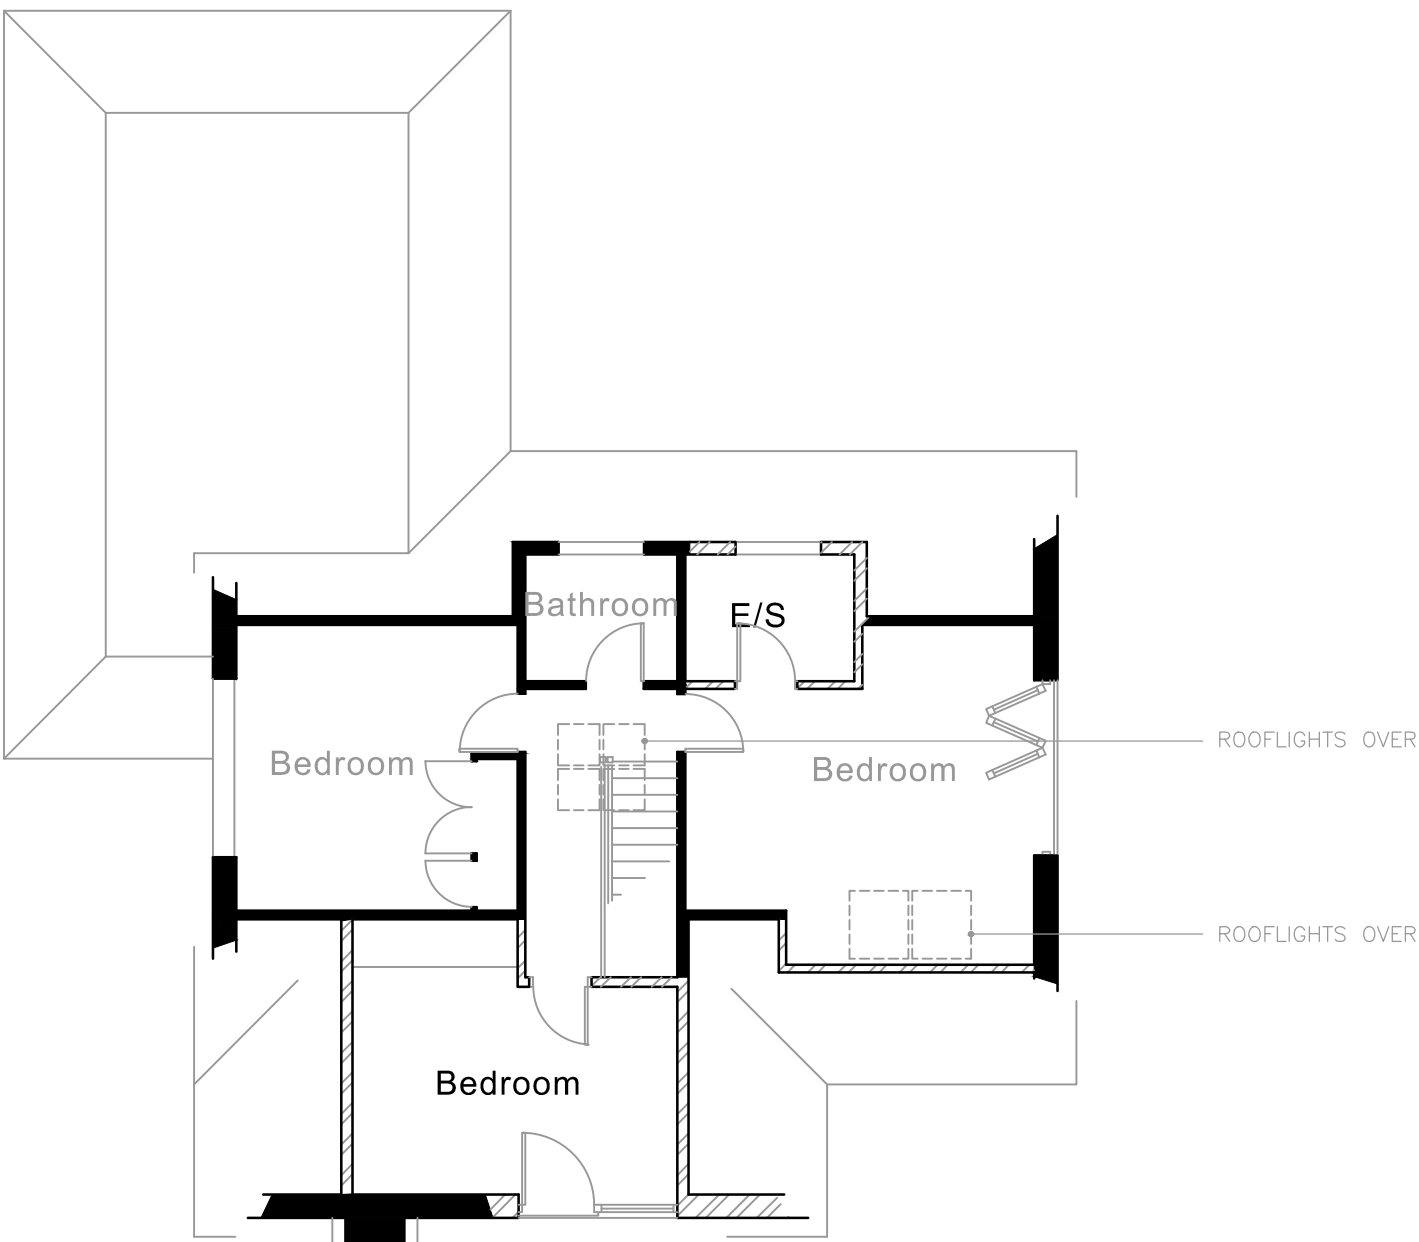

FIRST FLOOR PLAN

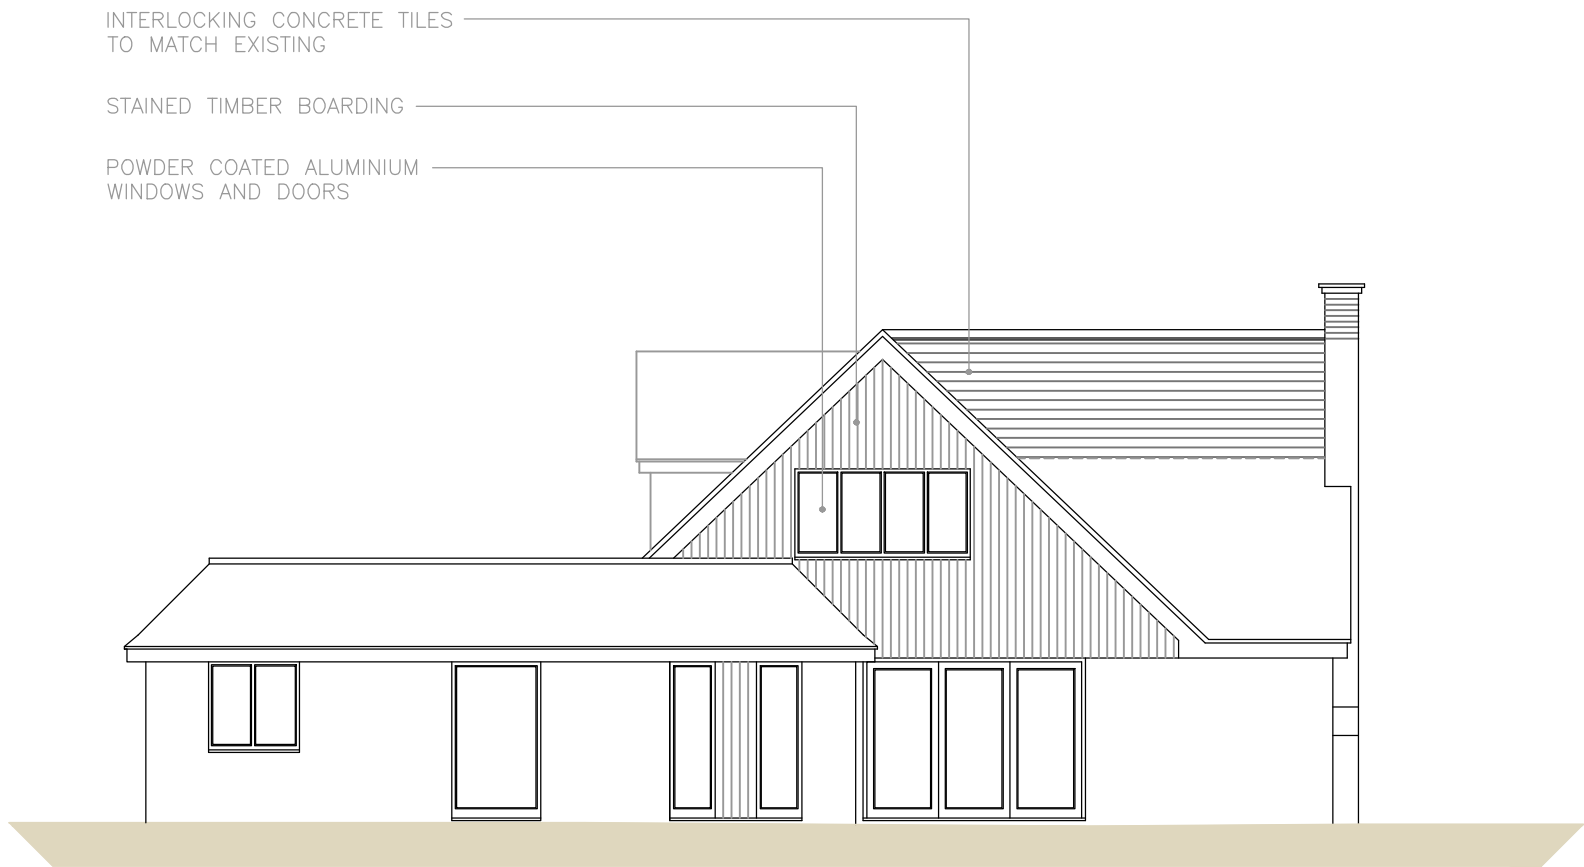

SOUTH ELEVATION

AVES ARCHITECTURAL

architecture
and planning

CLIENT **Mr & Mrs B Williams**

115 Anstey Road
Alton
Hampshire
GU34 2RN
01420 543706

JOB **Proposed Alterations & Extensions at
21 Parkway, Crowthorne**

DRG **PROPOSED HOUSE ALTERATIONS**

aves162@btinternet.com

SCALE **1:100** DRAWN **ma** DATE **December 2024** **20/15/05**