
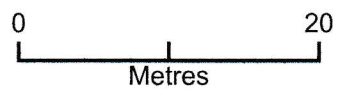


Site Block Plan

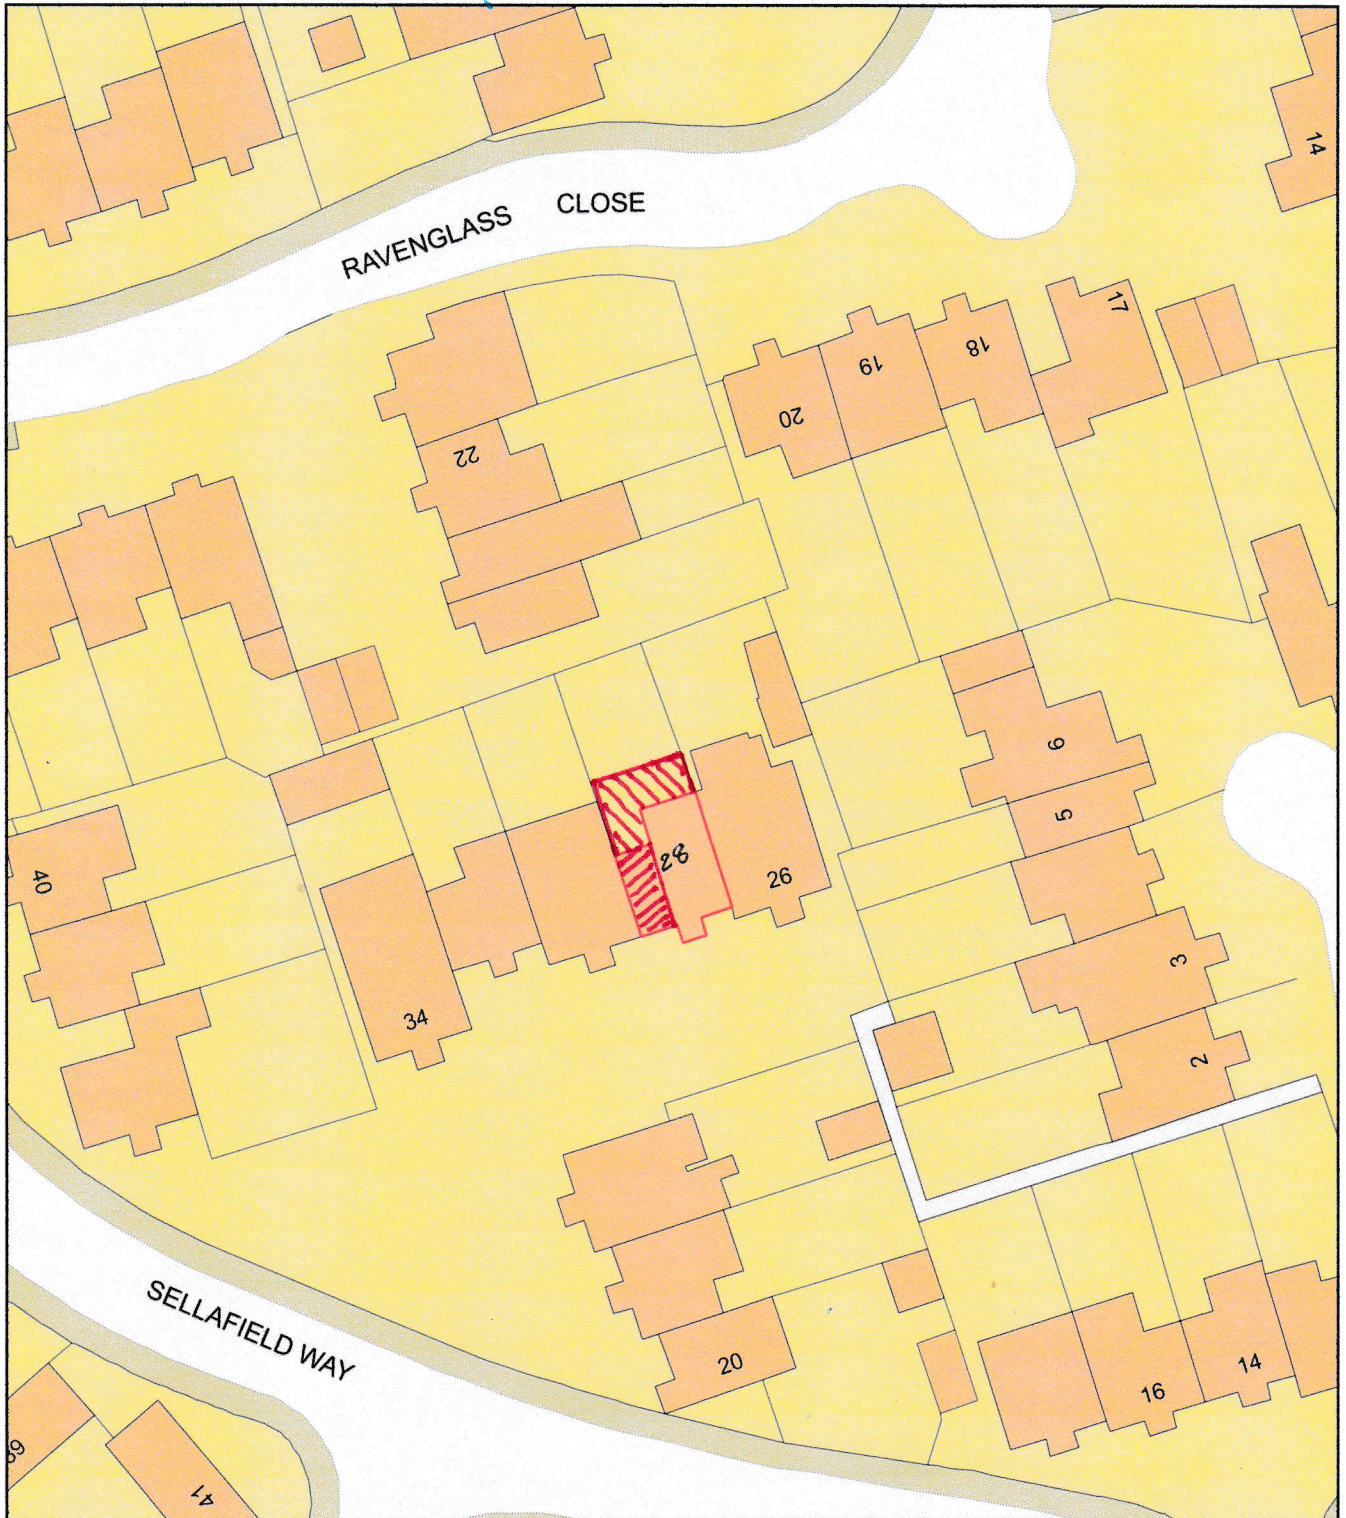

Plan Produced for: Ms Nat Chiu

Date Produced: 17 Jul 2025

Plan Reference Number / Project ID: TQRQM25198095701149 / 251630

Scale: 1:500 @ A4