



Site/Block Plan



(scale 1:500)



Location Plan

(scale 1:1250)

© Crown Copyright 2025. All rights reserved. Licence Number 100022432

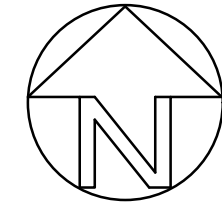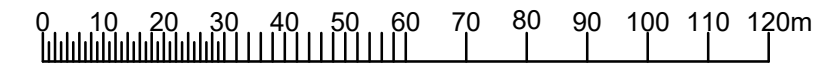

NOTES

1. All dimensions stated are in millimetres.
2. This drawing is the copyright of Oakleaf Building Surveyors & must not be reproduced without their written authority.
3. Any errors or omissions are to be reported to the project surveyor.
4. Do not rely on scaled dimensions for construction purposes. If in doubt seek clarification from the surveyor.

A	Planning	21/05/25
Rev	Description	Date
AMENDMENT RECORD		
Site/Project : SINGLE-STOREY SIDE EXTENSION TO 14 VEREY CLOSE, TWYFORD, READING, RG10 0LW		
Drawing Title : SITE AND LOCATION PLANS		
10-14 Duke Street Reading BERKSHIRE RG1 4RU		Telephone : 01189 560 525 07376 430 278 www.hicksbaker.co.uk
Scales : 1:1250 & 1:500 @ A2 size		
Drawn : GGF		Date : May 2025
Issue : PLANNING		
Project ID : A25/31		
Drawing No : AD/01		Revision : A

sheet size - A2 (594 x 420mm)