


Plan and Elevations

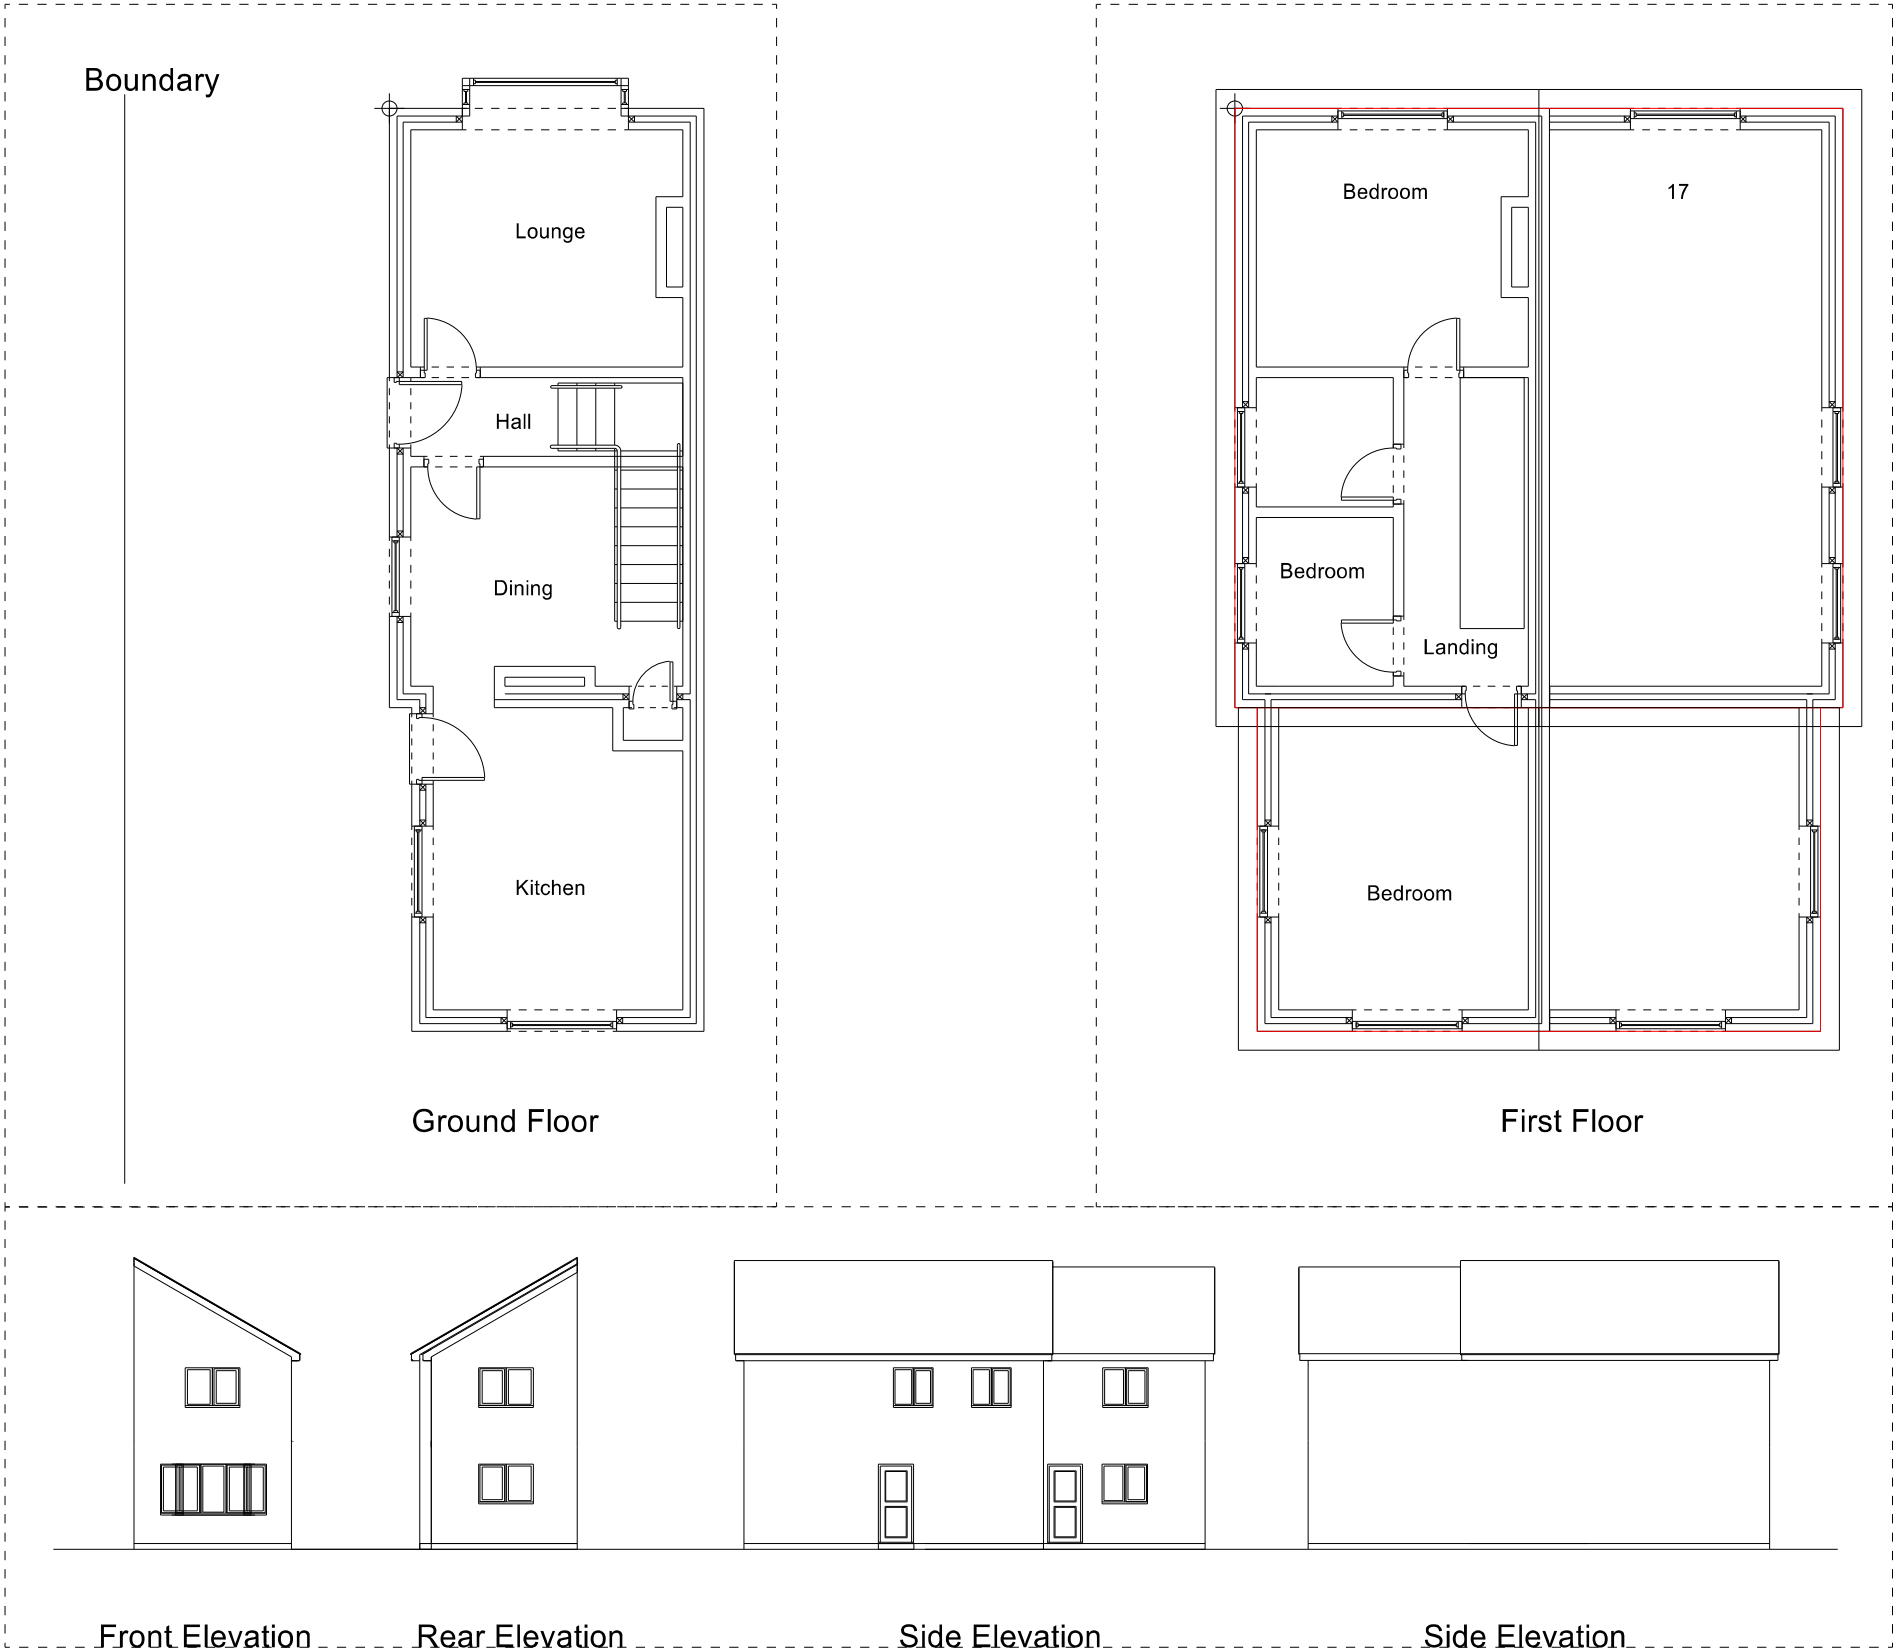

Notes

Cantley Design

Cantley Design

Project

Home Extension
19 Norton Road
Woodley
RG5 4AH

Drawing Type
Existing

Client
Mr and Mrs Bailey

Drawing Number
RDO/5/25/A/EP/D1

Date
May 2025

Drawn by
Bob Owles

Scale
1:100 @ A3

Checked by
NCO

Cantley Drawing Services
20 Cantley Crescent
Wokingham
RG41 1NX
0781 803 2212

Page Size - A3

1: 100 @ A3

