

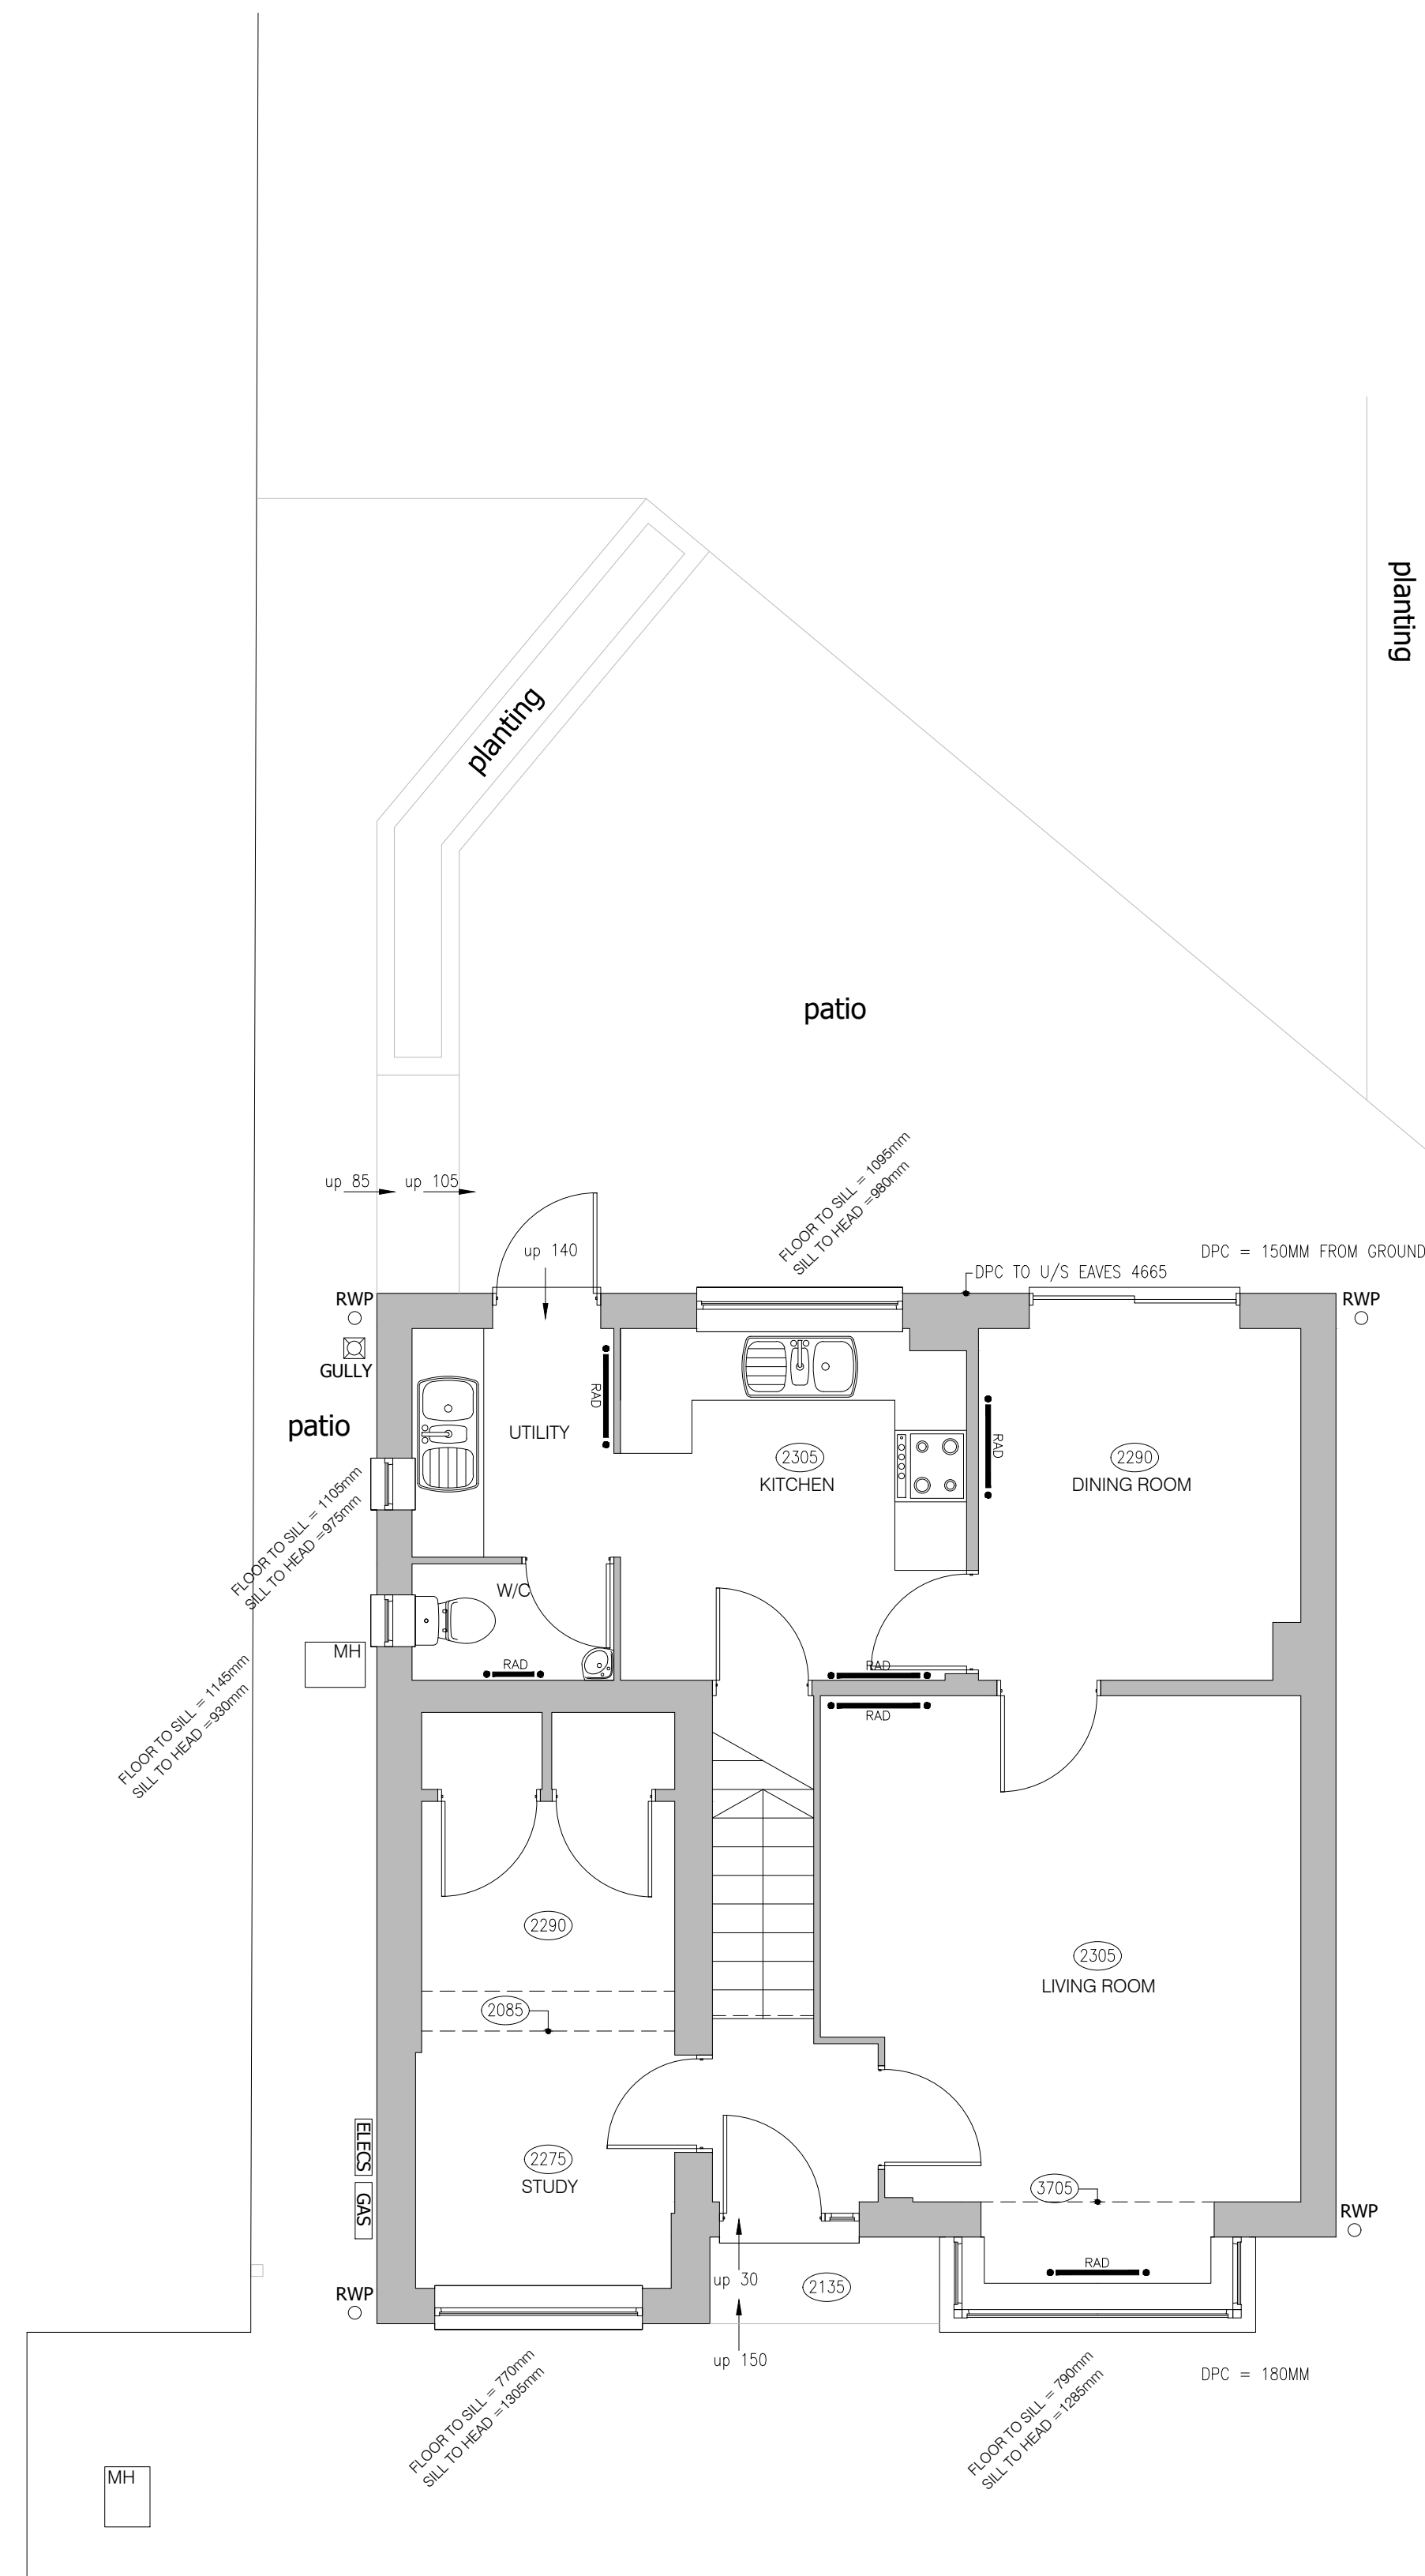


- NOTES:
1. THIS DRAWING IS TO BE READ IN CONJUNCTION WITH ALL RELEVANT ARCHITECTS, SUB-CONTRACTORS AND ARCHITECTURAL DRAWINGS.
 2. THIS DRAWINGS REMAINS THE COPYRIGHT OF JETARCH DESIGN LTD AND MAY NOT BE SHARED OR REPRODUCED WITHOUT THEIR KNOWLEDGE

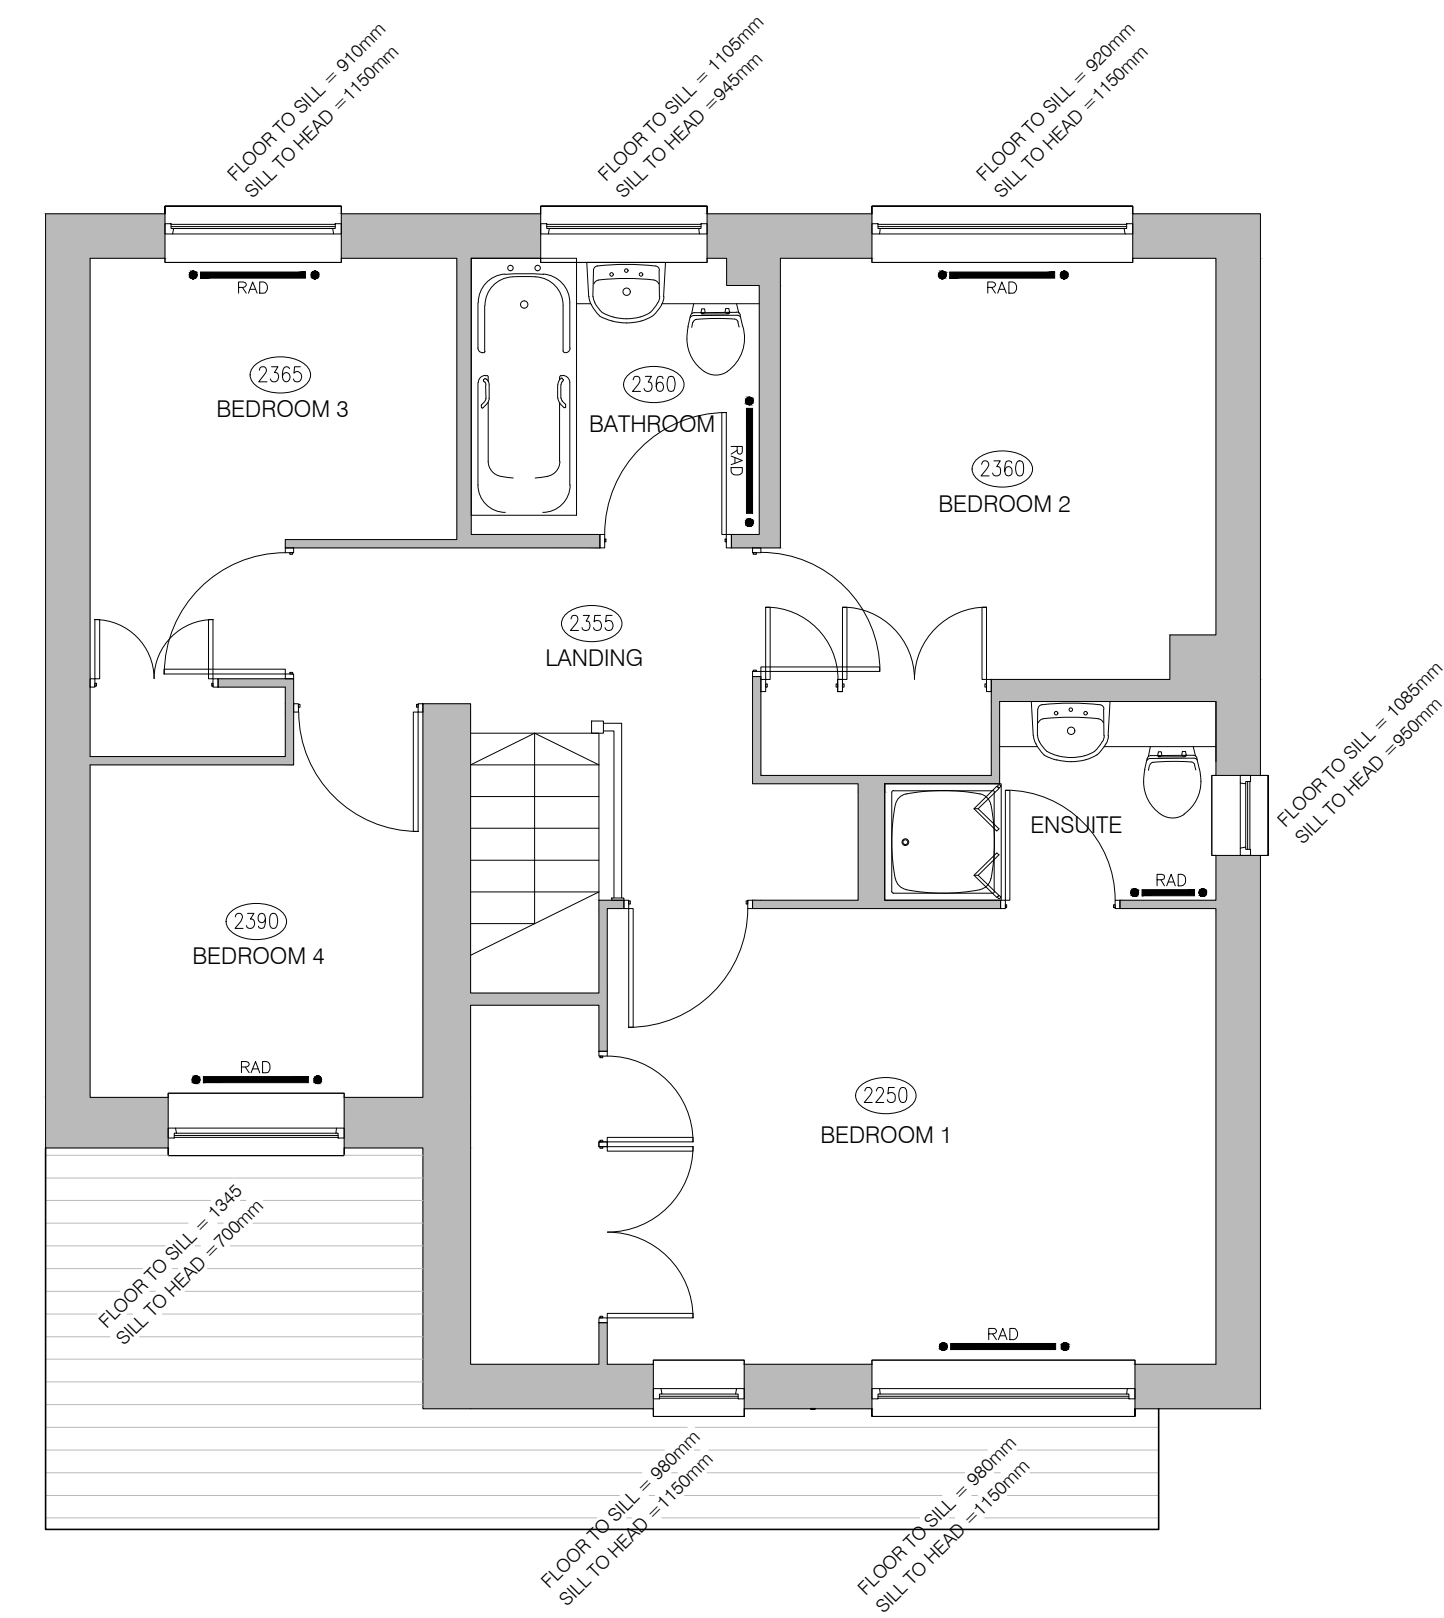

GROUND FLOOR
SCALE 1:50

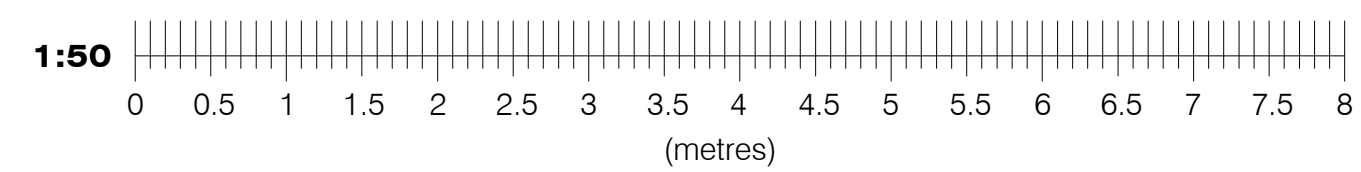

FIRST FLOOR
SCALE 1:50

Rev.	Date	Revisions
Drawing No. Rev. A1/457/01		
Plot Date: AUG 25		
Scale 1:50 @ A1		
Date	AUG 25	Drawn SA