


Rev.	Date	Revisions

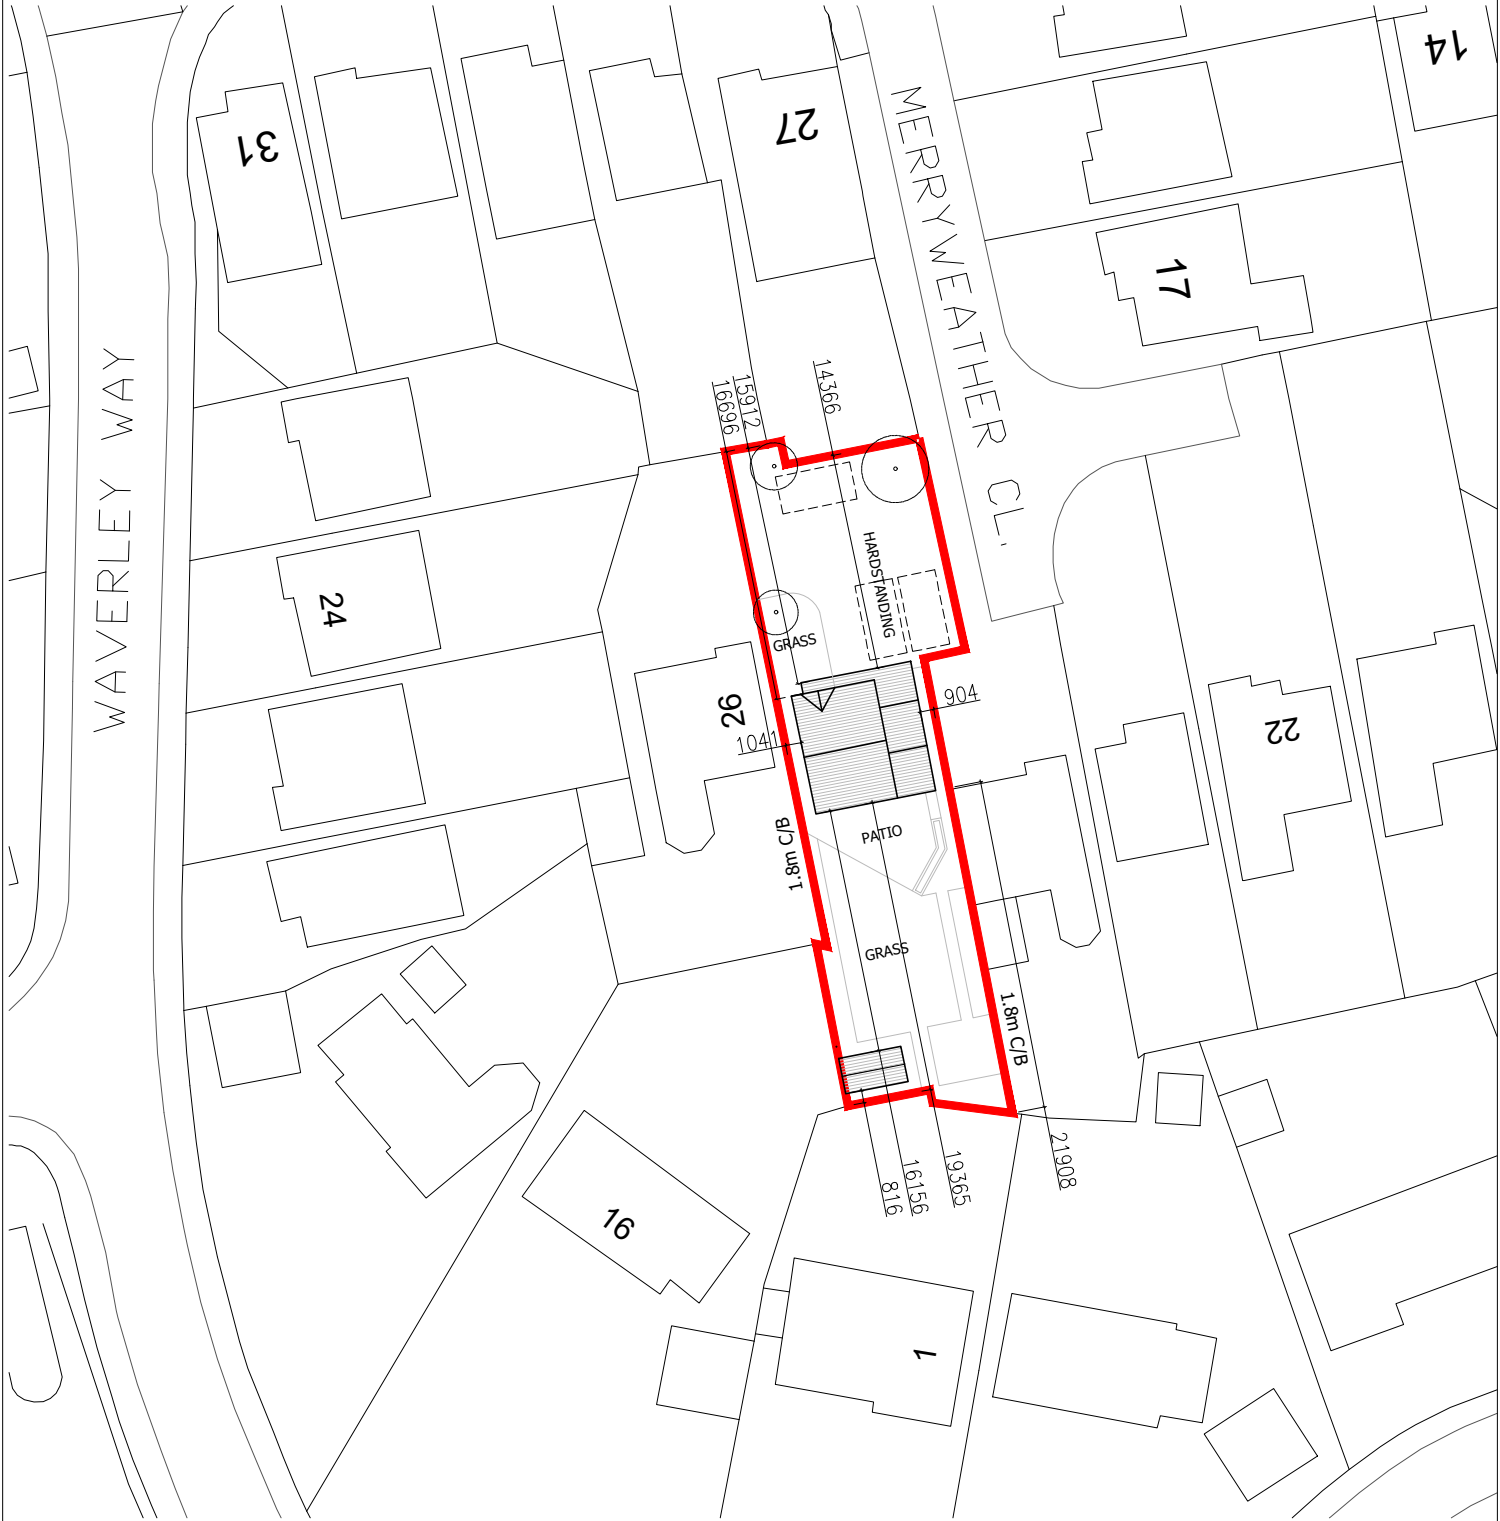

— SITE BOUNDARY

Client DR & MRS GOH			Drawing Title EXISTING BLOCK PLAN		JET ARCH DESIGN	
Job Title 25 MERRYWEATHER CLOSE FINCHAMPSTEAD RG40 4YH						
Scale 1:500	Date SEPT 25	Drawn SA	Drawing No. A4/457/10		Rev.	
Plot Date: SEPT 25						
					100 Berkshire Place Winnersh Triangle Wokingham, Berkshire RG41 5RRD Tel: 07787296792 email: info@jetarchdesign.co.uk	