


Rev.	Date	Revisions

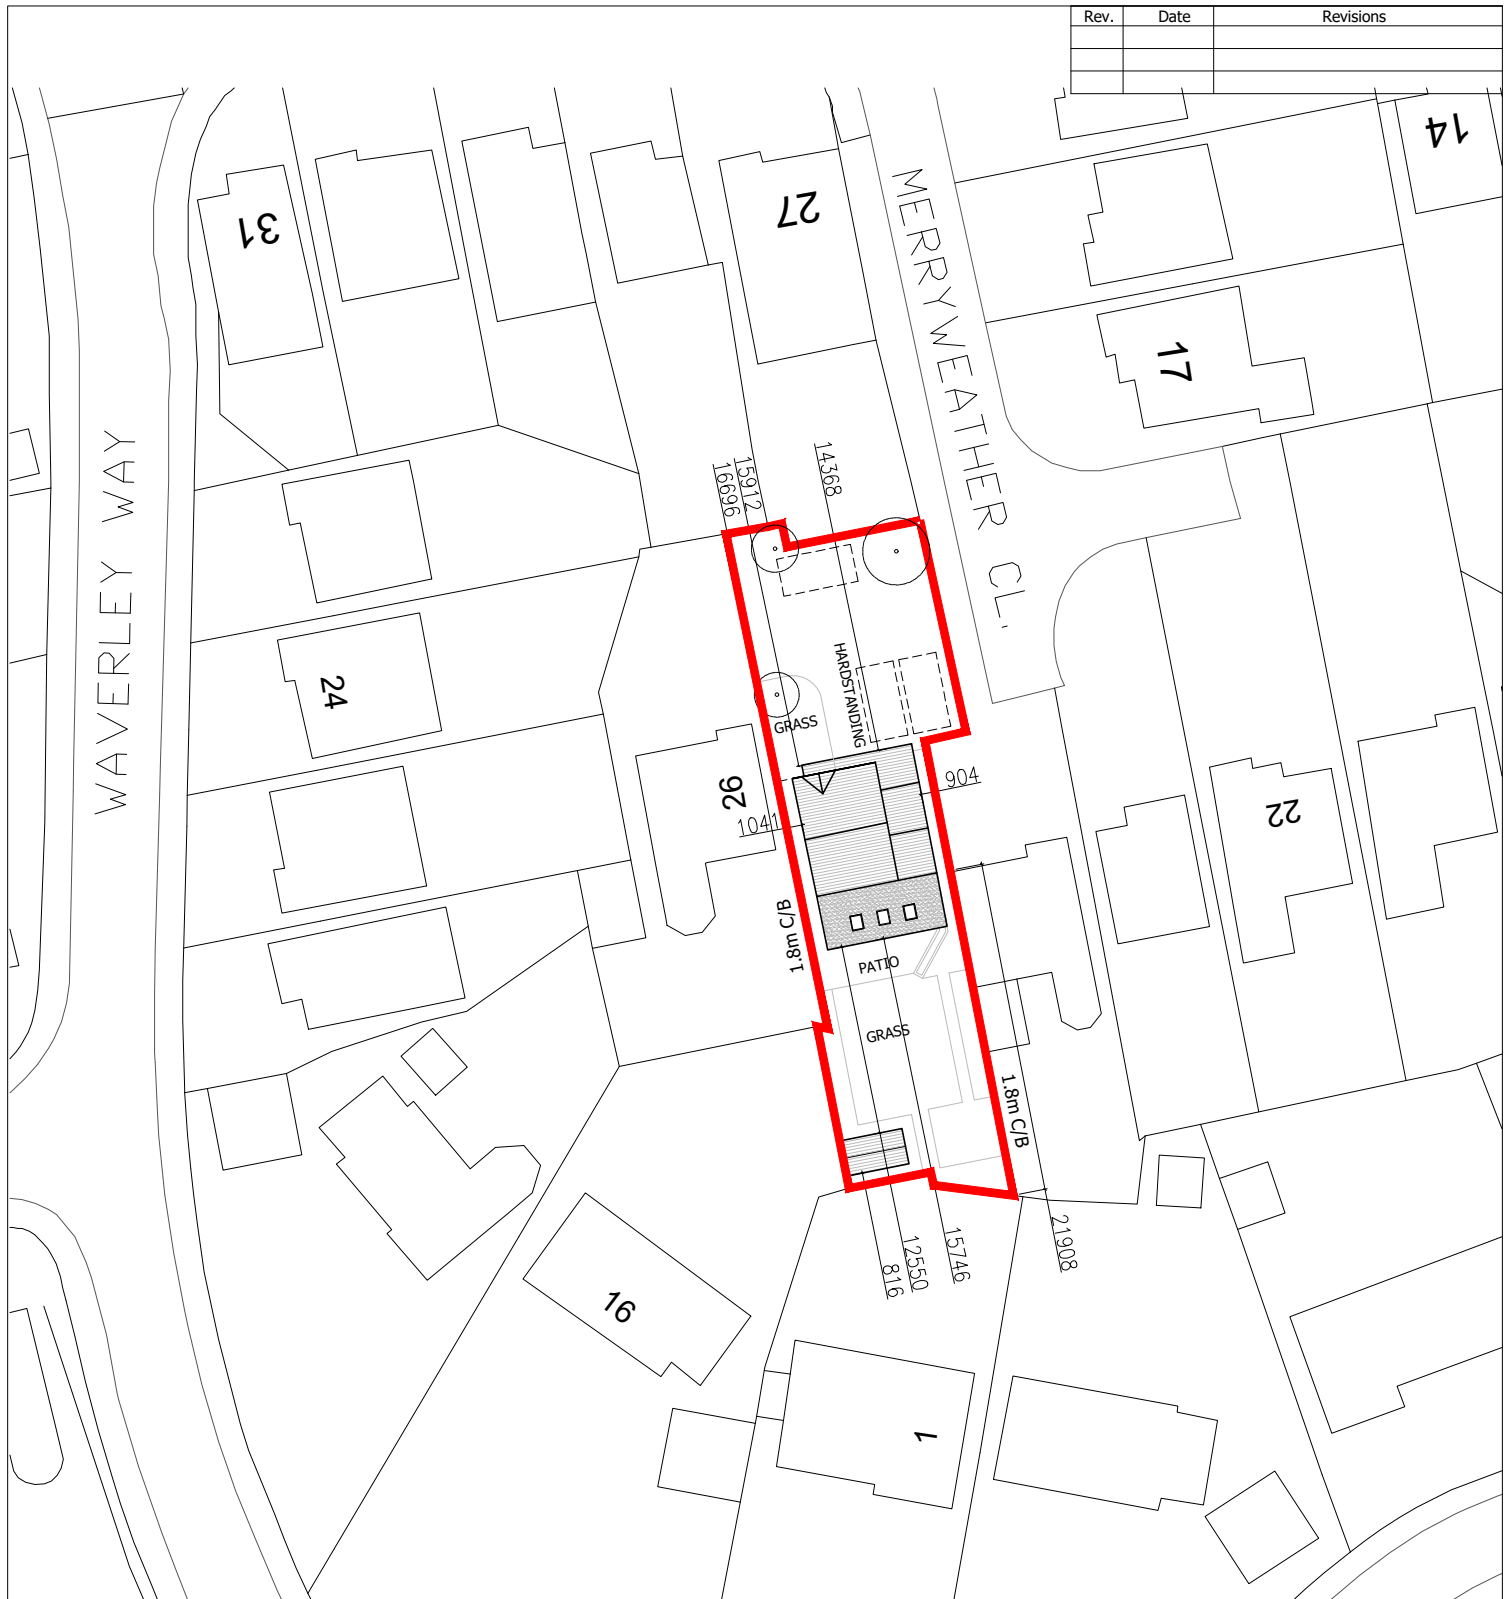

 SITE BOUNDARY

Client DR & MRS GOH			Drawing Title PROPOSED BLOCK PLAN	Drawing No. A4/457/11	Rev. A	 100 Berkshire Place Winnersh Triangle Wokingham, Berkshire RG41 5RRD Tel: 07787296792 email: info@jetarchdesign.co.uk
Job Title 25 MERRYWEATHER CLOSE FINCHAMPSTEAD RG40 4YH						
Scale 1:500	Date NOV 25	Drawn S.A				
Plot Date: SEPT 25						