
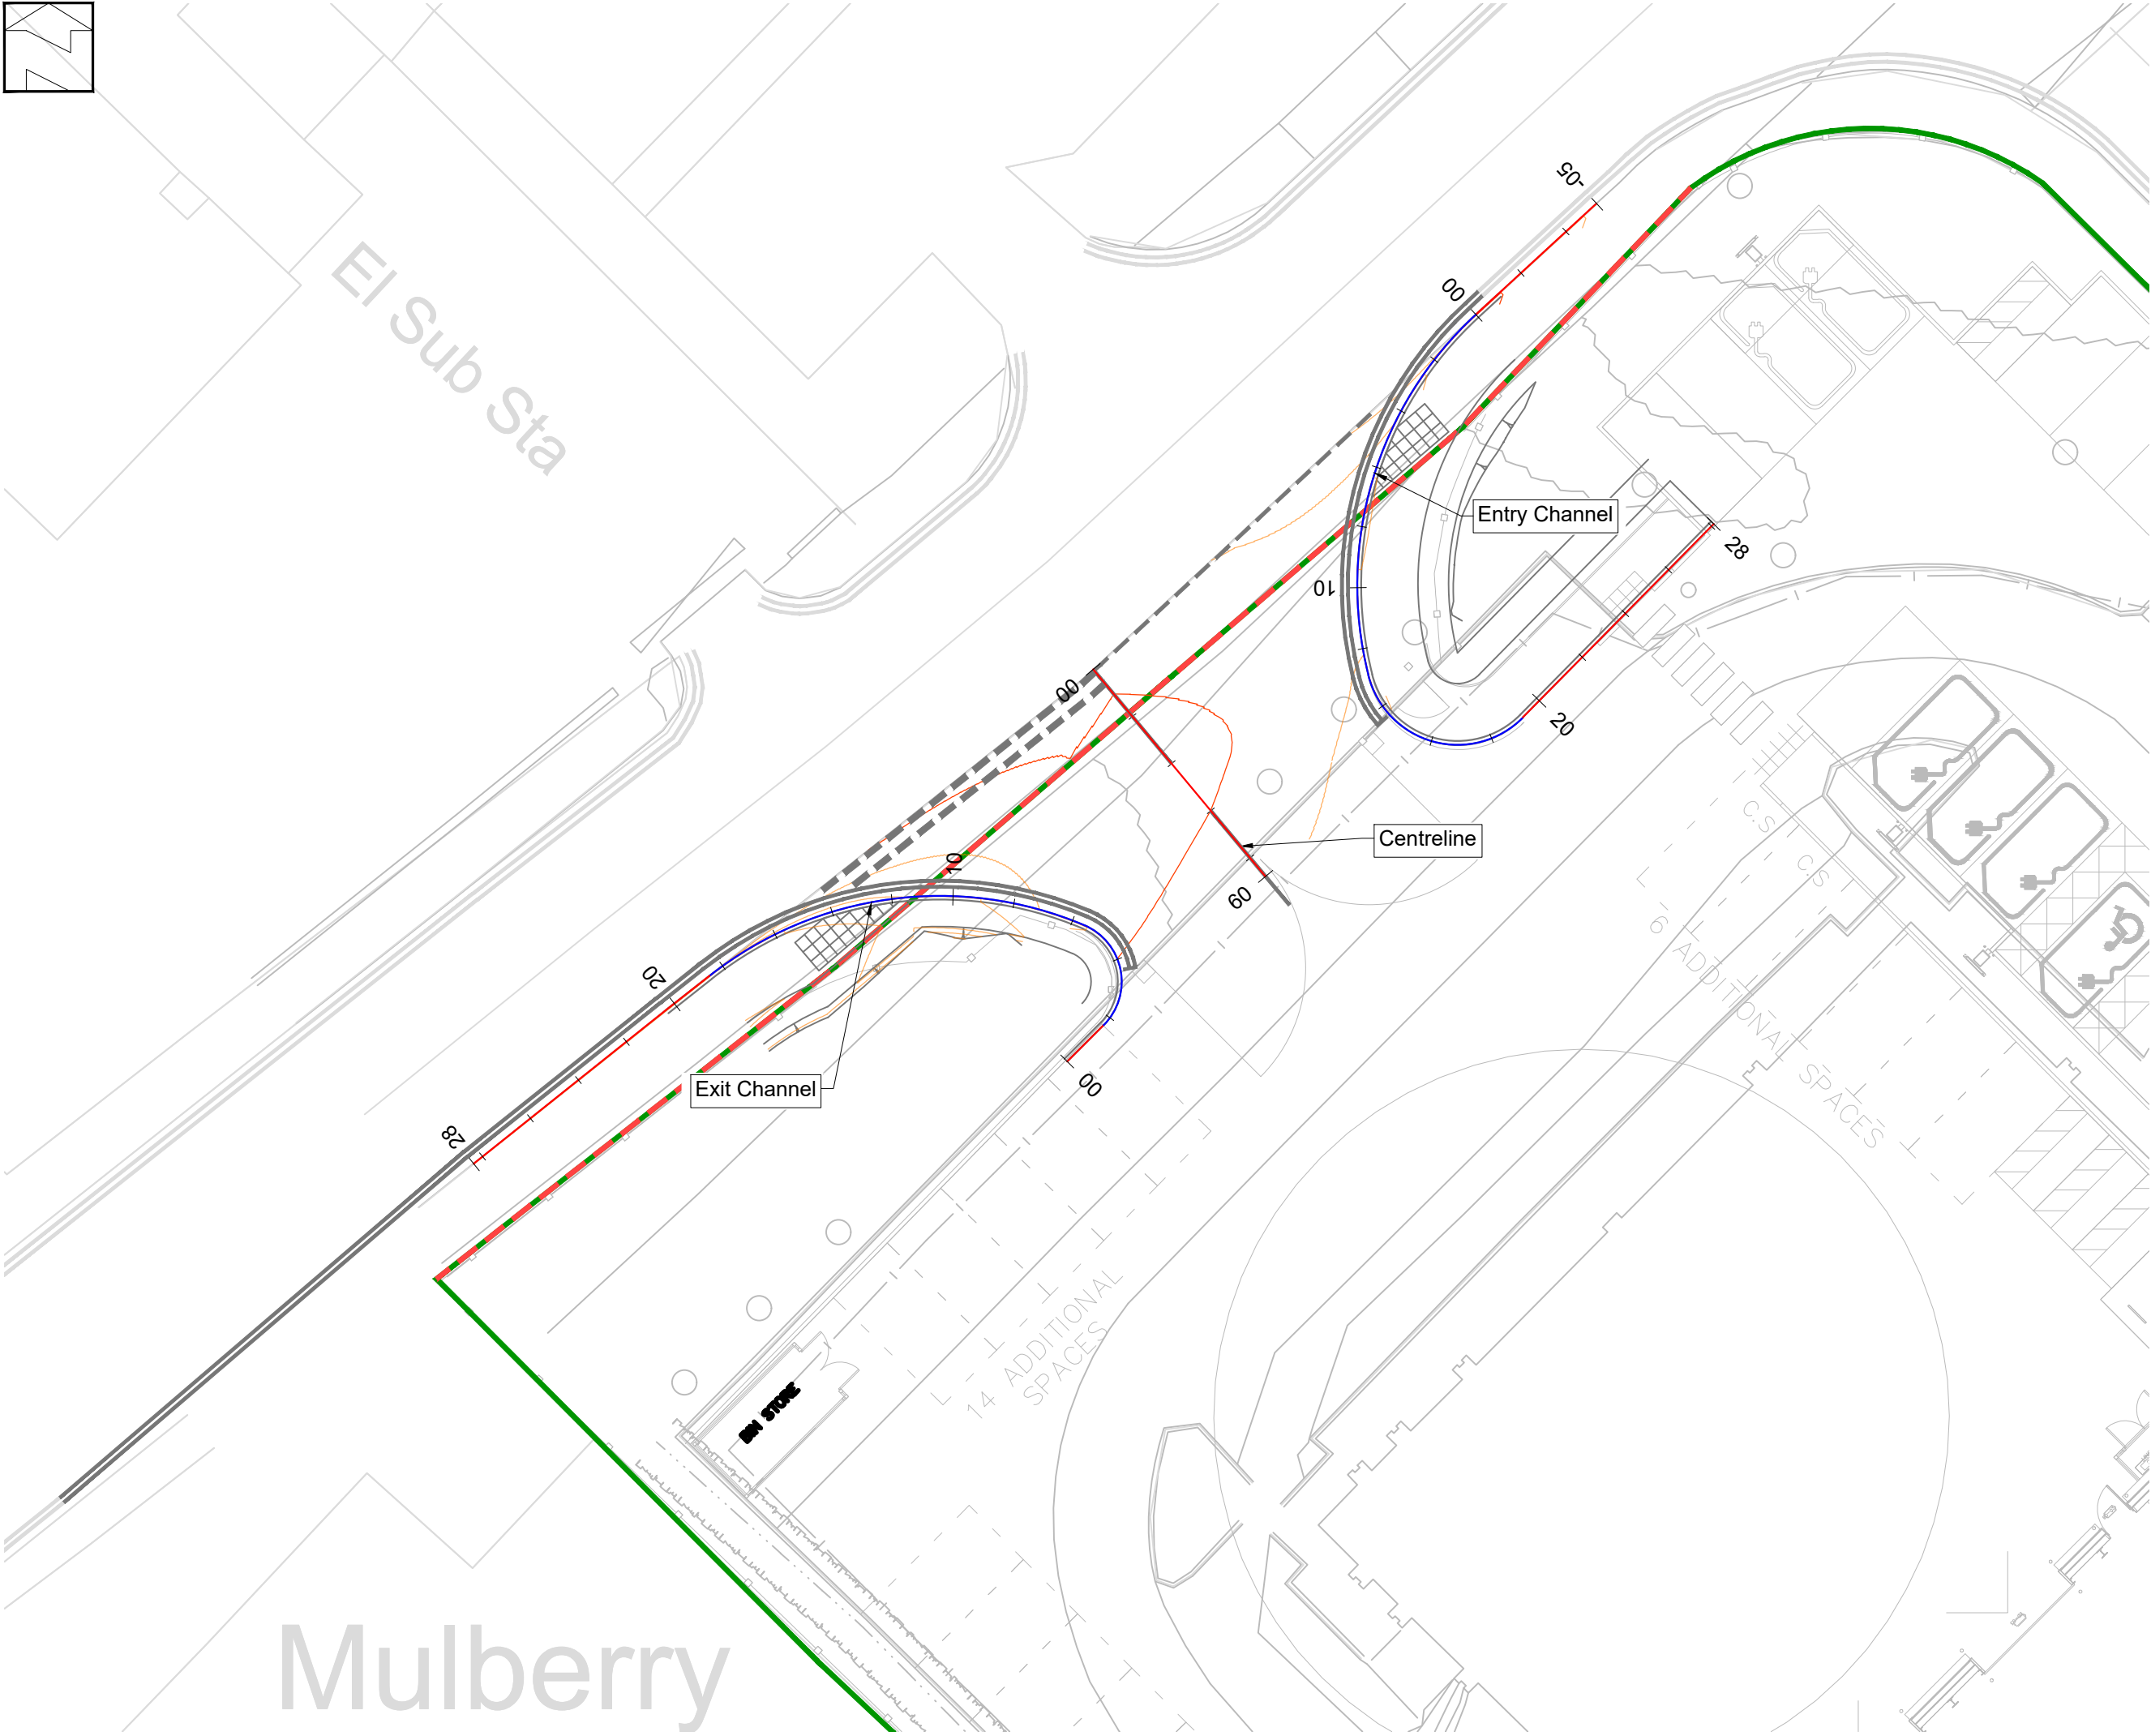


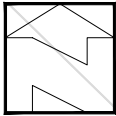

| This drawing references the data noted below |                  |            |      |          |
|----------------------------------------------|------------------|------------|------|----------|
| Data                                         | Source           | Reference  | Rev. | Dated    |
| Topographical Survey                         | Greenhatch Group | GH12557    | -    | 10.01.22 |
| Site Masterplan                              | HTC Architects   | C179-00400 | C03  | 13.11.25 |

- Notes
1. Do not scale this drawing. All dimensions must be checked/ verified on site. If in doubt ask.
  2. This drawing is to be read in conjunction with all relevant architects, engineers and specialists drawings and specifications.
  3. All dimensions in millimetres unless noted otherwise. All levels in metres unless noted otherwise.
  4. Any discrepancies noted on site are to be reported to the engineer immediately.
  5. This drawing is to be read in conjunction to 3463-ADC-HML-XX-DR-C-0622.

- Legend
- Site Boundary
  - Highway Boundary
  - Proposed major contour
  - Proposed minor contour
- Major contours - 0.5m interval  
Minor contours - 0.05m interval

|     |          |                              |    |     |
|-----|----------|------------------------------|----|-----|
| P04 | 07.01.26 | Double yellow lines extended | TB | AL  |
| P03 | 05.01.25 | Updated for Magrock          | TB | AL  |
| P02 | 20.09.24 | Issued for Approval          | JW | AL  |
| P01 | 29.08.24 | Issued for Comment           | AL | PK  |
| Rev | Date     | Description                  | Dr | Rev |



Project:

Fishponds Road,  
Wokingham

Title:

Highway Long  
Section Locations

|                                      |                           |
|--------------------------------------|---------------------------|
|                                      |                           |
| Drawn:<br>A. Linney                  | Reviewed:<br>P. Kalogirou |
| Size:<br>A3                          | Date:<br>29/08/2024       |
| Status:<br>FOR APPROVAL              |                           |
| Project<br>3463-ADC-HML-XX-DR-C-0621 | Revision<br>S4 P04        |