




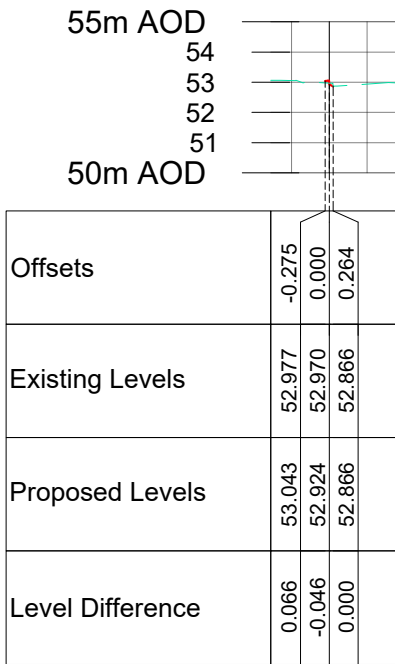


Entry Channel Chainage 2.500
SCALE: H 1:500,V 1:250.

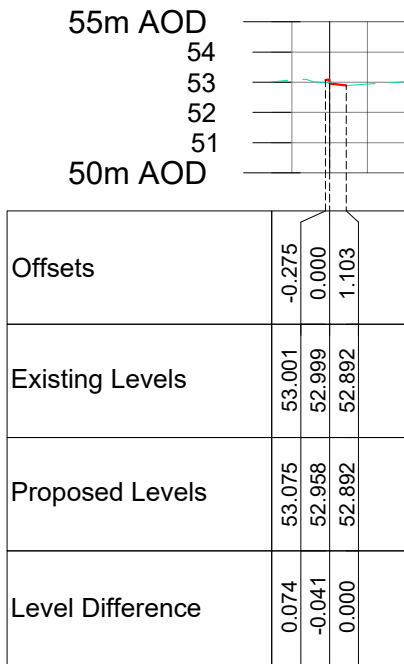


Entry Channel Chainage 5.000
SCALE: H 1:500,V 1:250.

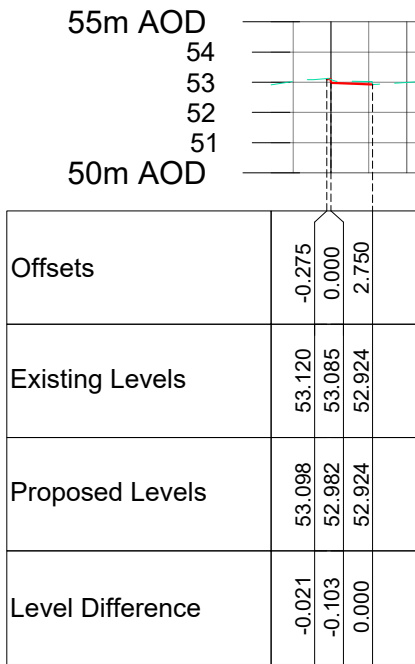


Entry Channel Chainage 7.500
SCALE: H 1:500,V 1:250.

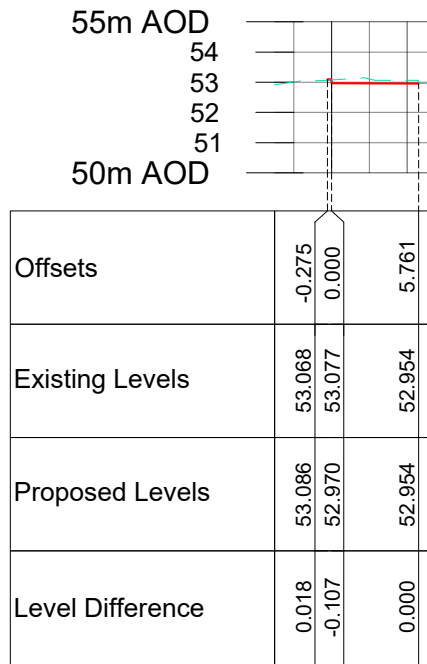


Entry Channel Chainage 10.000
SCALE: H 1:500,V 1:250.

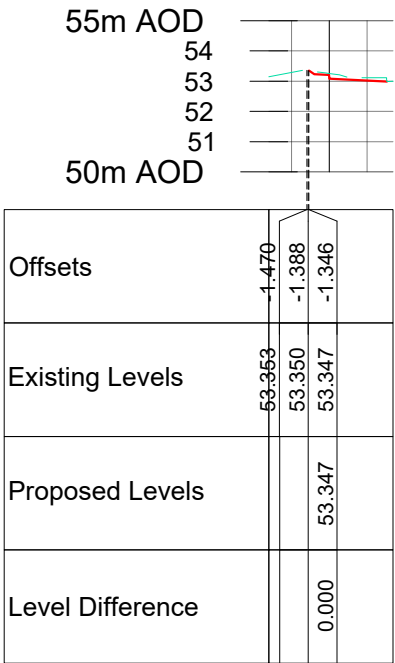


Exit Channel Chainage 10.000
SCALE: H 1:500,V 1:250.

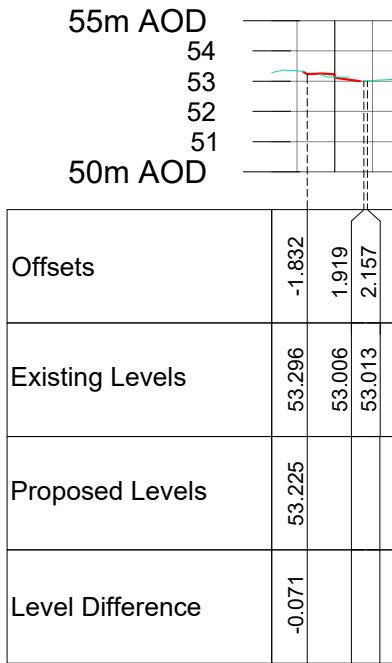


Exit Channel Chainage 12.500
SCALE: H 1:500,V 1:250.

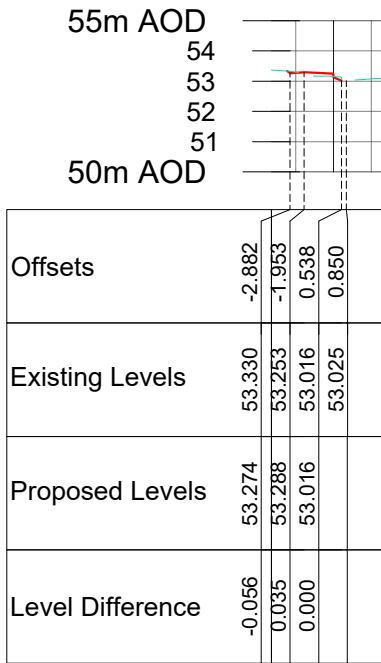

Exit Channel Chainage 15.000
SCALE: H 1:500,V 1:250.

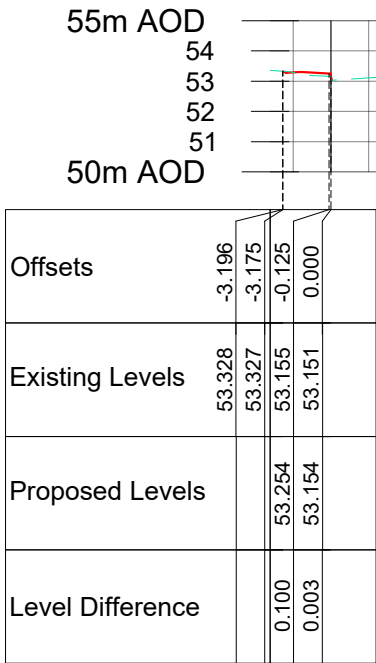

Exit Channel Chainage 17.500
SCALE: H 1:500,V 1:250.

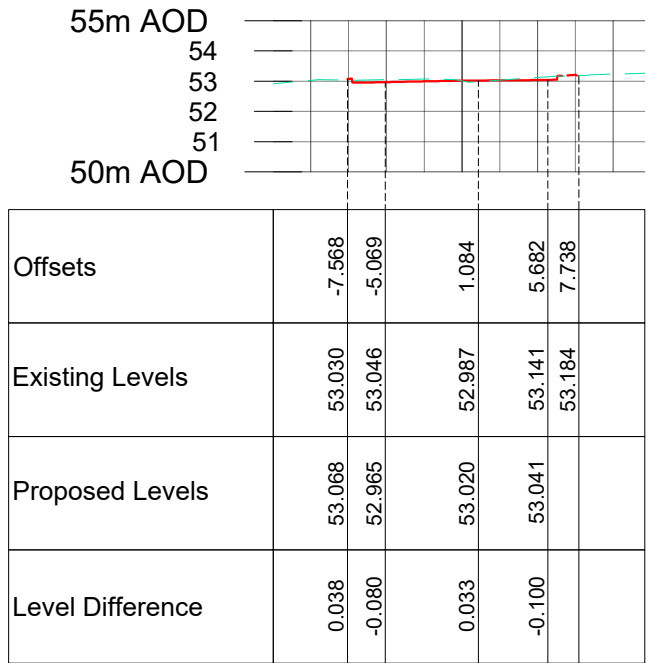

Centreline Chainage 5.000
SCALE: H 1:500,V 1:250.

This drawing references the data noted below				
Data	Source	Reference	Rev.	Dated
Topographical Survey	Greenhatch Group	GH12557	-	10.01.22
Site Masterplan	HTC Architects	C179-00400	C03	13.11.25

- Notes
1. Do not scale this drawing. All dimensions must be checked/ verified on site. If in doubt ask.
 2. This drawing is to be read in conjunction with all relevant architects, engineers and specialists drawings and specifications.
 3. All dimensions in millimetres unless noted otherwise. All levels in metres unless noted otherwise.
 4. Any discrepancies noted on site are to be reported to the engineer immediately.
 5. This drawing is to be read in conjunction to 3463-ADC-HML-XX-DR-C-0631.

Legend	
—	Finished levels
- - -	Existing ground levels

P03	05.01.26	Updated for Magrock	TB	AL
P02	20.09.24	Issued for Approval	JW	AL
P01	29.08.24	Issued for Comment	JW	AL
Rev	Date	Description	Dr	Rev



Project:

Fishponds Road,
Wokingham

Title:

Highway
Cross Sections

--	--	--	--	--	--	--	--	--	--

ADC INFRASTRUCTURE								
Drawn: J. Whitehead			Reviewed: A. Linney					
Size: A3	Scale: As Noted			Date: 29/08/2024				
Status: FOR APPROVAL								
Project	Originator	Volume	Level	Type	Role	Number	Status	Revision
3463-ADC-HML-XX-DR-C-0632							S4	P03