


El Sub Sta

Mulberry

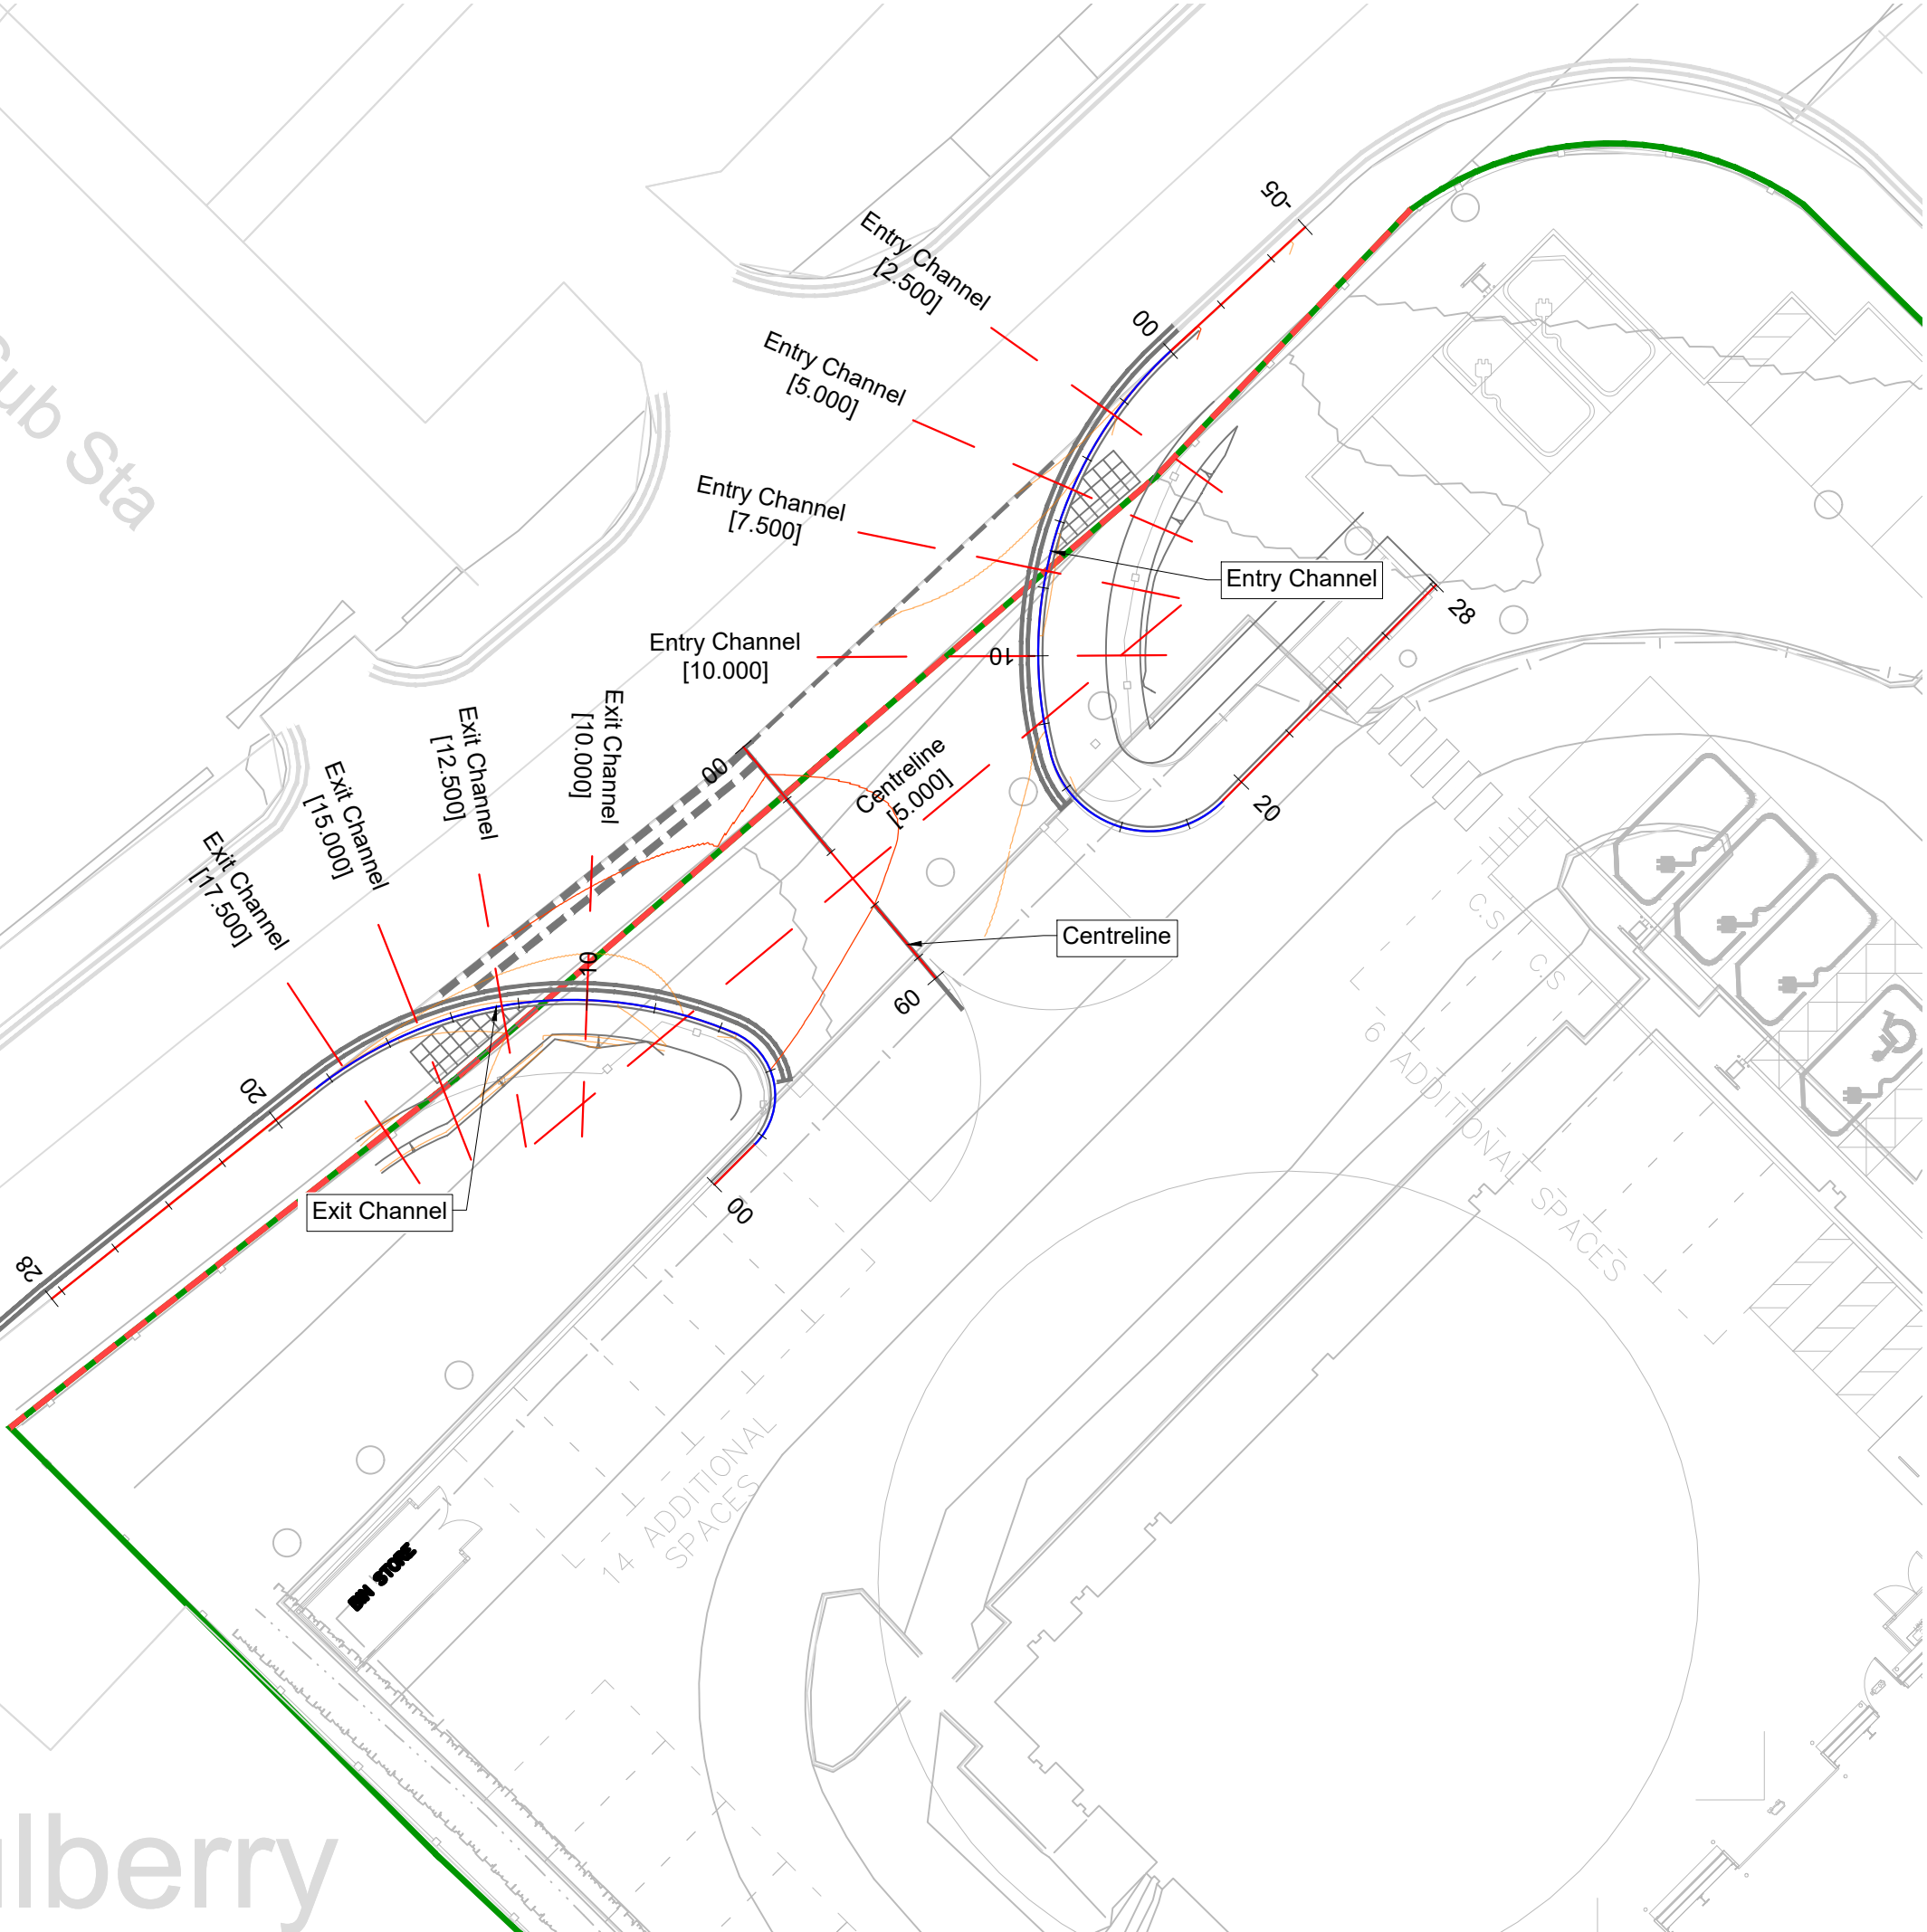


This drawing references the data noted below				
Data	Source	Reference	Rev.	Dated
Topographical Survey	Greenhatch Group	GH12557	-	10.01.22
Site Masterplan	HTC Architects	C179-00400	C03	13.11.25

- Notes
1. Do not scale this drawing. All dimensions must be checked/ verified on site. If in doubt ask.
 2. This drawing is to be read in conjunction with all relevant architects, engineers and specialists drawings and specifications.
 3. All dimensions in millimetres unless noted otherwise. All levels in metres unless noted otherwise.
 4. Any discrepancies noted on site are to be reported to the engineer immediately.
 5. This drawing is to be read in conjunction to 3463-ADC-HML-XX-DR-C-0632.

- Legend
- Site Boundary
 - Highway Boundary
 - Proposed major contour
 - Proposed minor contour
 - Major contours - 0.5m interval
 - Minor contours - 0.05m interval

P04	07.01.25	Double yellow lines extended	TB	AL
P03	05.01.25	Updated for Magrock	TB	AL
P02	20.09.24	Issued for Approval	JW	AL
P01	29.08.24	Issued for Comment	JW	AL
Rev	Date	Description	Dr	Rev

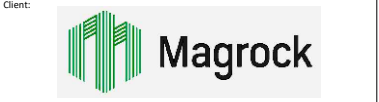

Project: Fishponds Road, Wokingham

Title: Highway Cross Section Locations

Drawn:
J. Whitehead

Reviewed:
A. Linney

Size:
A3

Scale:
1:200

Date:
29/08/2024

Status:
FOR APPROVAL

Project	Originator	Volume	Level	Type	Role	Number	Status	Revision
3463-ADC-HML-XX-DR-C-0631						S4	P04	