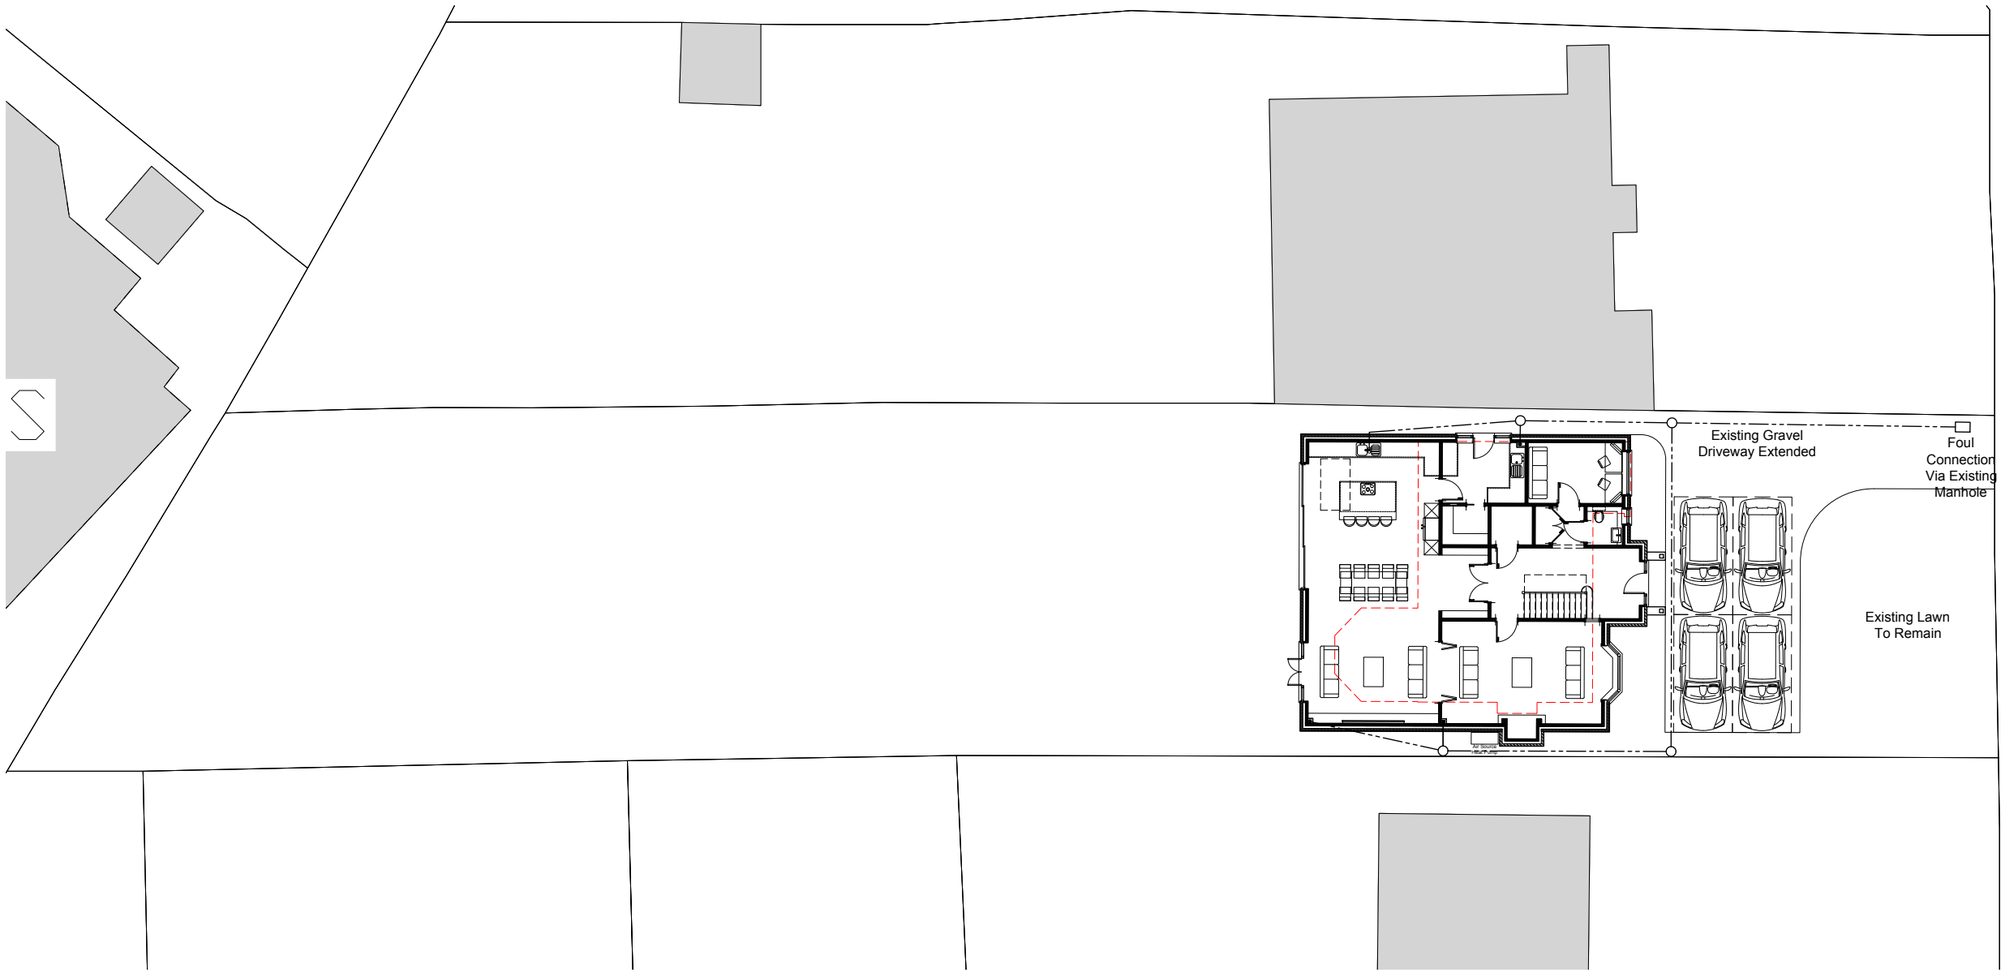

Site Plan (1:250)

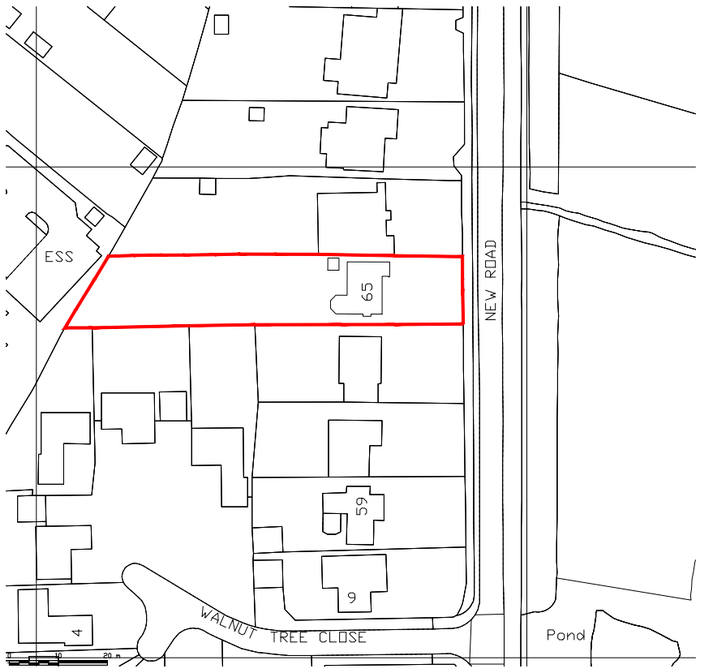

Location Plan (1:1250)

check all dimensions and report all errors and omissions

LEE NORRIS DESIGN LIMITED
Architectural Design Services

65 New Road
Ruscombe
Berkshire
project :

Site & Location Plans
title :

Mr & Mrs. Pearce
client :

Lee Norris Design Limited
27 Eden Way, Winnersh
Wokingham, Berkshire RG41 5PQ
Tel: 01189 787226
Mob: 07795 058193
E-mail: lee@leenorrisdesign.co.uk
Web: www.leenorrisdesign.co.uk

Planning and building regulations drawings for residential extensions, new build, renovation and conversion projects.

ref :	LN
date :	Oct'25
scale :	As shown@A3
project :	25-663
dwg no./ rev	006/A