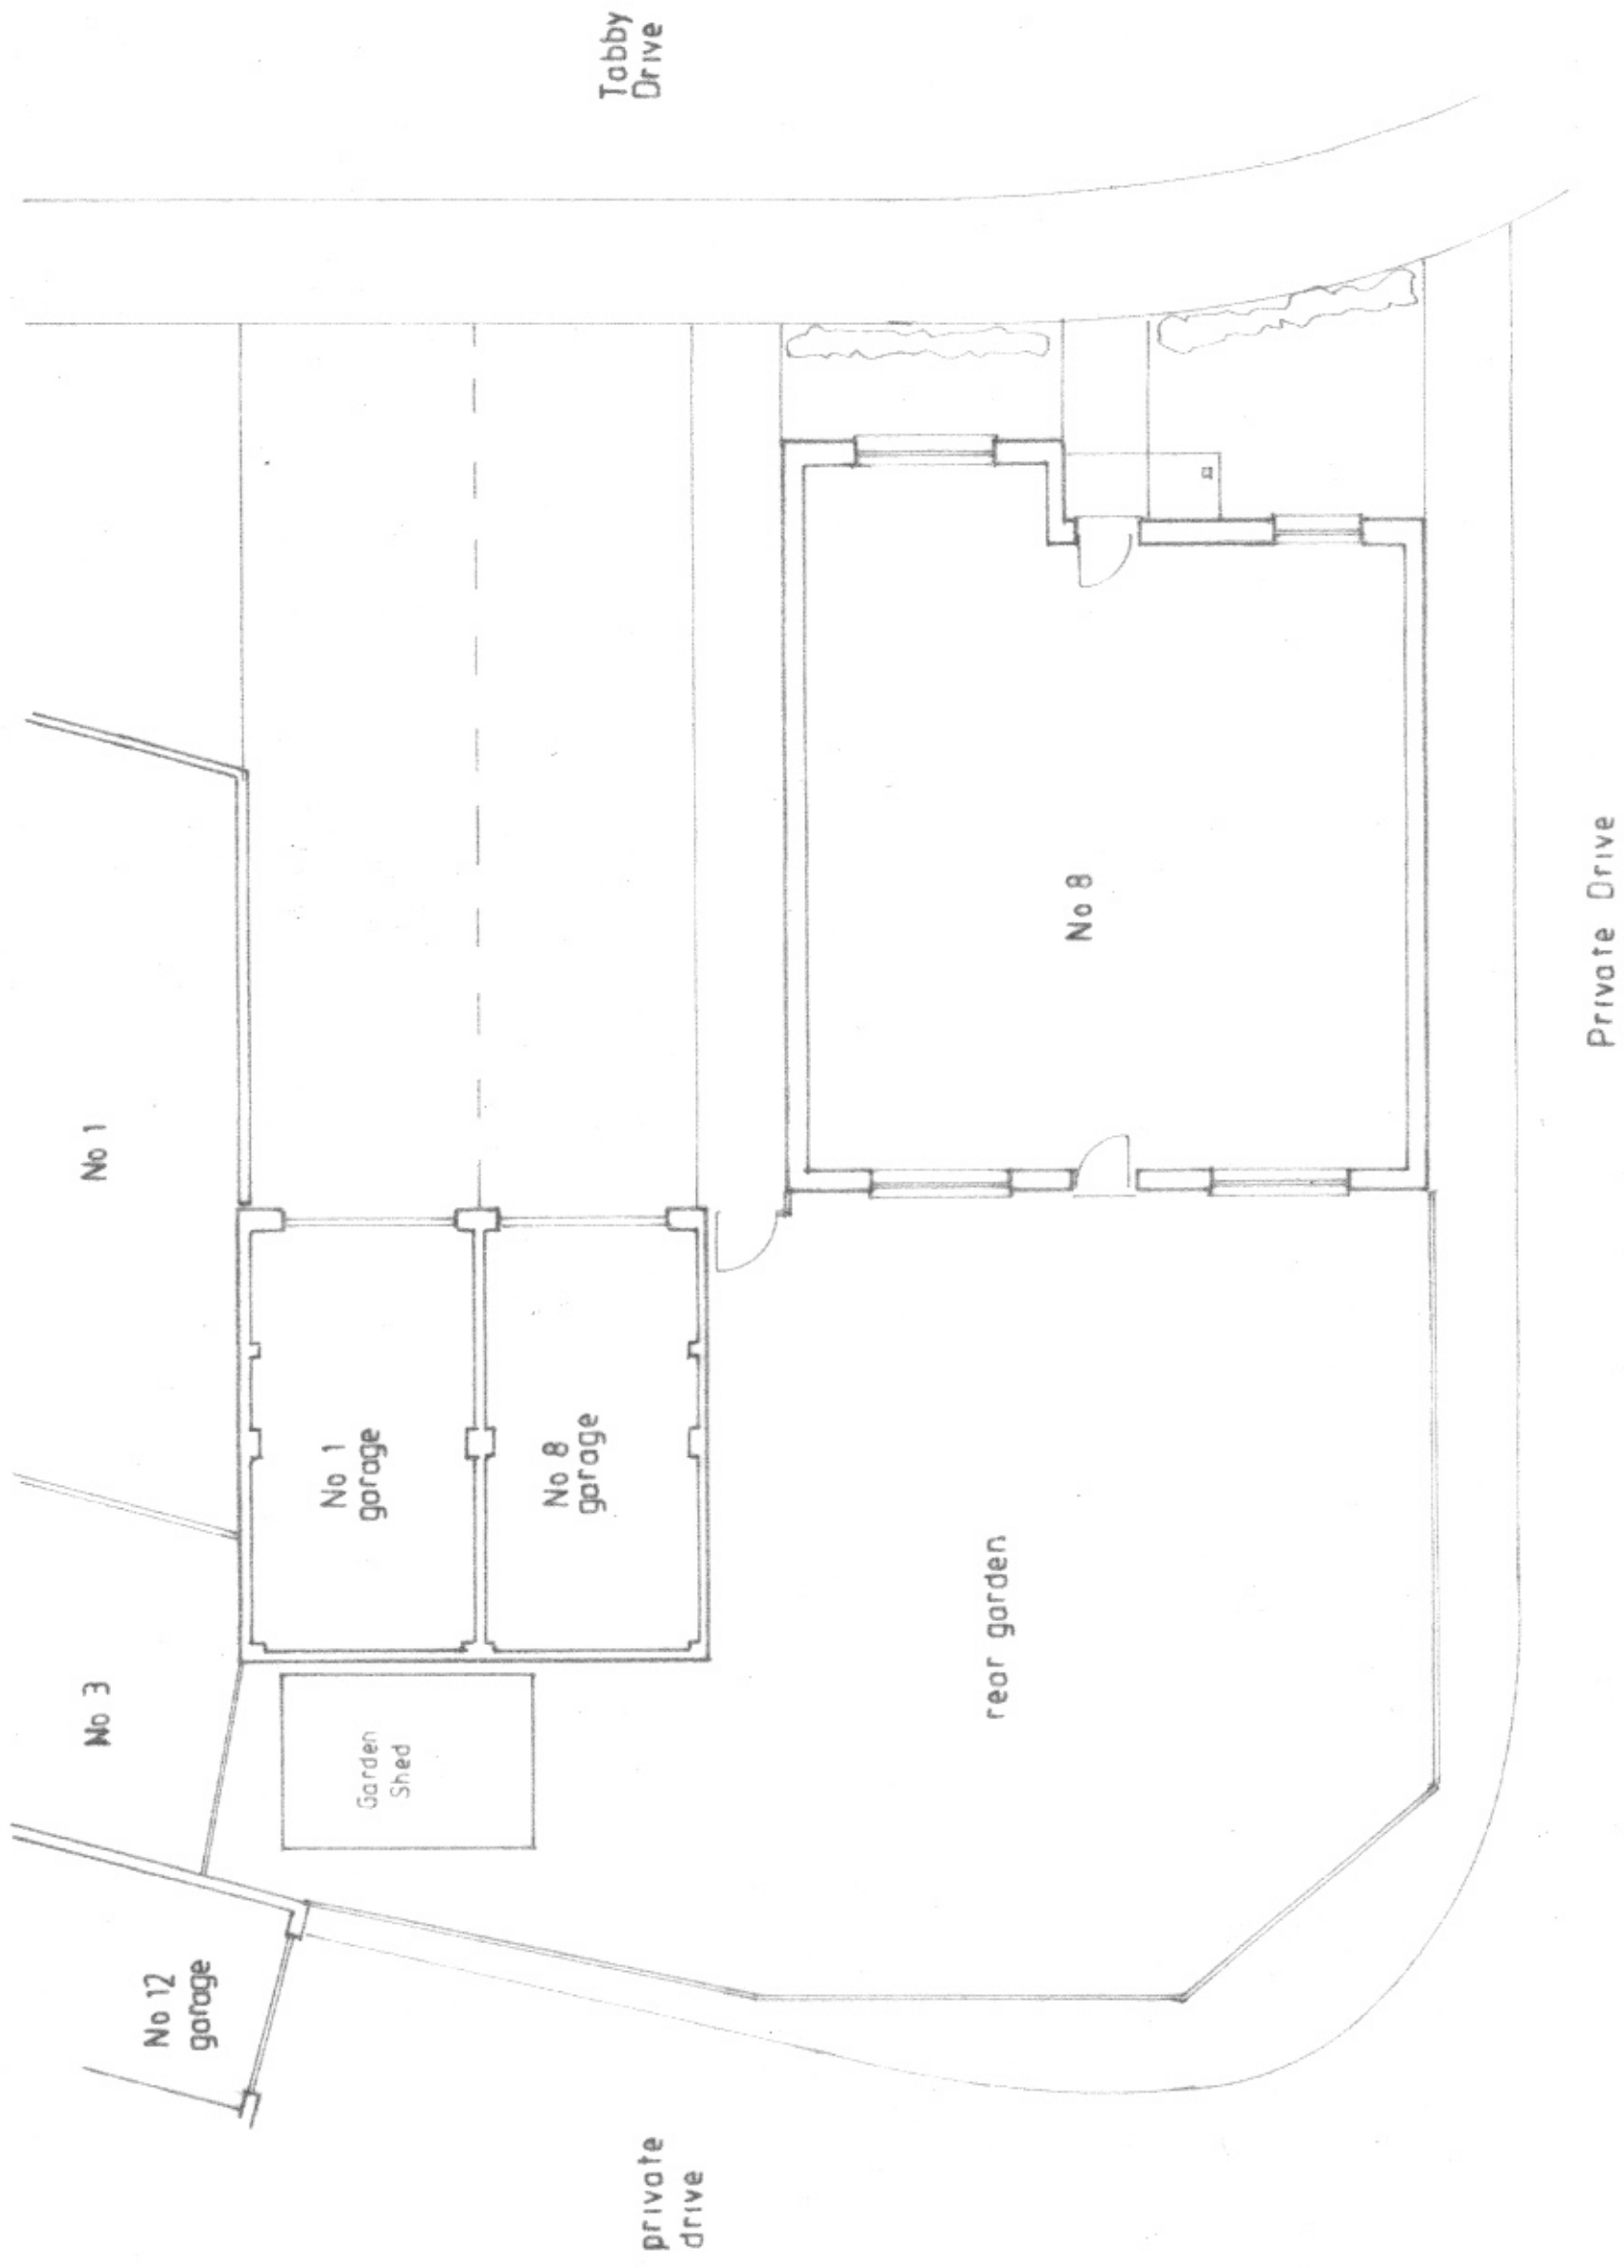


Garage Alteration, 8 Tabby Drive,
Three Mile Cross. RG7 1WP
for Ryan Pridmore & Kim Sim

Floor Plans
Existing

1:100
Feb 2026

Matt Andrews
Architect
24 Northcourt Avenue
Reading RG2 7HA
Berkshire