




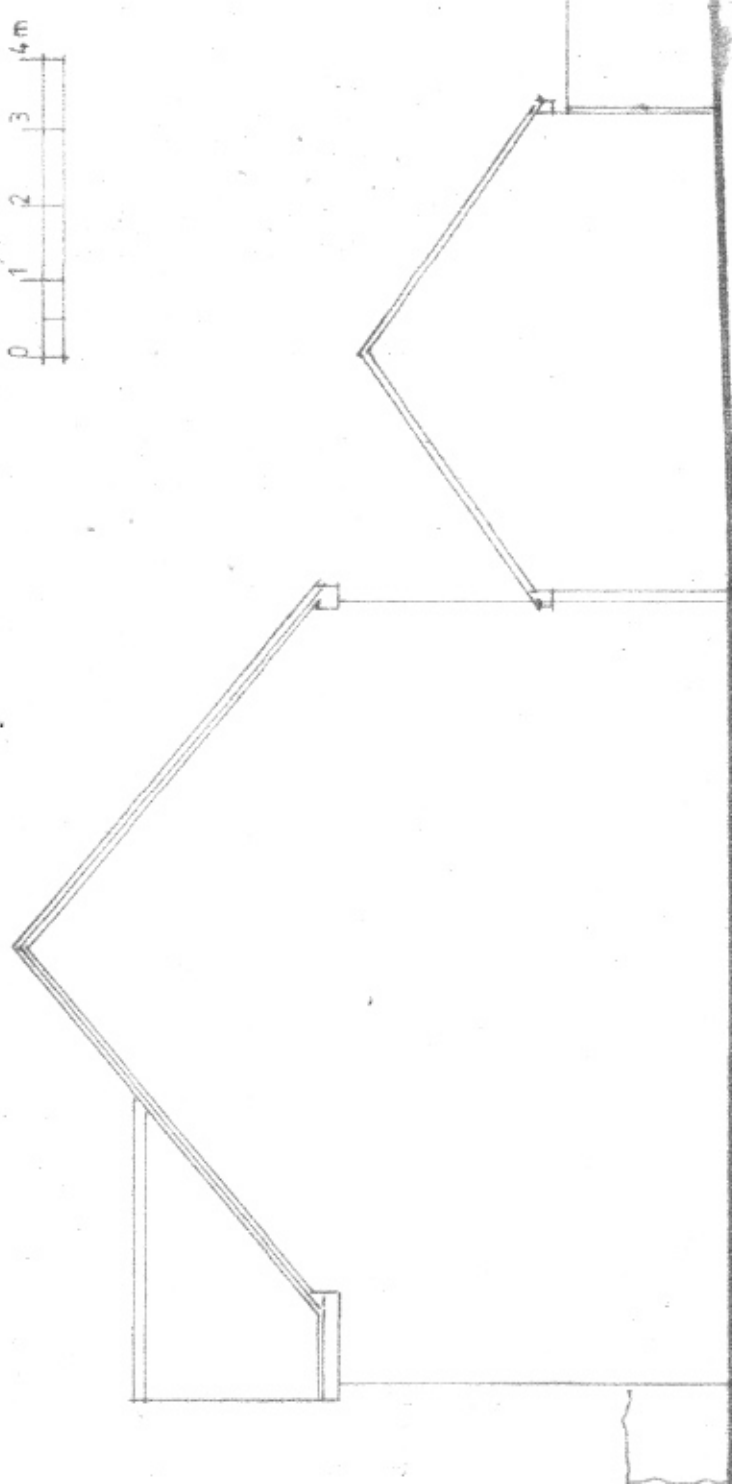

West Elevation

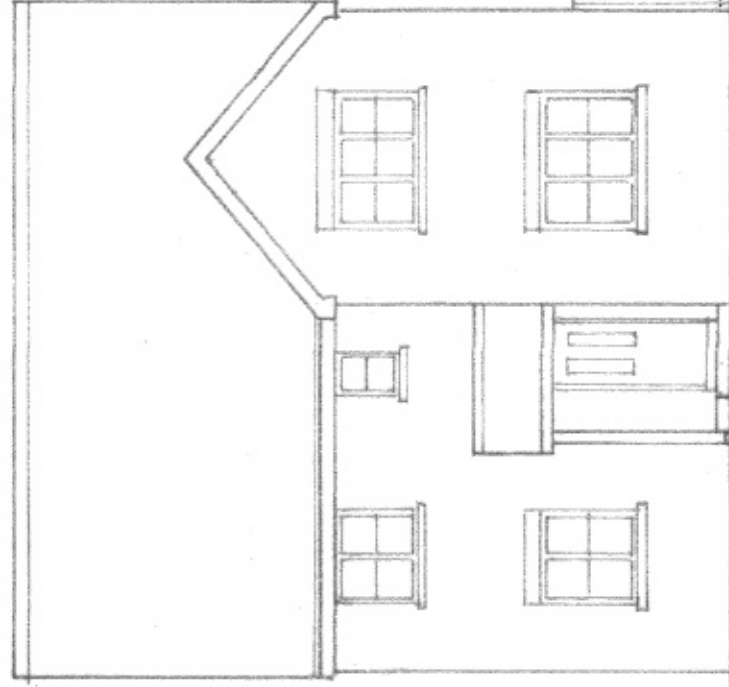

North Elevation

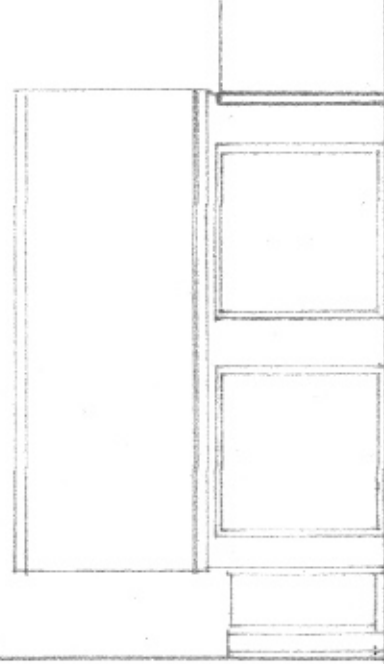

Garage Alteration 8 Tabby Drive
Three Mile Cross RG7 1WP
for Ryan Pridmore & Kim Sim

Elevations
Existing

1:100

Feb 2026

Matt Andrews
Architect
24 Northcourt Avenue
Reading RG2 7HA
Berkshire

TB 11